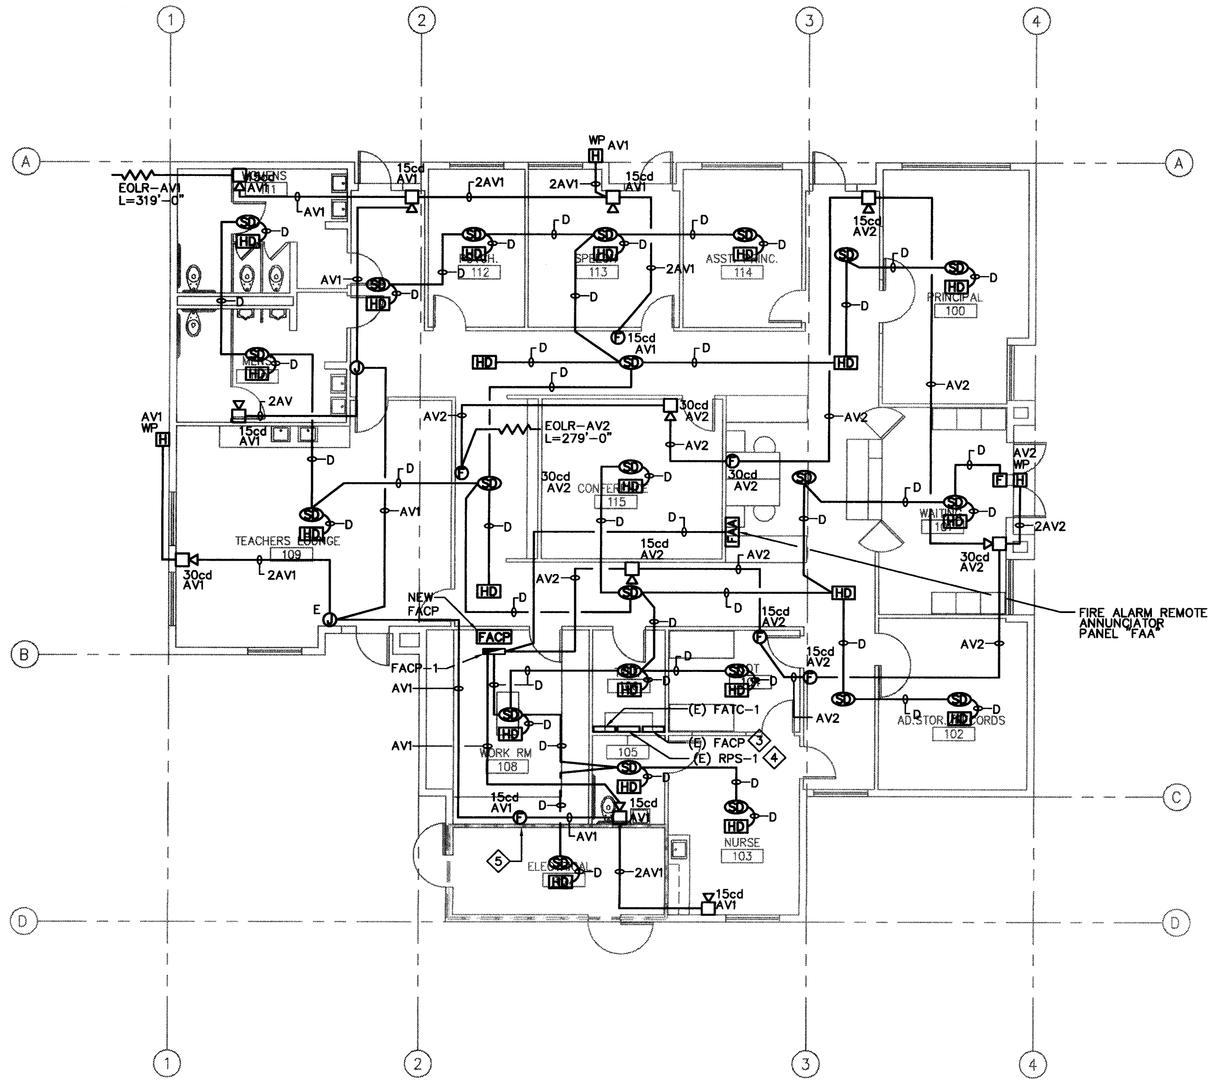

BUILDING 1 - FIRE ALARM PLAN

1/8"=1'-0" | 1

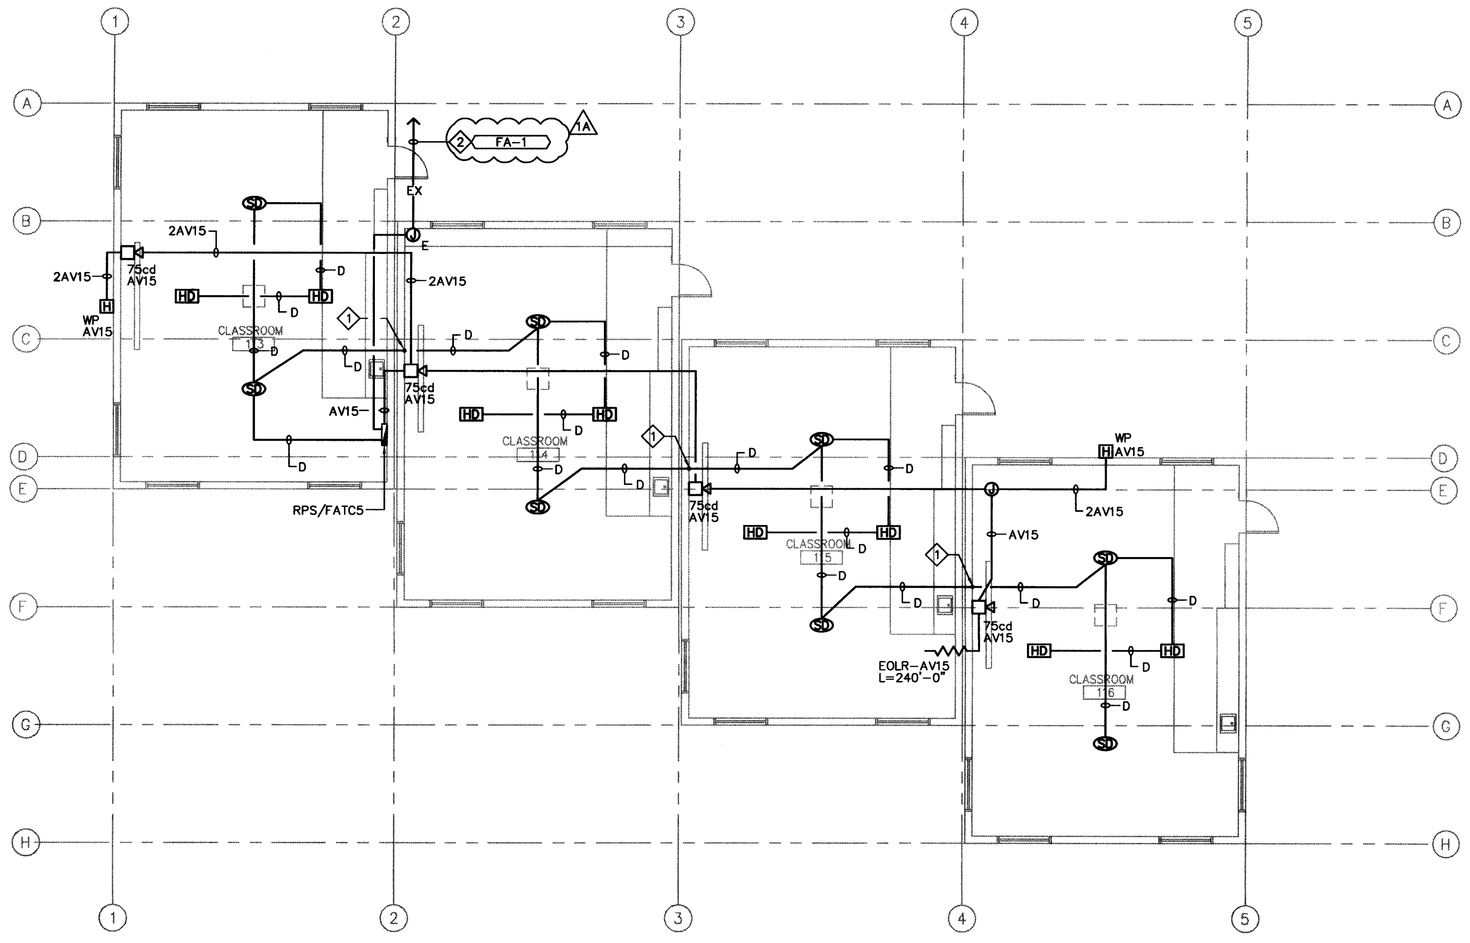

BUILDING 5 - FIRE ALARM PLAN

1/8"=1'-0" | 2

KEY NOTES

1. LIQUID TIGHT FLEXIBLE CONDUIT BETWEEN TWO BUILDINGS, REFER TO DETAIL 2, SHEET E7.0.
2. REFER TO SHEET E1.3 FOR CONTINUATION.
3. EXISTING FACP NOTIFIER AFP 200.
4. EXISTING RPS NOTIFIER FCPS-24F.
5. 1-HOUR FIRE RATED WALL, REFER TO DETAIL 2, SHEET E7.1.

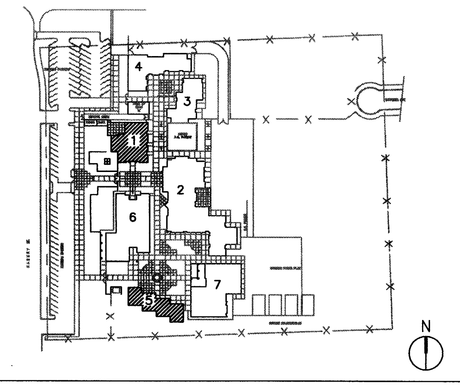

KEY PLAN

SANTA ANA UNIFIED SCHOOL DISTRICT

gkkworks
2355 Main Street Suite 220
Irvine | CA 92614
949 250 1500
949 955 2708 fax

Architect Seal

LICENSED ARCHITECT
GUILLERMO AGUILAR
NO. C13165
REN.: MAY. 2013
STATE OF CALIFORNIA

Consultant and Seal

TTG
• STRUCTURAL
• MECHANICAL
• ELECTRICAL
• CIVIL
TMAD TAYLOR & GAINES
901 Via Piemonte, Suite 400
Ontario, California 91764
Phone: 909.477.6915 Fax: 909.477.6916
www.ttgcorp.com
Project No. 2008.125.00

REGISTERED PROFESSIONAL ENGINEER
HECTOR C. TORRES
Lic. E16934
Exp. 6-30-2013
ELECTRICAL
STATE OF CALIFORNIA

Agency Approval

IDENTIFICATION STAMP
DIV. OF THE STATE ARCHITECT
APPL. 04-110031
AC _____ FLS _____ SS _____
DATE _____

No.	Date	Revision/Issue
	12/08/08	DSA SUBMITTAL
	02/11/09	DSA SUBMITTAL
	5/11/09	DSA BACKCHECK
1	12/15/2011	CONSTRUCTABILITY REVIEW

Project Name

MUIR FUNDAMENTAL SCHOOL MODERNIZATION

1951 MABURY ST.
SANTA ANA, CA 92707

Checked By	Drawn By
RA	JHC

Sheet Title

BUILDINGS 1 & 5 FIRE ALARM PLANS

Sheet Number

E5.1

Project Number	Scale
10021-010	AS NOTED

© 2012 gkkworks, All Rights Reserved
NO PART OF THE CONTENTS OF THIS DOCUMENT MAY BE REPRODUCED OR TRANSMITTED IN ANY FORM OR BY ANY MEANS WITHOUT THE WRITTEN PERMISSION OF GKKWORKS.

N:\20.CAD\TTG_Projects\2008\2008-125-00\Mpe\E5-1.dwg 01/19/2012