KEY NOTES

1. PANELBOARD AND MOUNTING DETAIL, REFER TO DETAIL 4/E7.1.
2. 1-HOUR FIRE RATED WALL, REFER TO DETAIL 2/E7.1.
3. MOUNT WALL MOUNTED LIGHT FIXTURE AT +7'-6"AFF TO BOTTOM OF FIXTURE.

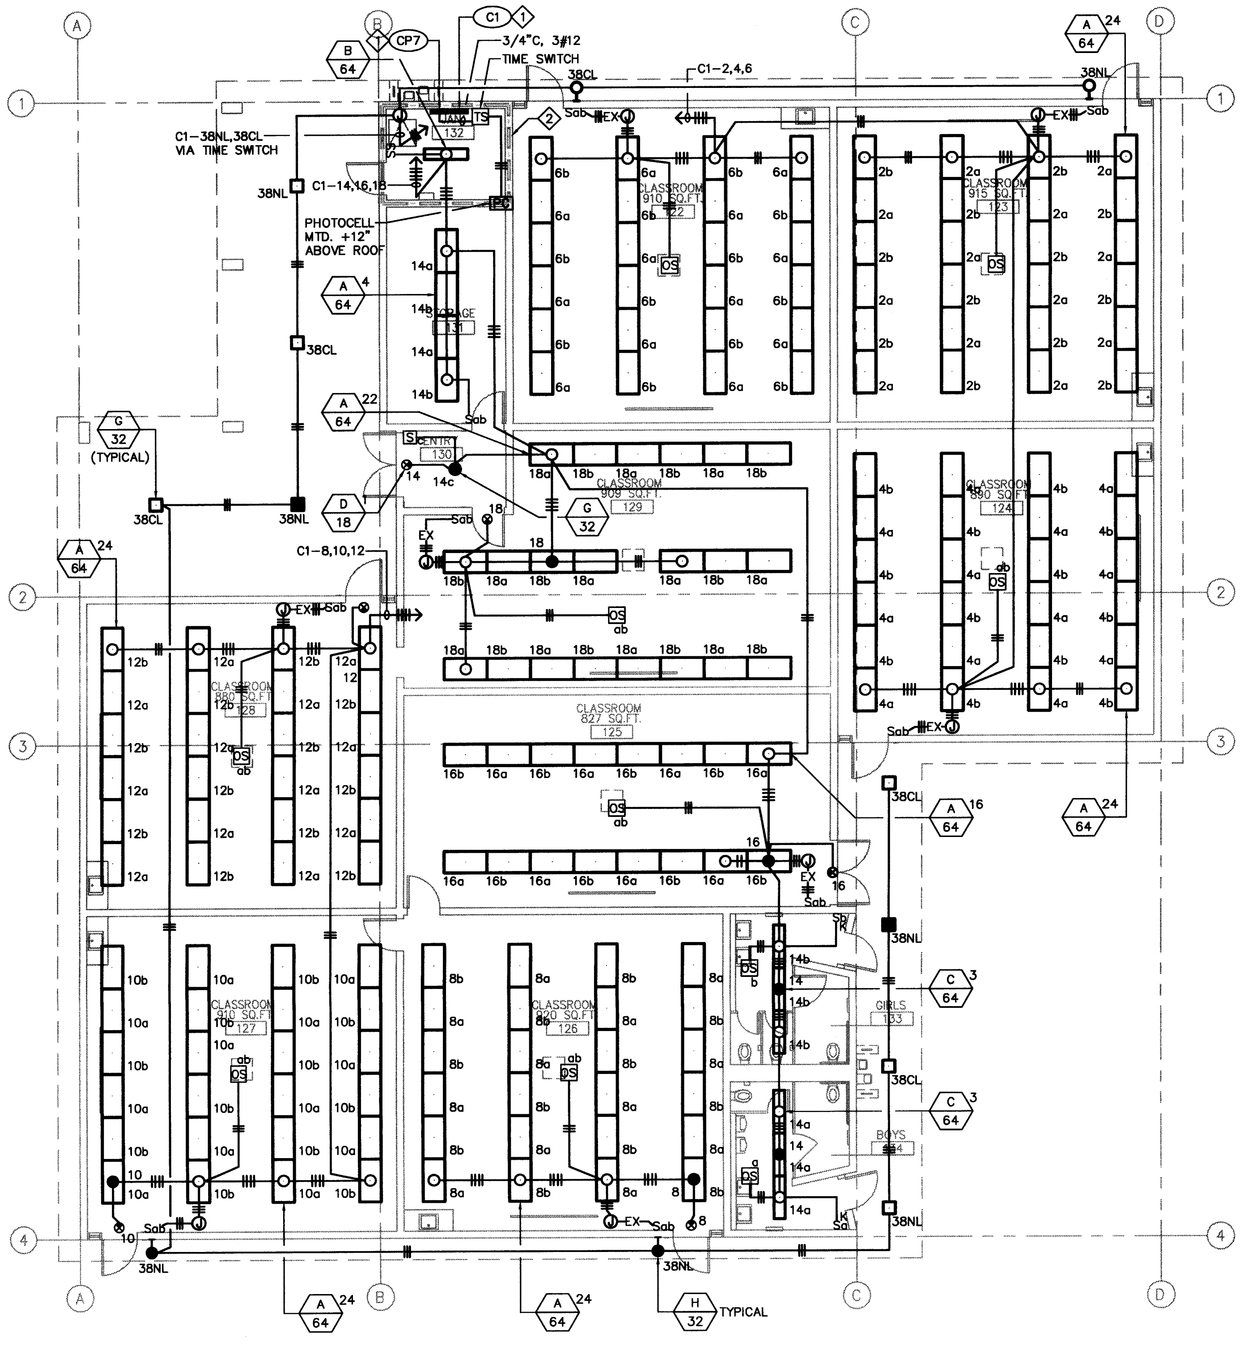

BUILDING 7 - LIGHTING PLAN 1/8"=1'-0" 2

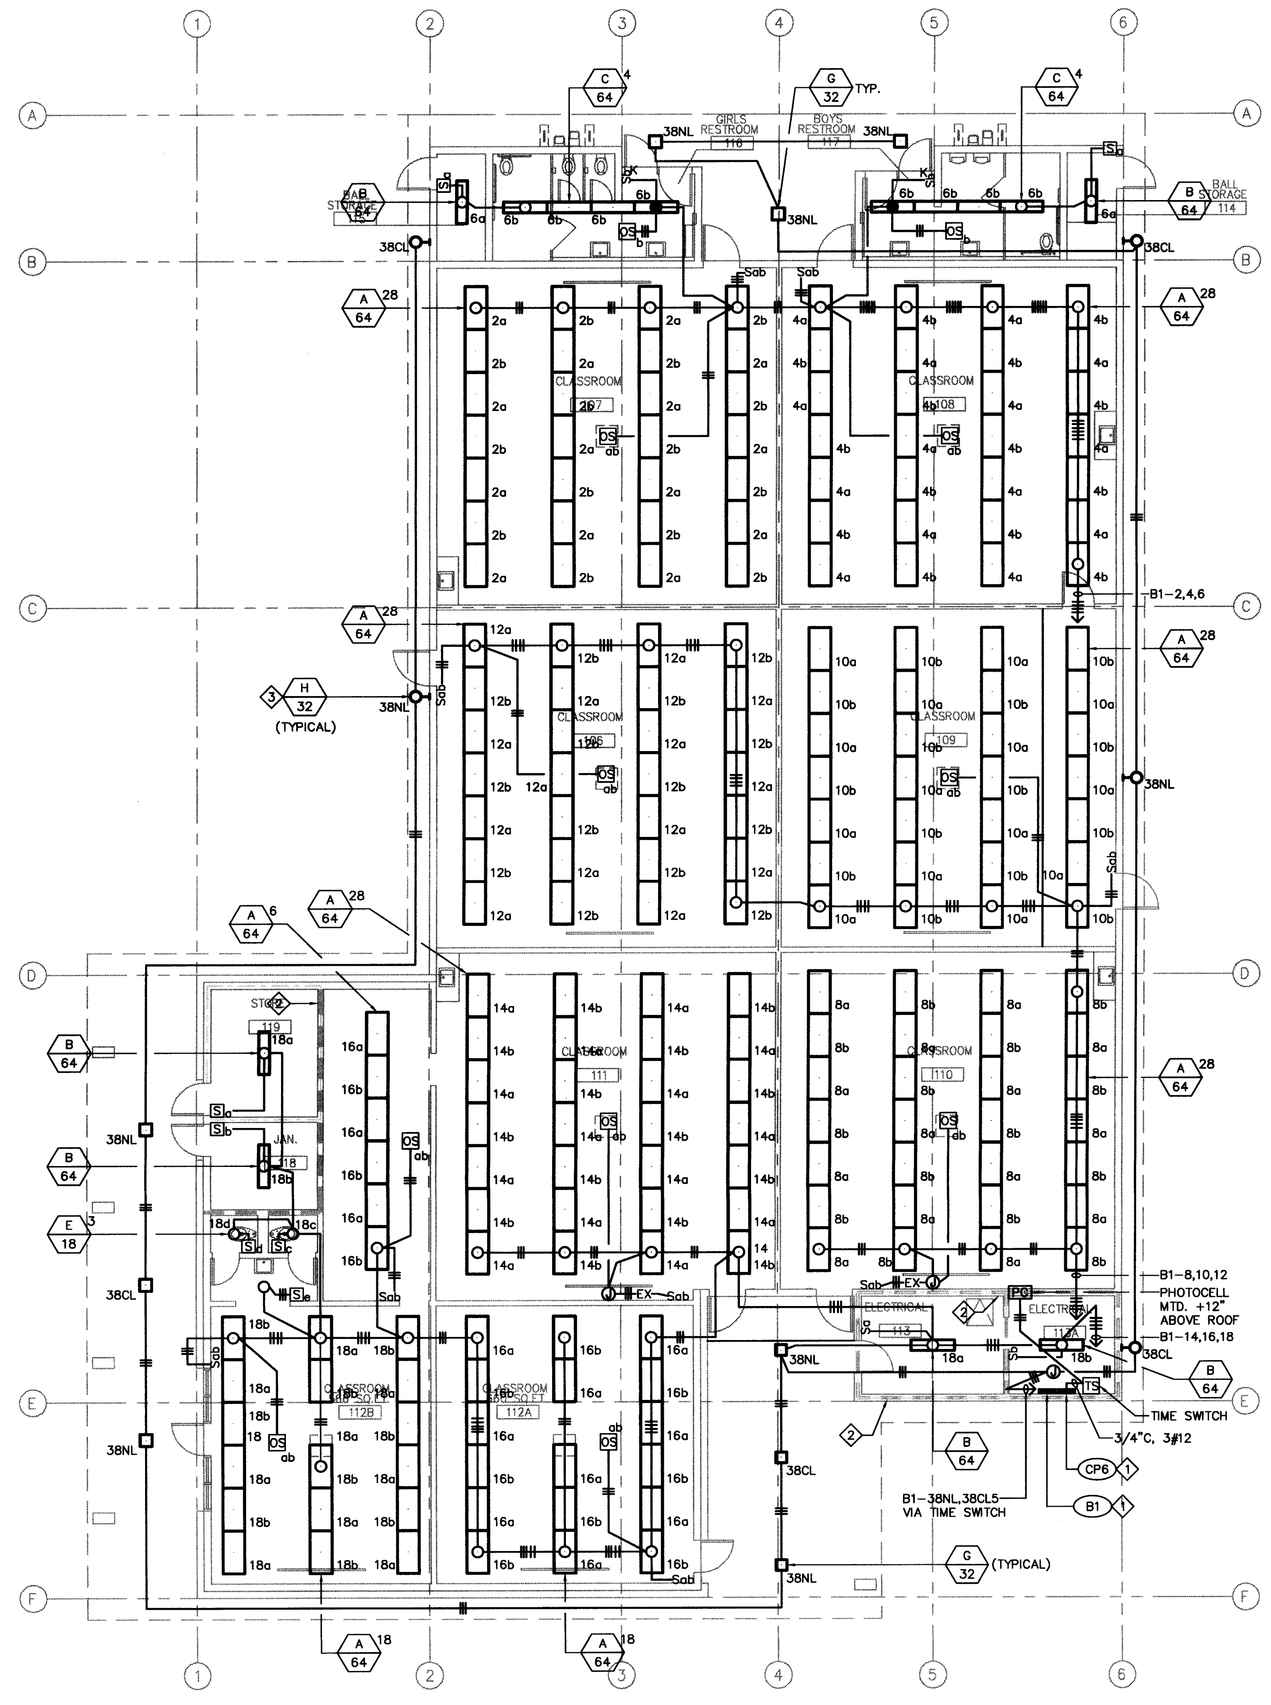

BUILDING 6 - LIGHTING PLAN 1/8"=1'-0" 1

KEY NOTES

1. PANELBOARD AND MOUNTING DETAIL, REFER TO DETAIL 4/E7.1.
2. 1-HOUR FIRE RATED WALL, REFER TO DETAIL 2/E7.1.
3. MOUNT WALL MOUNTED LIGHT FIXTURE AT +7'-6"AFF TO BOTTOM OF FIXTURE.

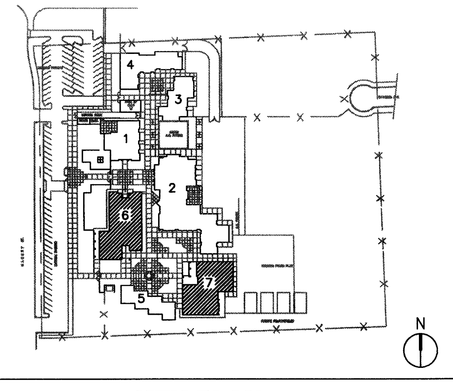

KEY PLAN

SANTA ANA UNIFIED SCHOOL DISTRICT

gkkworks
2355 Main Street Suite 220
Irvine | CA 92614
949 250 1500
949 955 2708 fax

Architect Seal

LICENSED ARCHITECT GUILLERMO AGUILAR NO. C13165 REN.: MAY. 2013 STATE OF CALIFORNIA

Consultant and Seal

TTG
- STRUCTURAL
- MECHANICAL
- ELECTRICAL
- CIVIL

TMAD TAYLOR & GAINES
901 Via Piemonte, Suite 400
Ontario, California 91764
Phone: 909.477.6915 Fax: 909.477.6916
www.ttgcorp.com Project No. 2008.125.00

REGISTERED PROFESSIONAL ENGINEER RESTOR C. IGNACIO, JR. Lic. E16934 Exp. 6-30-2013 ELECTRICAL STATE OF CALIFORNIA

Agency Approval

IDENTIFICATION STAMP
DIV. OF THE STATE ARCHITECT

APPL. 04-110031

AC _____ FLS _____ SS _____

DATE _____

No.	Date	Revision/Issue
	12/08/08	DSA SUBMITTAL
	02/11/09	DSA SUBMITTAL
	5/11/09	DSA BACKCHECK

Project Name

MUIR FUNDAMENTAL SCHOOL MODERNIZATION

1951 MABURY ST.
SANTA ANA, CA 92707

Checked By	Drawn By
RA	JHC

Sheet Title

BUILDINGS 6 & 7 LIGHTING PLANS

Sheet Number

E2.1

Project Number	Scale
10021-010	AS NOTED

© 2012 gkkworks, All Rights Reserved
NO PART OF THE CONTENTS OF THIS DOCUMENT MAY BE REPRODUCED OR TRANSMITTED IN ANY FORM OR BY ANY MEANS WITHOUT THE WRITTEN PERMISSION OF GKKWORKS.

N:\20.CAD\TTG_Projects\2008\2008-125-00\Wpe\E2-1.dwg 01/19/2012