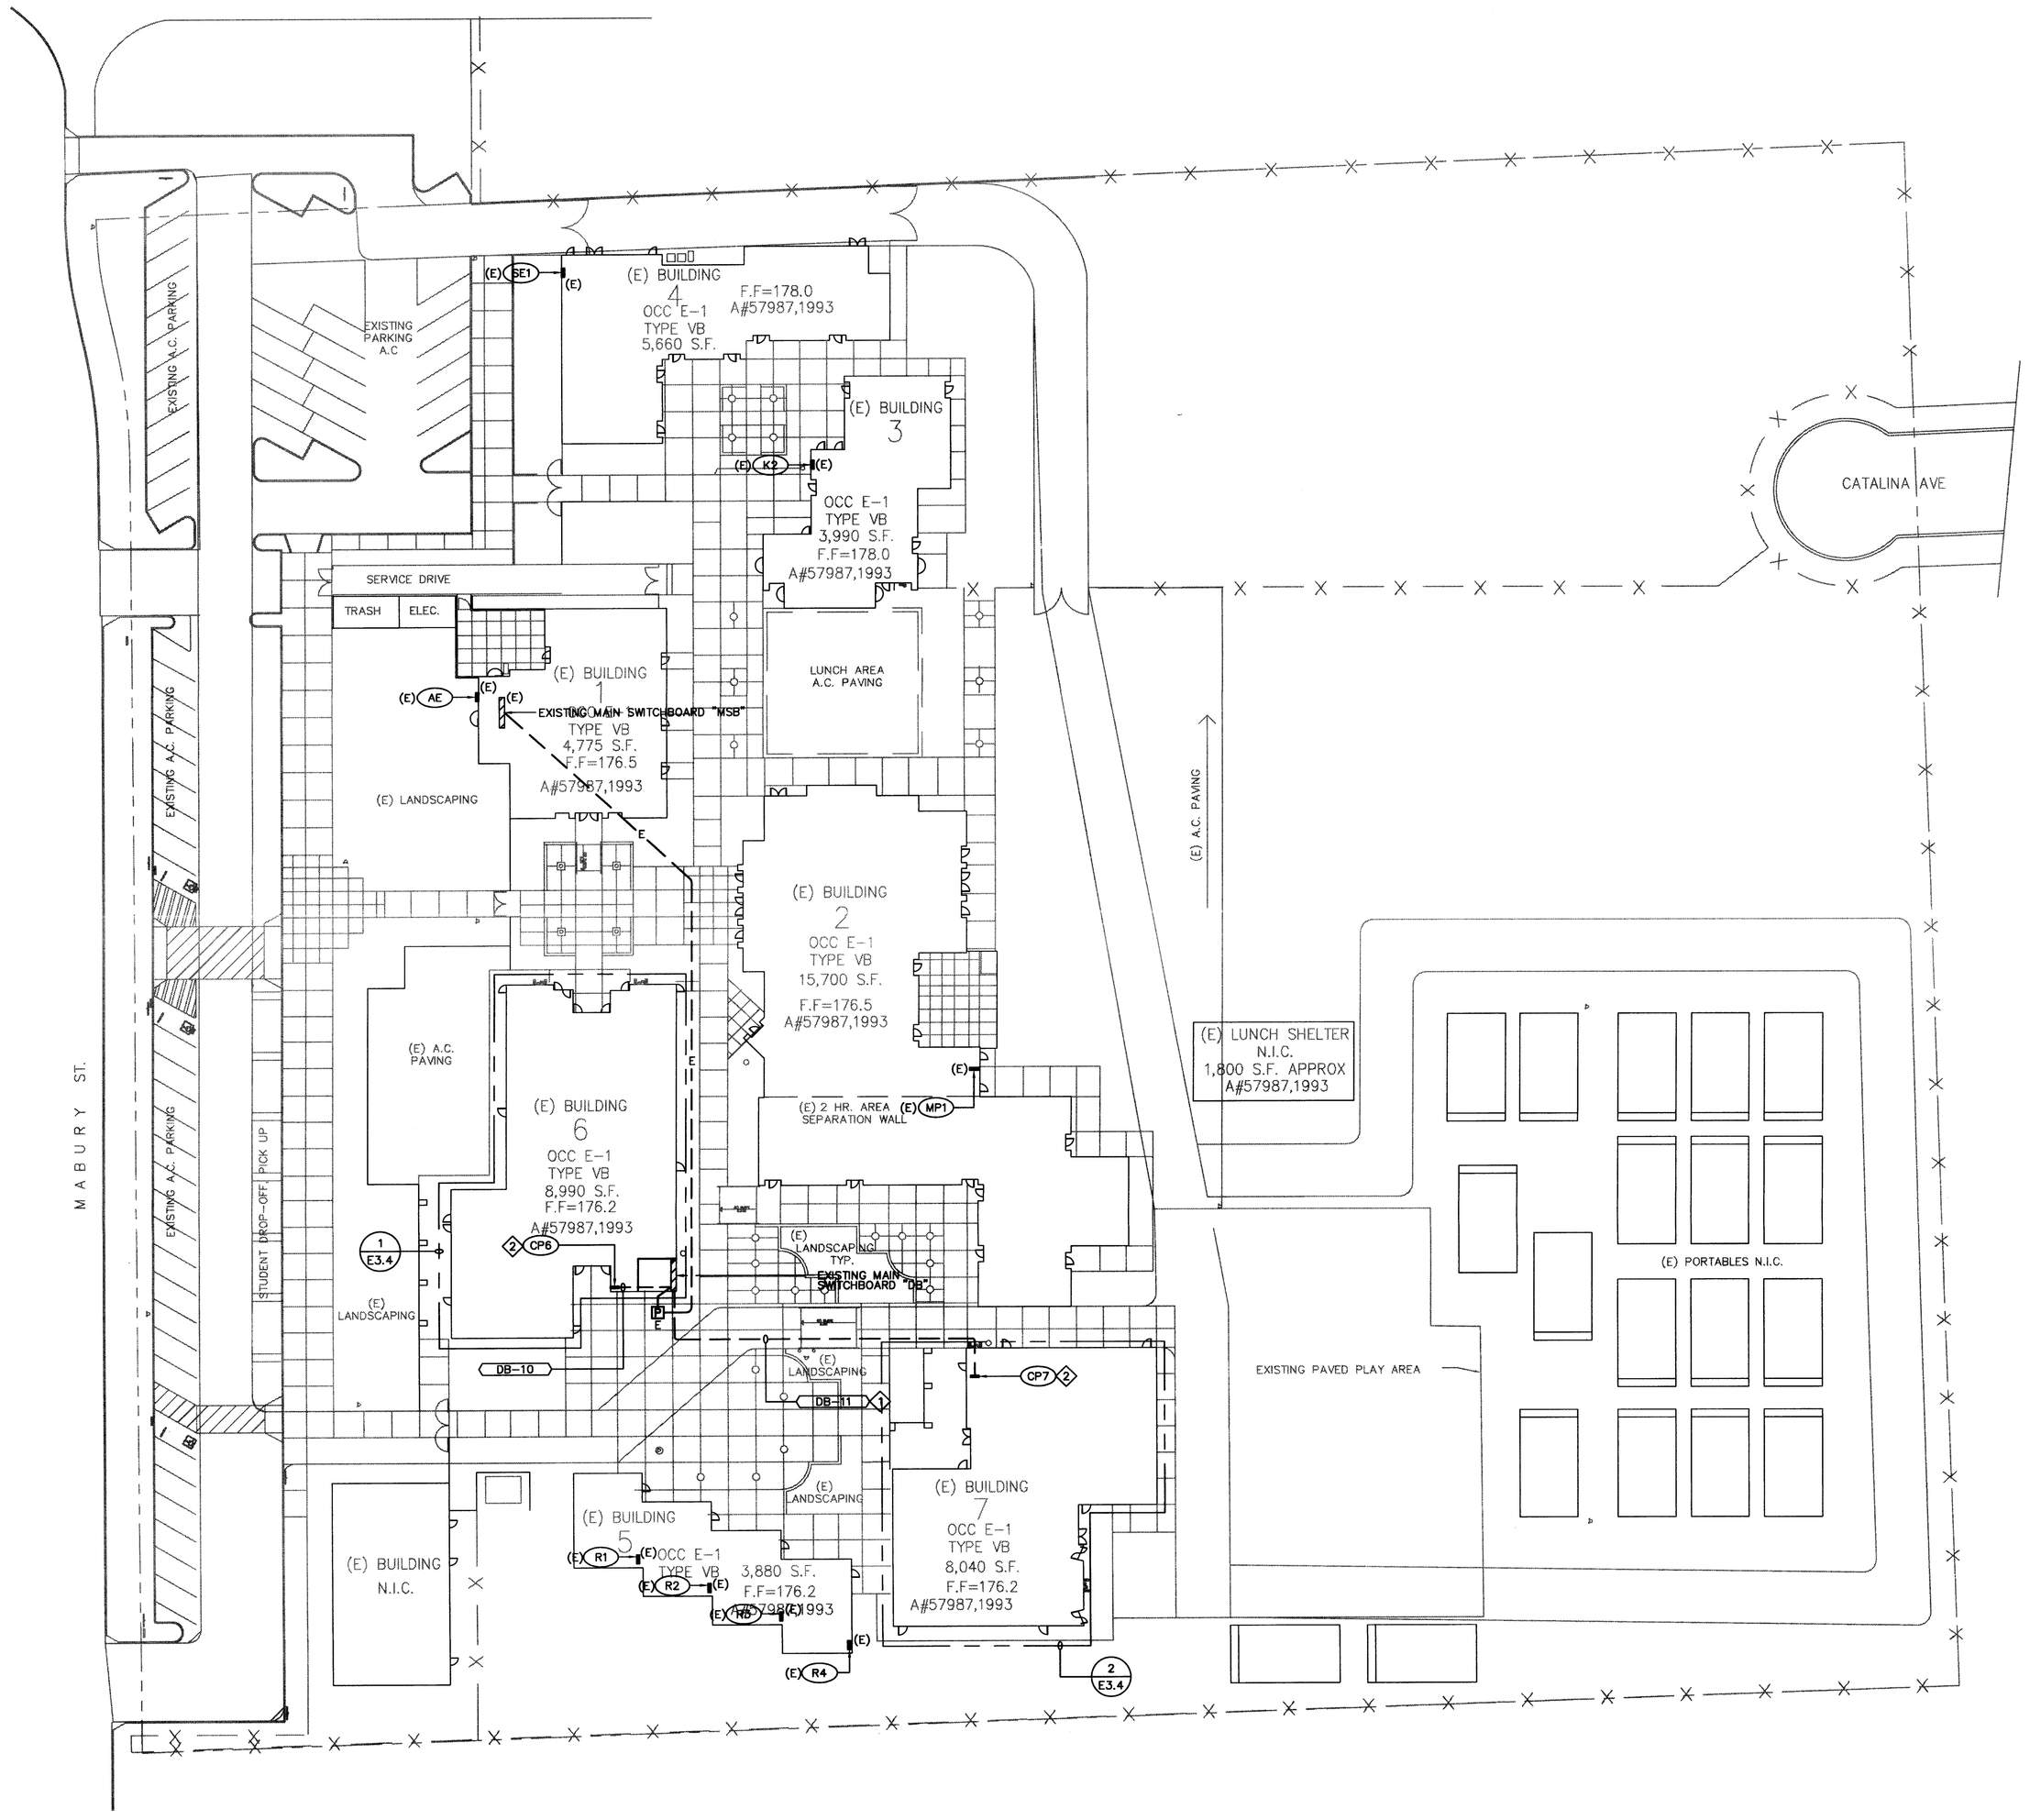

KEY NOTES

1. SAW-CUT EXISTING PAVEMENT. REMOVE AND REPLACE CONCRETE PAVEMENT, MATCH COLOR AND FINISH.
2. PANEL BOARD MOUNTING DETAIL, REFER TO DETAIL 4, SHEET E7.1.

POWER SITE PLAN 1"=30'-0" 1

SANTA ANA UNIFIED SCHOOL DISTRICT

gkkworks
2355 Main Street Suite 220
Irvine | CA 92614
949 250 1500
949 955 2708 fax

Architect Seal
LICENSED ARCHITECT GUILLERMO AGUILAR NO. C13165 REN.: MAY. 2013 STATE OF CALIFORNIA

Consultant and Seal
TTG • STRUCTURAL • MECHANICAL • ELECTRICAL • CIVIL
TMAD TAYLOR & GAINES
901 Via Piemonte, Suite 400
Ontario, California 91764
Phone: 909.477.6915 Fax: 909.477.8916
www.ttgcorp.com Project No. 2008.125.00
REGISTERED PROFESSIONAL ENGINEER NORTON C. IGNACIO, JR. Lic. E16934 Exp. 6-30-2013 ELECTRICAL STATE OF CALIFORNIA

Agency Approval

IDENTIFICATION STAMP
DIV. OF THE STATE ARCHITECT
APPL. 04-110031
AC _____ FLS _____ SS _____
DATE _____

No.	Date	Revision/Issue
	12/08/08	DSA SUBMITTAL
	02/11/09	DSA SUBMITTAL
	5/11/09	DSA BACKCHECK

Project Name

MUIR FUNDAMENTAL SCHOOL MODERNIZATION

1951 MABURY ST.
SANTA ANA, CA 92707

Checked By	Drawn By
RA	JHC

Sheet Title

POWER SITE PLAN

Sheet Number

E1.1

Project Number	Scale
10021-010	AS NOTED

© 2012 gkkworks, All Rights Reserved
NO PART OF THE CONTENTS OF THIS DOCUMENT MAY BE REPRODUCED OR TRANSMITTED IN ANY FORM OR BY ANY MEANS WITHOUT THE WRITTEN PERMISSION OF GKKWORKS.

N:\20.CAD\TTG_Projects\2008\2008-125-00\Wpe\E1-1.dwg 01/19/2012