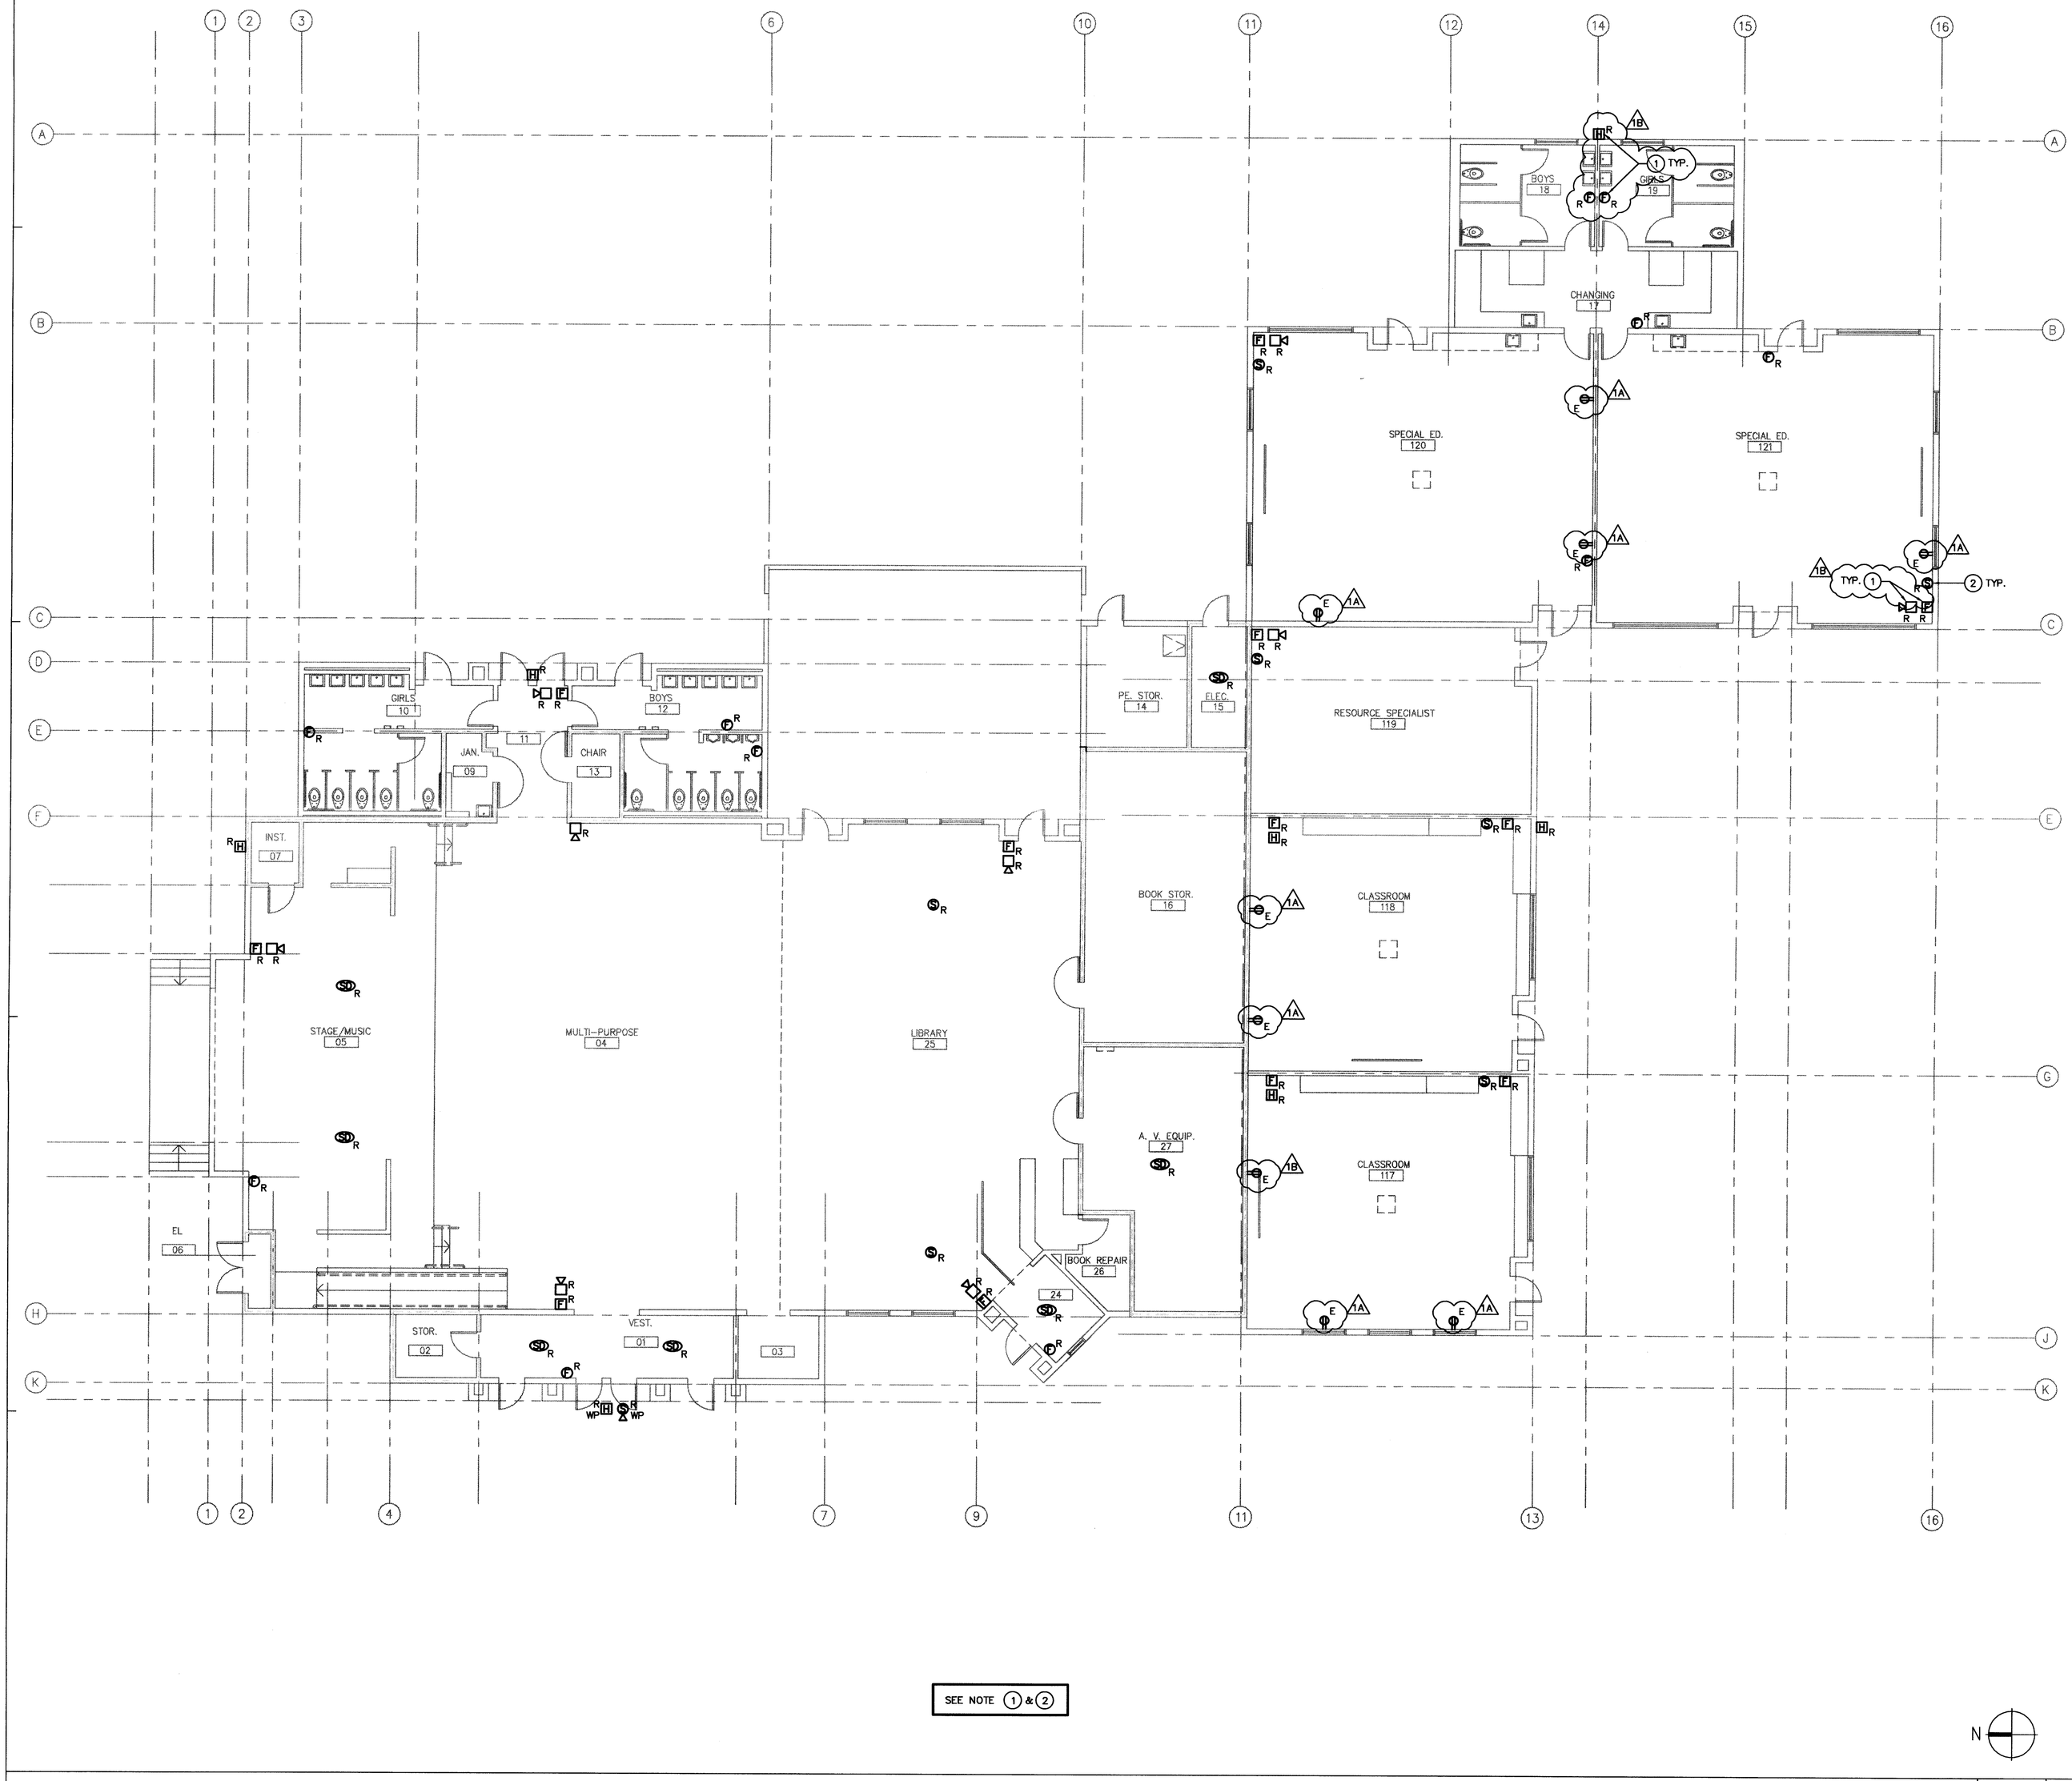

BUILDING 2 - DEMOLITION PLAN

1/8"=1'-0" | 2

KEY NOTES

1. REMOVE FIRE ALARM DEVICES AND WIRING. 1B
2. ~~REMOVE PA SYSTEM SPEAKERS AND WIRING.~~ NIC 1A
3. ~~DUPLEX RECEPTACLES ARE TO BE REMOVED. INTERCEPT OR SPLICE EXISTING WIRES BOTH ENDS FOR CIRCUIT CONTINUITY. PROVIDE/INSTALL JUNCTION BOX BLANK COVER PLATE.~~ NIC 1B

VOICE/DATA & PA SYSTEMS DEMOLITION SCOPE ARE NOT IN CONTRACT 1B

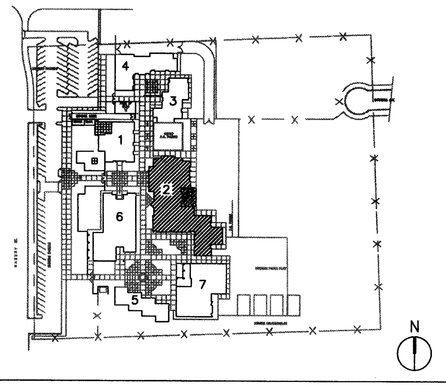

KEY PLAN

SANTA ANA UNIFIED SCHOOL DISTRICT

gkkworks
2355 Main Street Suite 220
Irvine | CA 92614
949 250 1500
949 955 2708 fax

Architect Seal

LICENSED ARCHITECT
GUILLERMO AGUILAR
NO. C13165
REN.: MAY. 2013
STATE OF CALIFORNIA

Consultant and Seal

TTG
• STRUCTURAL
• MECHANICAL
• ELECTRICAL
• CIVIL
TMAD TAYLOR & GAINES
901 Via Piemonte, Suite 400
Ontario, California 91764
Phone: 909.477.6915 Fax: 909.477.6916
www.ttgcorp.com
Project No. 2008.125.00

REGISTERED PROFESSIONAL ENGINEER
NESTOR C. IGNACIO, JR.
Lic. E16934
Exp. 6-30-2013
ELECTRICAL
STATE OF CALIFORNIA

Agency Approval

IDENTIFICATION STAMP
DIV. OF THE STATE ARCHITECT
APPL. 04-110031
AC _____ FLS _____ SS _____
DATE _____

No.	Date	Revision/Issue
	12/08/08	DSA SUBMITTAL
	02/11/09	DSA SUBMITTAL
	5/11/09	DSA BACKCHECK
1A	12/16/2011	ADDENDUM 1A
1B	01/20/2012	ADDENDUM 1

Project Name

MUIR FUNDAMENTAL SCHOOL MODERNIZATION
1951 MABURY ST.
SANTA ANA, CA 92707

Checked By	Drawn By
RA	KA

Sheet Title

BUILDING 2 DEMOLITION PLAN

Sheet Number

ED2.2

Project Number	Scale
10021-010	AS NOTED

©2012 gkkworks, All Rights Reserved
NO PART OF THE CONTENTS OF THIS DOCUMENT MAY BE REPRODUCED OR TRANSMITTED IN ANY FORM OR BY ANY MEANS WITHOUT THE WRITTEN PERMISSION OF GKKWORKS.

N:\20.CAD\TTG_Projects\2008\2008-125-00\Mpa\ED2-2.dwg 01/19/2012