KEY NOTES

1. PROVIDE/INSTALL DUPLEX RECEPTACLE MOUNTED ON CEILING FOR PROJECTOR.
2. EXISTING DUPLEX RECEPTACLES THAT ARE NOT IN THE DRAWING ARE TO REMAIN.
3. 1-HOUR FIRE RATED WALL, REFER TO DETAIL 2, SHEET E7.1.

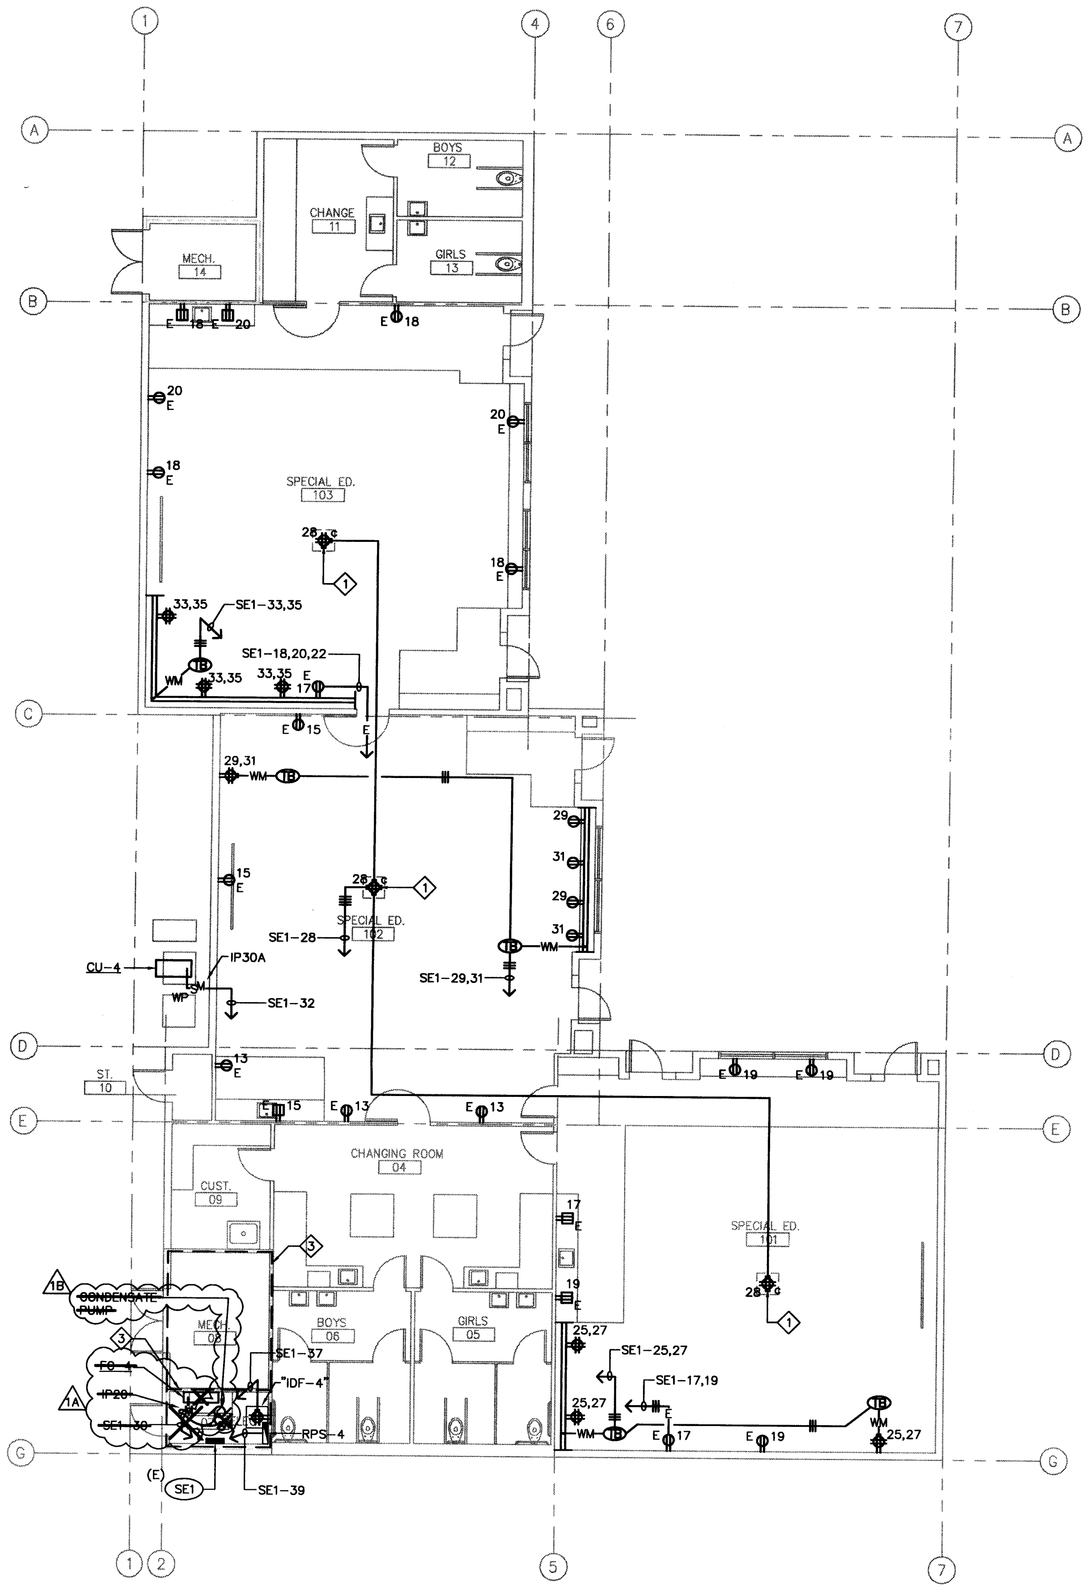

SEE NOTE 2

BUILDING 4 - PARTIAL POWER PLAN 1/8"=1'-0" 2

KEY NOTES

1. PROVIDE/INSTALL DUPLEX RECEPTACLE MOUNTED ON CEILING FOR PROJECTOR.
2. EXISTING DUPLEX RECEPTACLES THAT ARE NOT IN THE DRAWING ARE TO REMAIN.
3. 1-HOUR FIRE RATED WALL, REFER TO DETAIL 2, SHEET E7.1.
4. PROVIDE POWER FOR ELECTRICAL HAND DRYERS. 1A

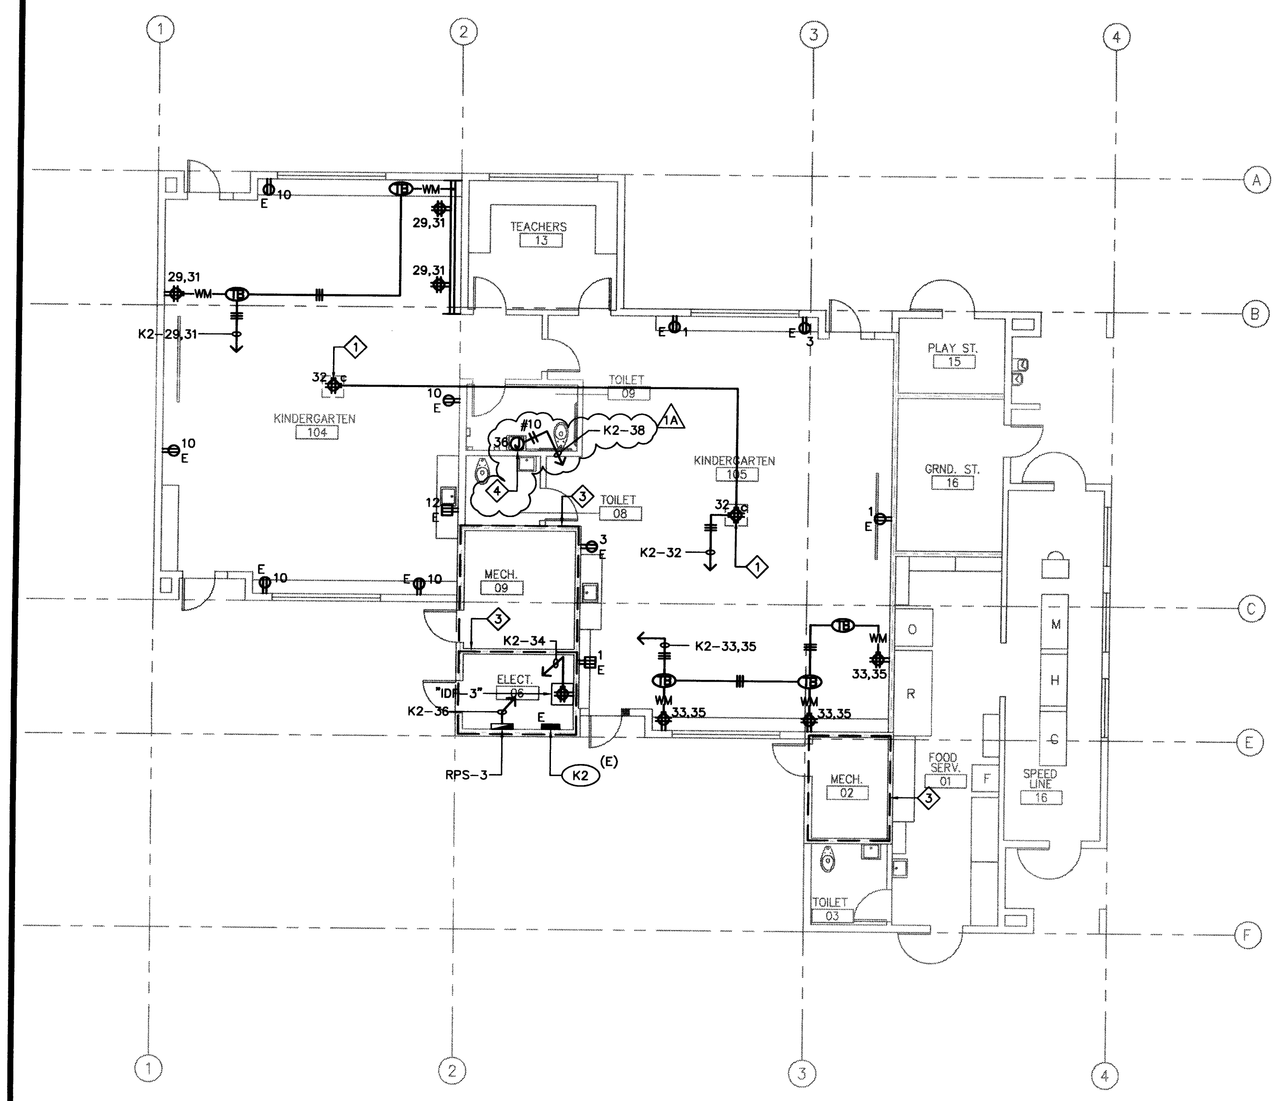

SEE NOTE 2

BUILDING 3 - PARTIAL POWER PLAN 1/8"=1'-0" 1

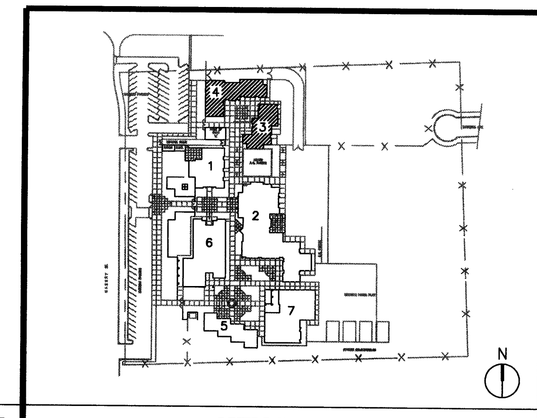

KEY PLAN

gkkworks
2355 Main Street Suite 220
Irvine | CA 92614
949 250 1500
949 955 2708 fax

Architect Seal

LICENSED ARCHITECT GUILLERMO AGUILAR NO. C13165 REN.: MAY. 2013 STATE OF CALIFORNIA

Consultant and Seal

TTG • STRUCTURAL • MECHANICAL • ELECTRICAL • CIVIL
TMAD TAYLOR & GAINES
901 Via Piemonte, Suite 400
Ontario, California 91764
Phone: 909.477.6915 Fax: 909.477.6916
www.ttgcorp.com Project No. 2008.125.00

REGISTERED PROFESSIONAL ENGINEER NESTOR C. IGNACIO, JR. Lic. E16934 Exp. 6-30-2013 ELECTRICAL STATE OF CALIFORNIA

Agency Approval

IDENTIFICATION STAMP
DIV. OF THE STATE ARCHITECT
APPL. 04-110031
AC ____ FLS ____ SS ____
DATE ____

No.	Date	Revision/Issue
	12/08/08	DSA SUBMITTAL
	02/11/09	DSA SUBMITTAL
	5/11/09	DSA BACKCHECK
1A	12/16/2011	ADDENDUM 1A
1	01/20/2012	ADDENDUM 1

Project Name

MUIR FUNDAMENTAL SCHOOL MODERNIZATION

1951 MABURY ST.
SANTA ANA, CA 92707

Checked By	Drawn By
RA	KA

Sheet Title

BUILDINGS 3 & 4 PARTIAL POWER PLANS

Sheet Number

E3.3

Project Number	Scale
10021-010	AS NOTED

© 2012 gkkworks, All Rights Reserved
NO PART OF THE CONTENTS OF THIS DOCUMENT MAY BE REPRODUCED OR TRANSMITTED IN ANY FORM OR BY ANY MEANS WITHOUT THE WRITTEN PERMISSION OF GKKWORKS.

N:\20.CAD\TTG_Projects\2008\2008-125-00\Mpe\E3-3.dwg 01/19/2012