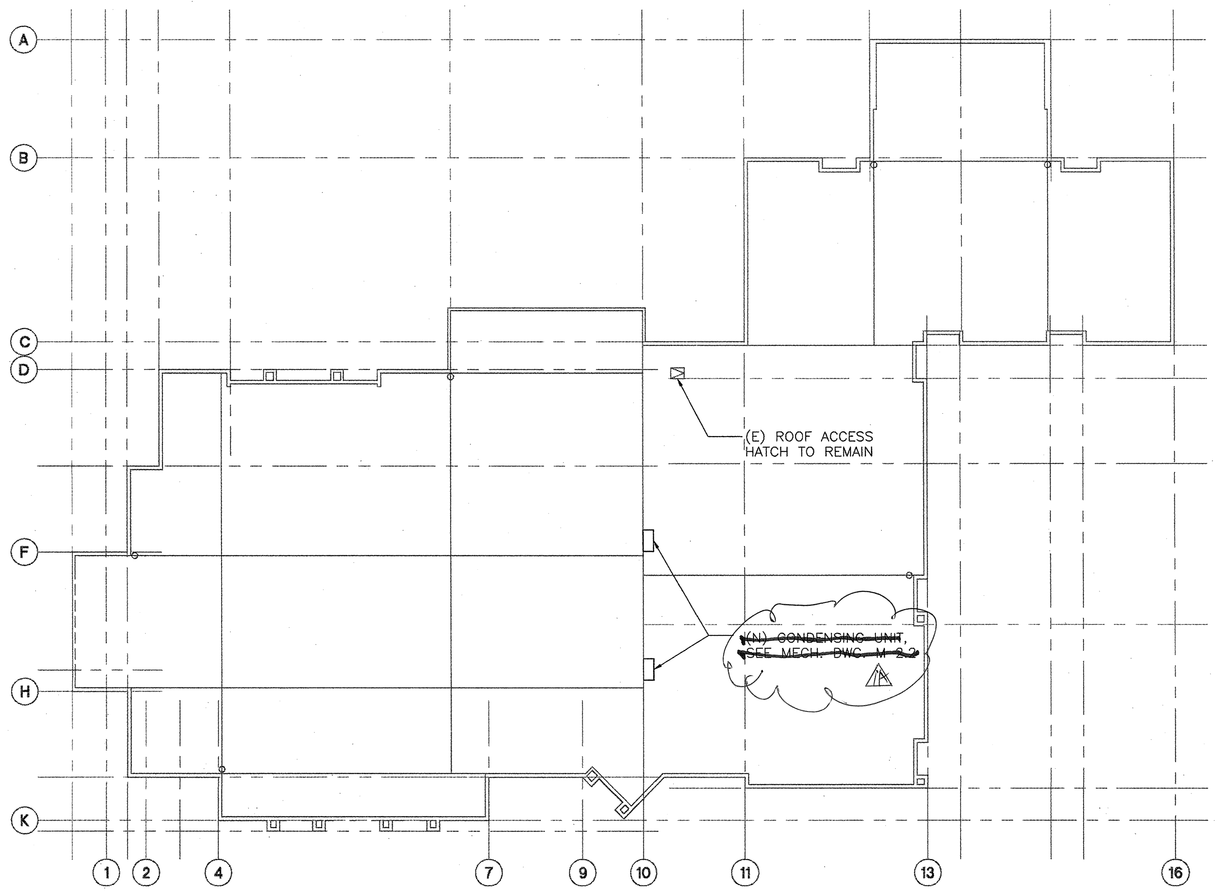

1 BUILDING 2 ROOF PLAN

SCALE: 1/16"=1'-0"

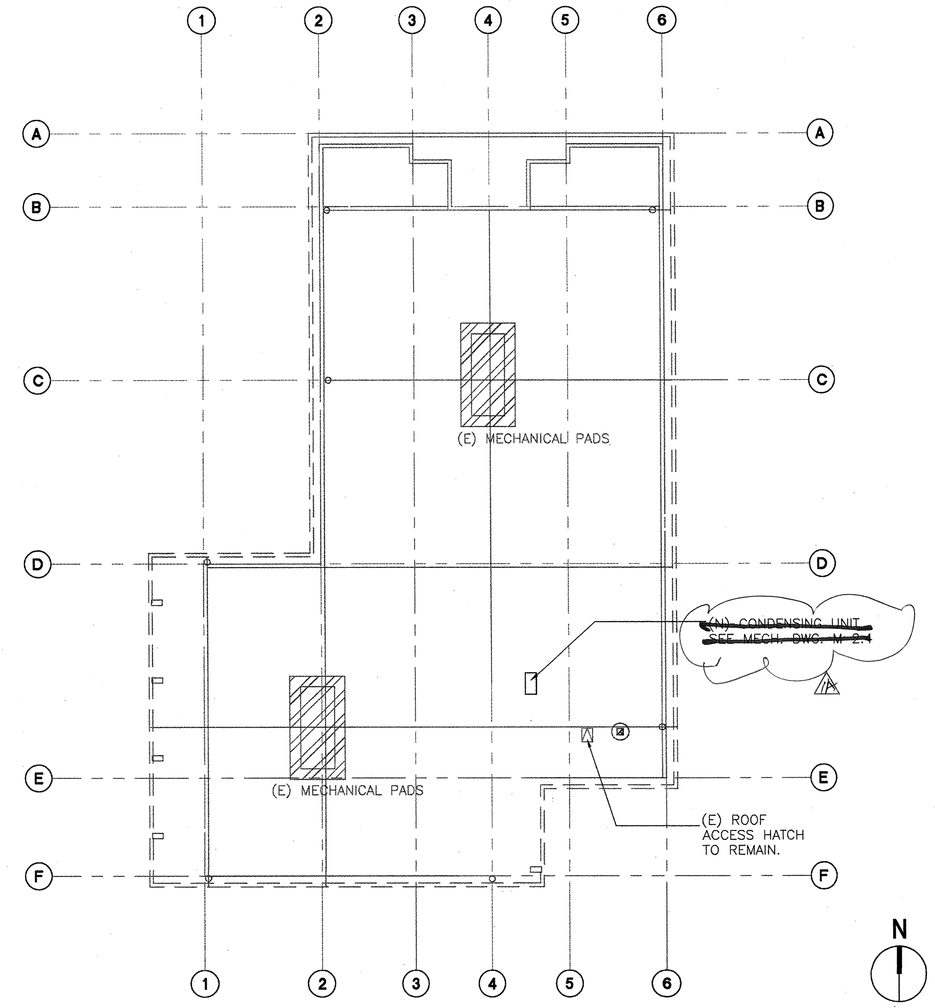

2 BUILDING 6 ROOF PLAN

SCALE: 1/16"=1'-0"

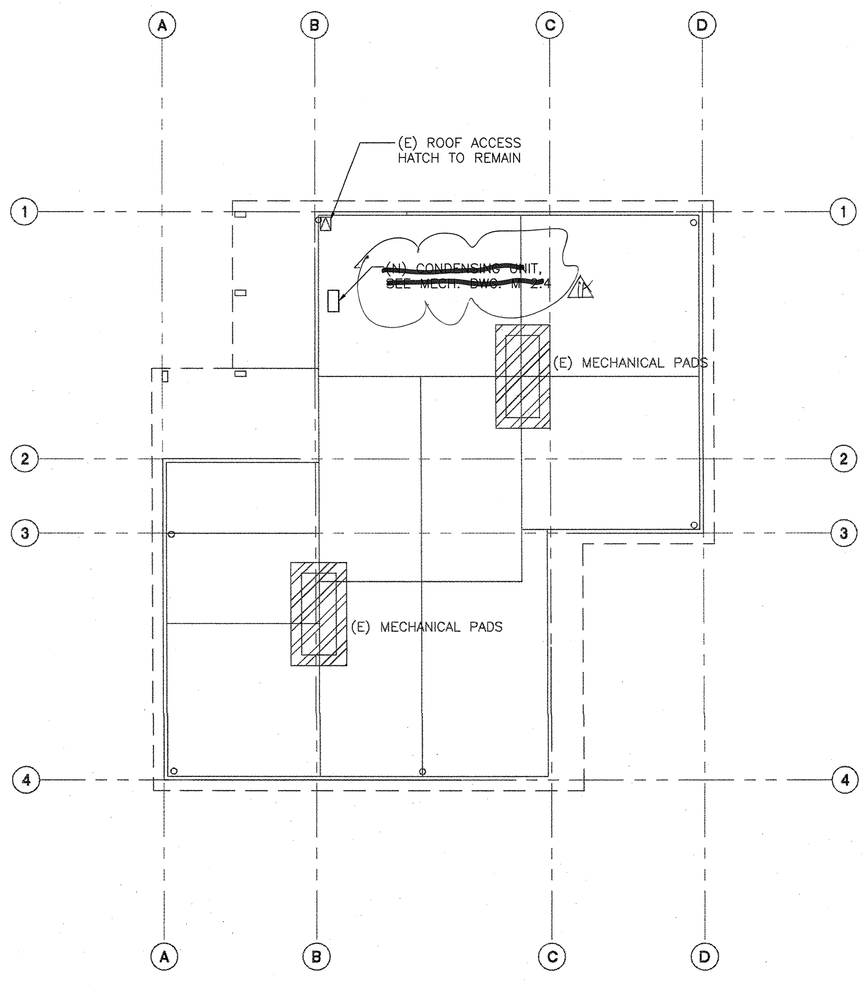

3 BUILDING 7 ROOF PLAN

SCALE: 1/16"=1'-0"

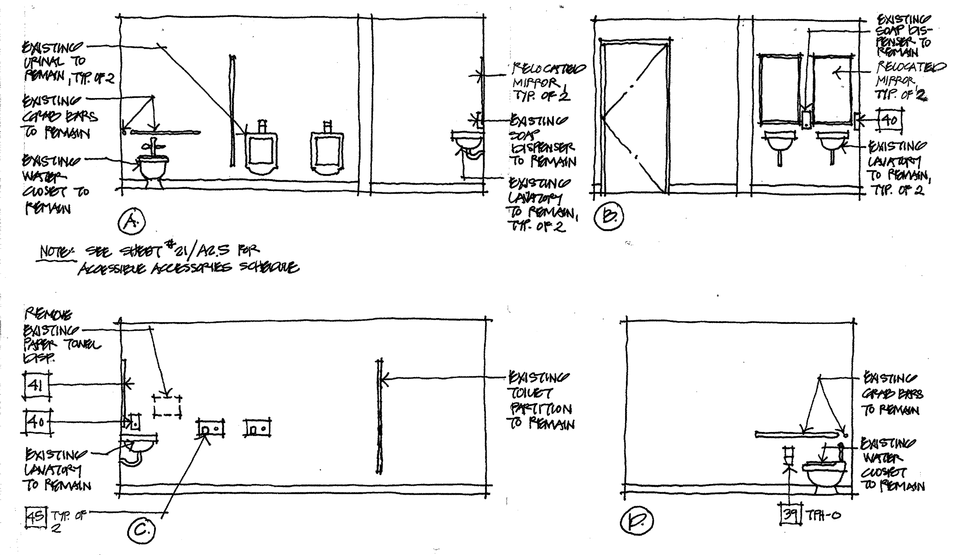

4 INTERIOR ELEVATIONS - BLDG. 1 (MEN'S 110)

SCALE: 1/4"=1'-0"

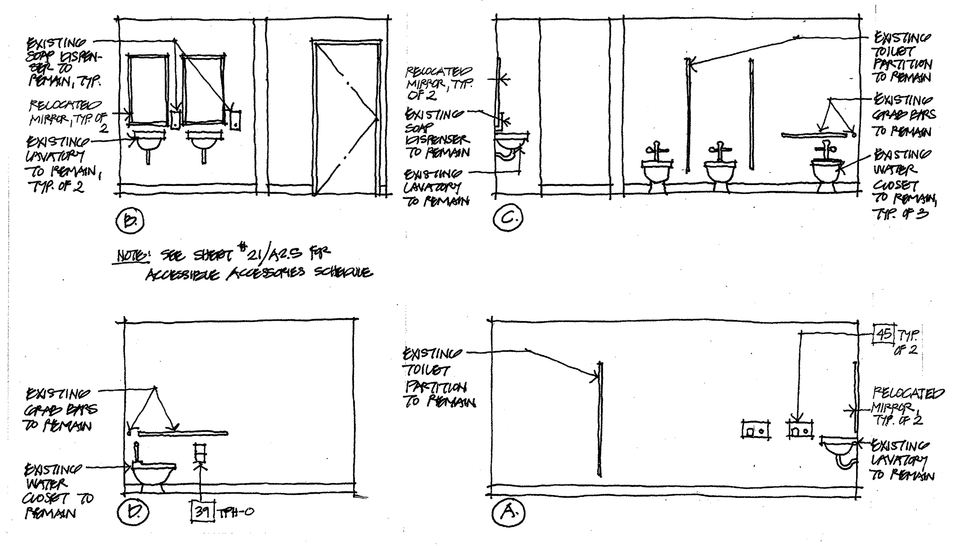

5 INTERIOR ELEVATIONS - BLDG. 1 (WOMEN'S 111)

SCALE: 1/4"=1'-0"

LEGEND

(E) MECH. PAD & EQUIPMENT TO REMAIN

(N) CONDENSING UNIT ON ROOF, SEE MECH DRAWINGS & DETAIL 2/M3.0

(N) ROOF MOUNTED EXHAUST FAN, SEE MECH DRAWINGS & DETAIL 5/M3.0

GENERAL NOTES

1. SEE M2.2, M2.4 FOR COMPLETE MECHANICAL PLANS OF BUILDINGS 2, 6&7 RESPECTIVELY.

1. SEE 29/A9.03 FOR PIPE PENETRATION FLASHING– SEE MECH DWGS FOR LOCATIONS

SANTA ANA UNIFIED SCHOOL DISTRICT

gkkworks
2355 Main Street Suite 220
Irvine | CA 92614
949 250 1500
949 955 2708 fax

Architect Seal

LICENSED ARCHITECT GUILLERMO AGUILAR NO. C13165 REN.: MAY 2011 STATE OF CALIFORNIA

Consultant and Seal

Agency Approval

IDENTIFICATION STAMP
DIV. OF THE STATE ARCHITECT
APPL. 04-110031
AC DS SS RH
DATE NOV 24 2009

No.	Date	Revision/Issue
	12/08/08	DSA SUBMITTAL
	02/11/09	DSA SUBMITTAL
	5/11/09	DSA BACKCHECK
	12/15/2011	BID SET
1A	12.16.2011	ADDENDUM 1A

Project Name

MUIR FUNDAMENTAL SCHOOL MODERNIZATION

1951 MABURY ST.
SANTA ANA, CA 92705

Checked By: BA

Drawn By: GV

Sheet Title

ROOF PLANS BUILDINGS # 2, 6 & 7

Sheet Number

A4.0

Project Number: 10021-010

Scale: 1/16" = 1'-0"

© 2009 gkkworks, All Rights Reserved
NO PART OF THE CONTENTS OF THIS DOCUMENT MAY BE REPRODUCED OR TRANSMITTED IN ANY FORM OR BY ANY MEANS WITHOUT THE WRITTEN PERMISSION OF GKKWORKS.

K:\Santa Ana USD\10021-010_Muir Fundamental\Deliverables\CAD\A_Arch\10021_010_A-4.0.dwg 11/09/2009