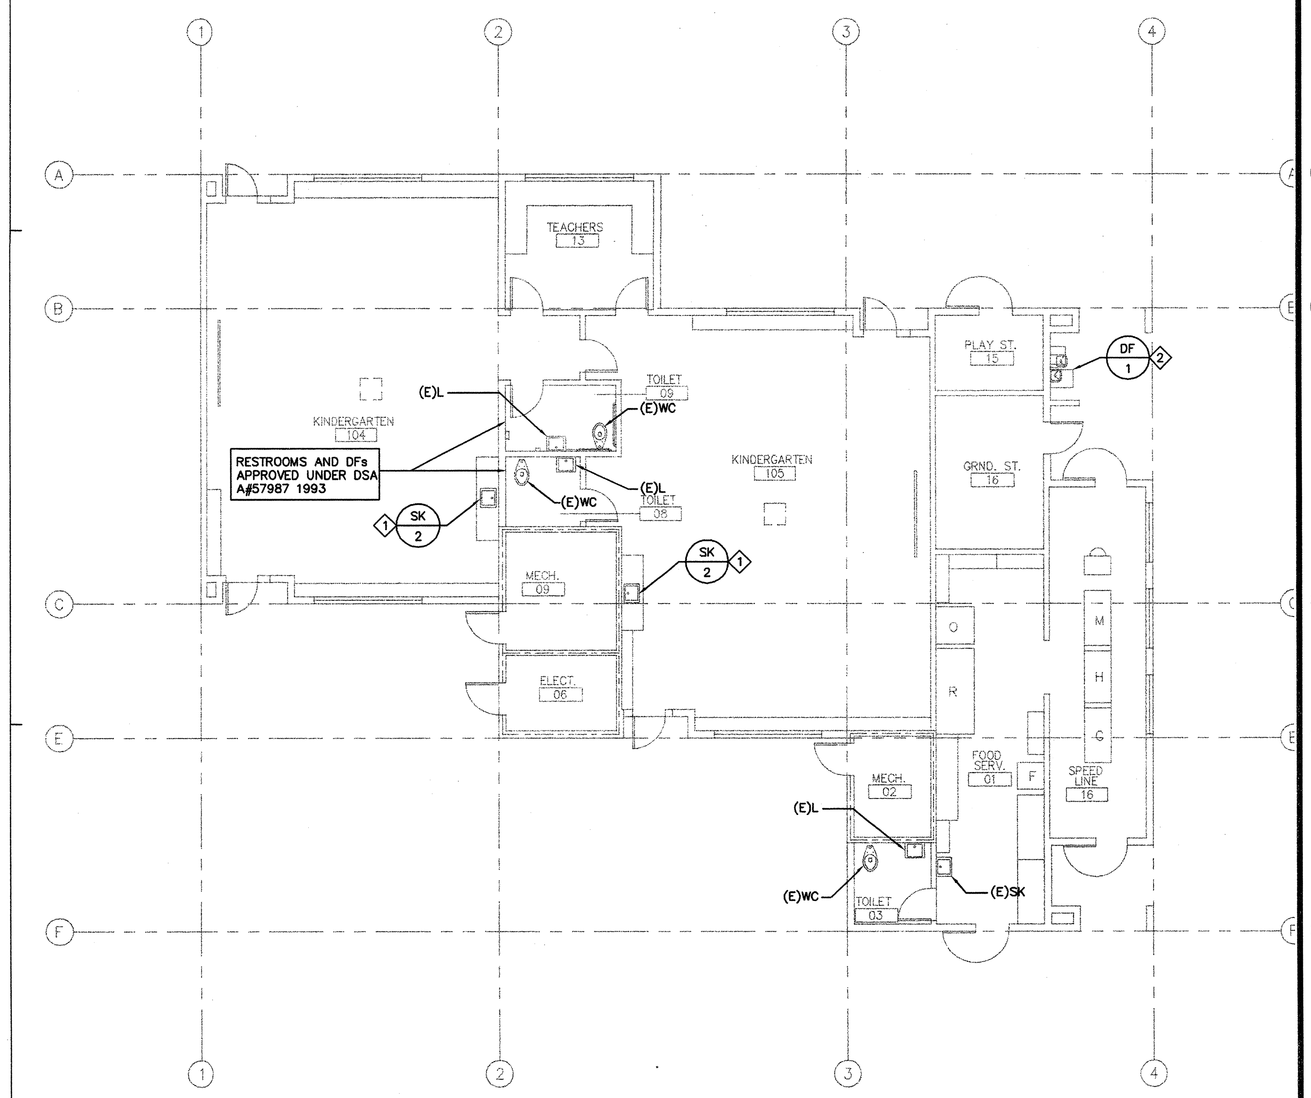

BUILDING 3 - REMODEL PLAN

1/8"=1'-0" | 2

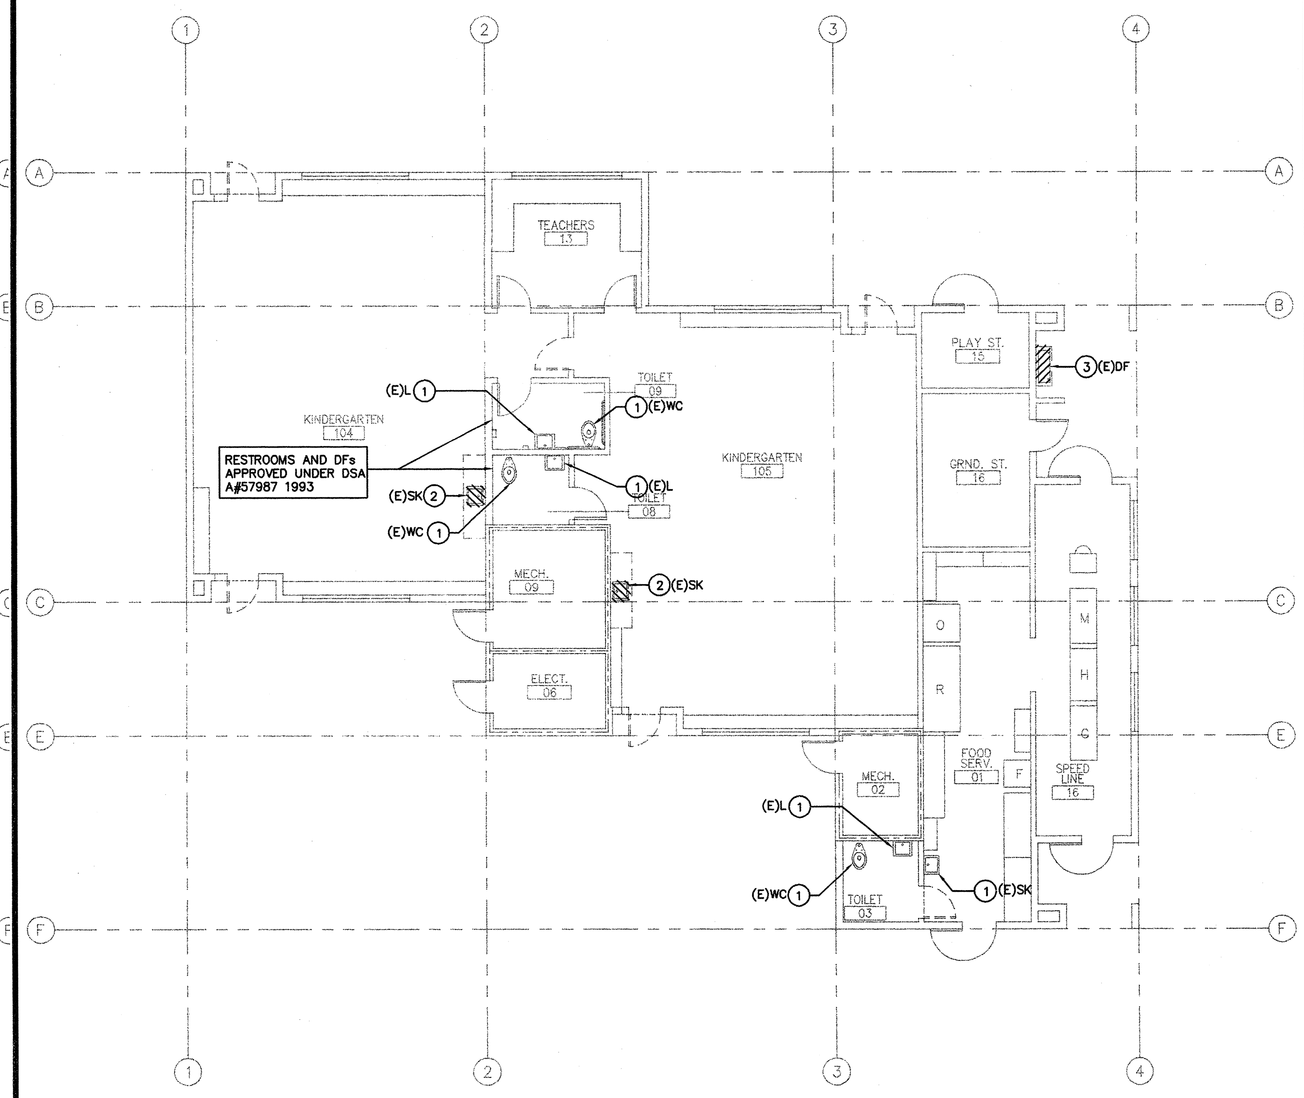

BUILDING 3 - DEMOLITION PLAN

1/8"=1'-0" | 1

DEMOLITION KEY NOTES

1. EXISTING FIXTURE TO REMAIN.
2. REMOVE EXISTING SINK AND FAUCET. REWORK WASTE, VENT AND WATER PIPING IN WALL TO INSTALL ACCESSIBLE SINK.
3. REMOVE EXISTING DRINKING FOUNTAIN & BUBBLERS. REWORK WASTE, VENT AND WATER PIPING IN WALL TO INSTALL ACCESSIBLE HI LOW DRINKING FOUNTAIN.

REMODEL KEY NOTES

1. INSTALL NEW ACCESSIBLE SINK, FAUCET. CONNECT WASTE AND WATER TO MODIFIED UTILITIES AT WALL.
2. INSTALL NEW ACCESSIBLE HI LOW DRINKING FOUNTAIN. CONNECT WASTE AND WATER TO MODIFIED UTILITIES AT WALL.

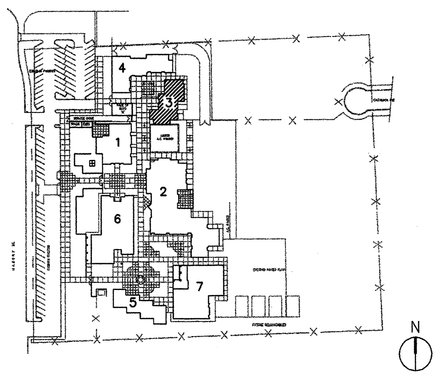

KEY PLAN

SANTA ANA UNIFIED SCHOOL DISTRICT

gkkworks
2355 Main Street Suite 220
Irvine | CA 92614
949 250 1500
949 955 2708 fax

Architect Seal

LICENSED ARCHITECT
GUILLERMO AGUILAR
NO. C13165
REN.: MAY 2011
STATE OF CALIFORNIA

Consultant and Seal

T M A D TAYLOR & GAINES
- STRUCTURAL
- MECHANICAL
- ELECTRICAL
- CIVIL

800 North Ferrari Lane, Suite 100
Ontario, California 91764
Phone: 909.477.6915 Fax: 909.477.6916
Project No. 2008.125.00

REGISTERED PROFESSIONAL ENGINEER
CURTIS E. RADTKE
No. M24519
Exp. 9/30/10
STATE OF CALIFORNIA

Agency Approval

IDENTIFICATION STAMP
DIV. OF THE STATE ARCHITECT
APPL. 04-110031
AC RS SS RH
DATE NOV 24 2009

No.	Date	Revision/Issue
	12/08/08	DSA SUBMITTAL
	02/11/09	DSA SUBMITTAL
	5/11/09	DSA BACKCHECK
	12/15/2011	BID SET

Project Name

MUIR
FUNDAMENTAL
SCHOOL MODERNIZATION

1951 MABURY ST.
SANTA ANA, CA 92707

Checked By	Drawn By
W.S.H.	A.D.

Sheet Title

BUILDING 3
DEMOLITION AND REMODEL
PLANS

Sheet Number

P2.3

Project Number	Scale
10021-010	AS NOTED

© 2009 gkkworks, All Rights Reserved
NO PART OF THE CONTENTS OF THIS DOCUMENT MAY BE REPRODUCED OR TRANSMITTED IN ANY FORM OR BY ANY MEANS WITHOUT THE WRITTEN PERMISSION OF GKKWORKS.

N:\20.CAD\TTG_Projects\2008\2008-125-00\Mpa\P2-3.dwg 11/09/2009