N:\20-CAD\TTG_Projects\2008\2008-123-001\Mpe\P2-5.dwg 11/09/2009

BUILDING 5 - REMODEL PLAN

2 | 1/8"=1'-0"

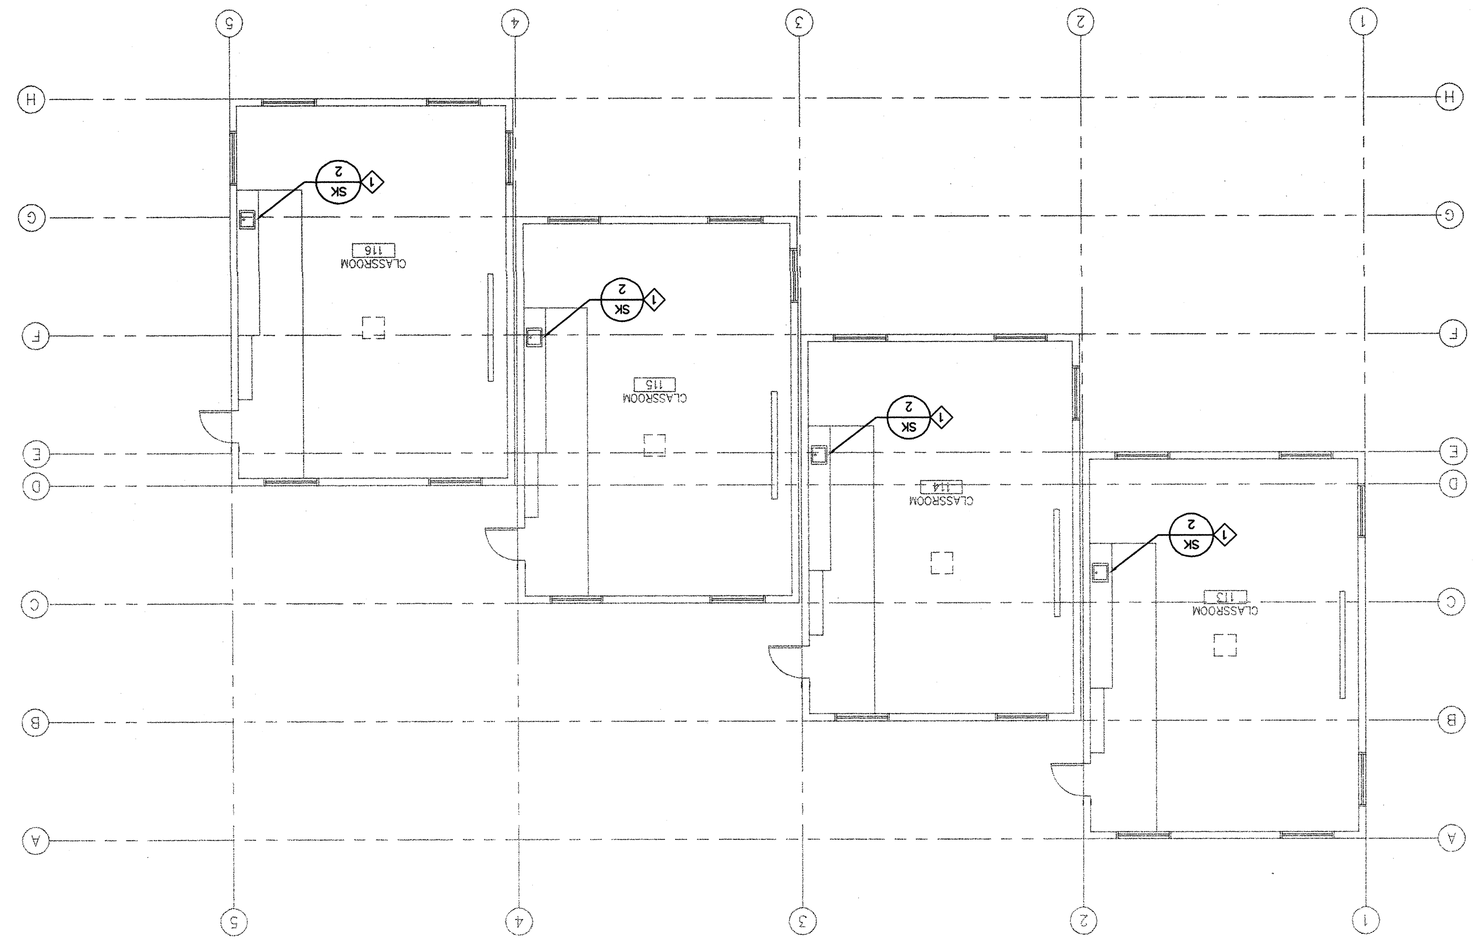

BUILDING 5 - DEMOLITION PLAN

1 | 1/8"=1'-0"

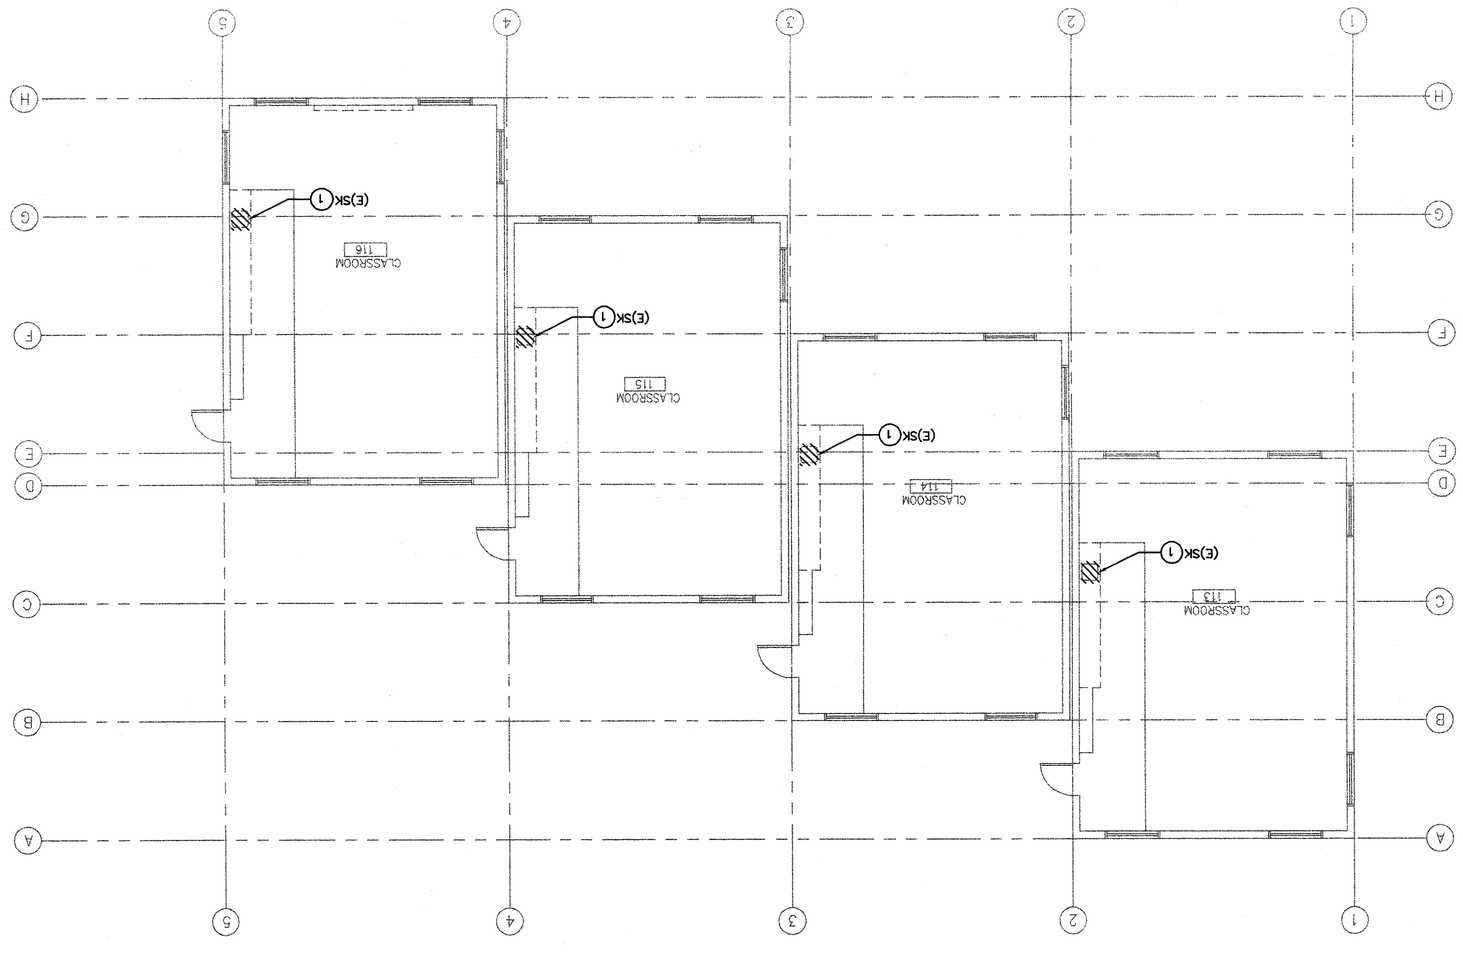

KEY PLAN

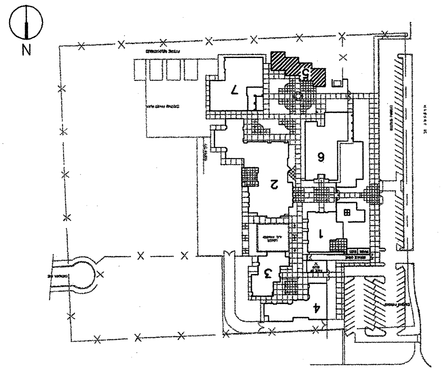

REMODEL KEY NOTES

1. INSTALL NEW ACCESSIBLE SINK, FAUCET, CONNECT WASTE AND WATER TO MODIFIED UTILITIES AT WALL.

DEMOLITION KEY NOTES

1. REMOVE EXISTING SINK AND FAUCET, REWORK WASTE, VENT AND WATER PIPING IN WALL TO INSTALL ACCESSIBLE SINK.

SANTA ANA UNIFIED SCHOOL DISTRICT

2355 Main Street Suite 220
Irvine | CA 92614
949 250 1500
949 955 2708 fax

gkkworks

Architect Seal

LICENSED ARCHITECT
GUILLERMO AGUILAR
No. C13165
STATE OF CALIFORNIA
EXP. MAY, 2011

Consultant and Seal

TMAD TAYLOR & GAINES
• STRUCTURAL
• MECHANICAL
• ELECTRICAL
• CIVIL

800 North Ferrari Lane, Suite 100
Ontario, California 91764
Phone: 909.477.6915 Fax: 909.477.6916
Project No. 2008.125.00

PROFESSIONAL ENGINEER
CHRIS E. KAPUSZ
No. M24519
Exp. 9/30/10
STATE OF CALIFORNIA

Agency Approval

IDENTIFICATION STAMP
DIV. OF THE STATE ARCHITECT
APPL. 04-110031
AC SD FLS SS RH
DATE NOV 24 2009

No.	Date	Revision/Issue
	12/08/08	DSA SUBMITTAL
	02/11/09	DSA SUBMITTAL
	5/11/09	DSA BACKCHECK
	12/15/2011	BID SET

Project Name

MUIR
FUNDAMENTAL
SCHOOL MODERNIZATION
1951 MABURY ST.
SANTA ANA, CA 92707

Checked By W.S.H. | Drawn By A.D.

Sheet Title

BUILDING 5
DEMOLITION AND REMODEL
PLANS

Sheet Number

P2.5

Project Number 10021-010 | Scale AS NOTED

© 2009 gkkworks, All Rights Reserved
NO PART OF THE CONTENTS OF THIS DOCUMENT MAY BE REPRODUCED OR TRANSMITTED IN ANY FORM OR BY ANY MEANS WITHOUT THE WRITTEN PERMISSION OF GKKWORKS.