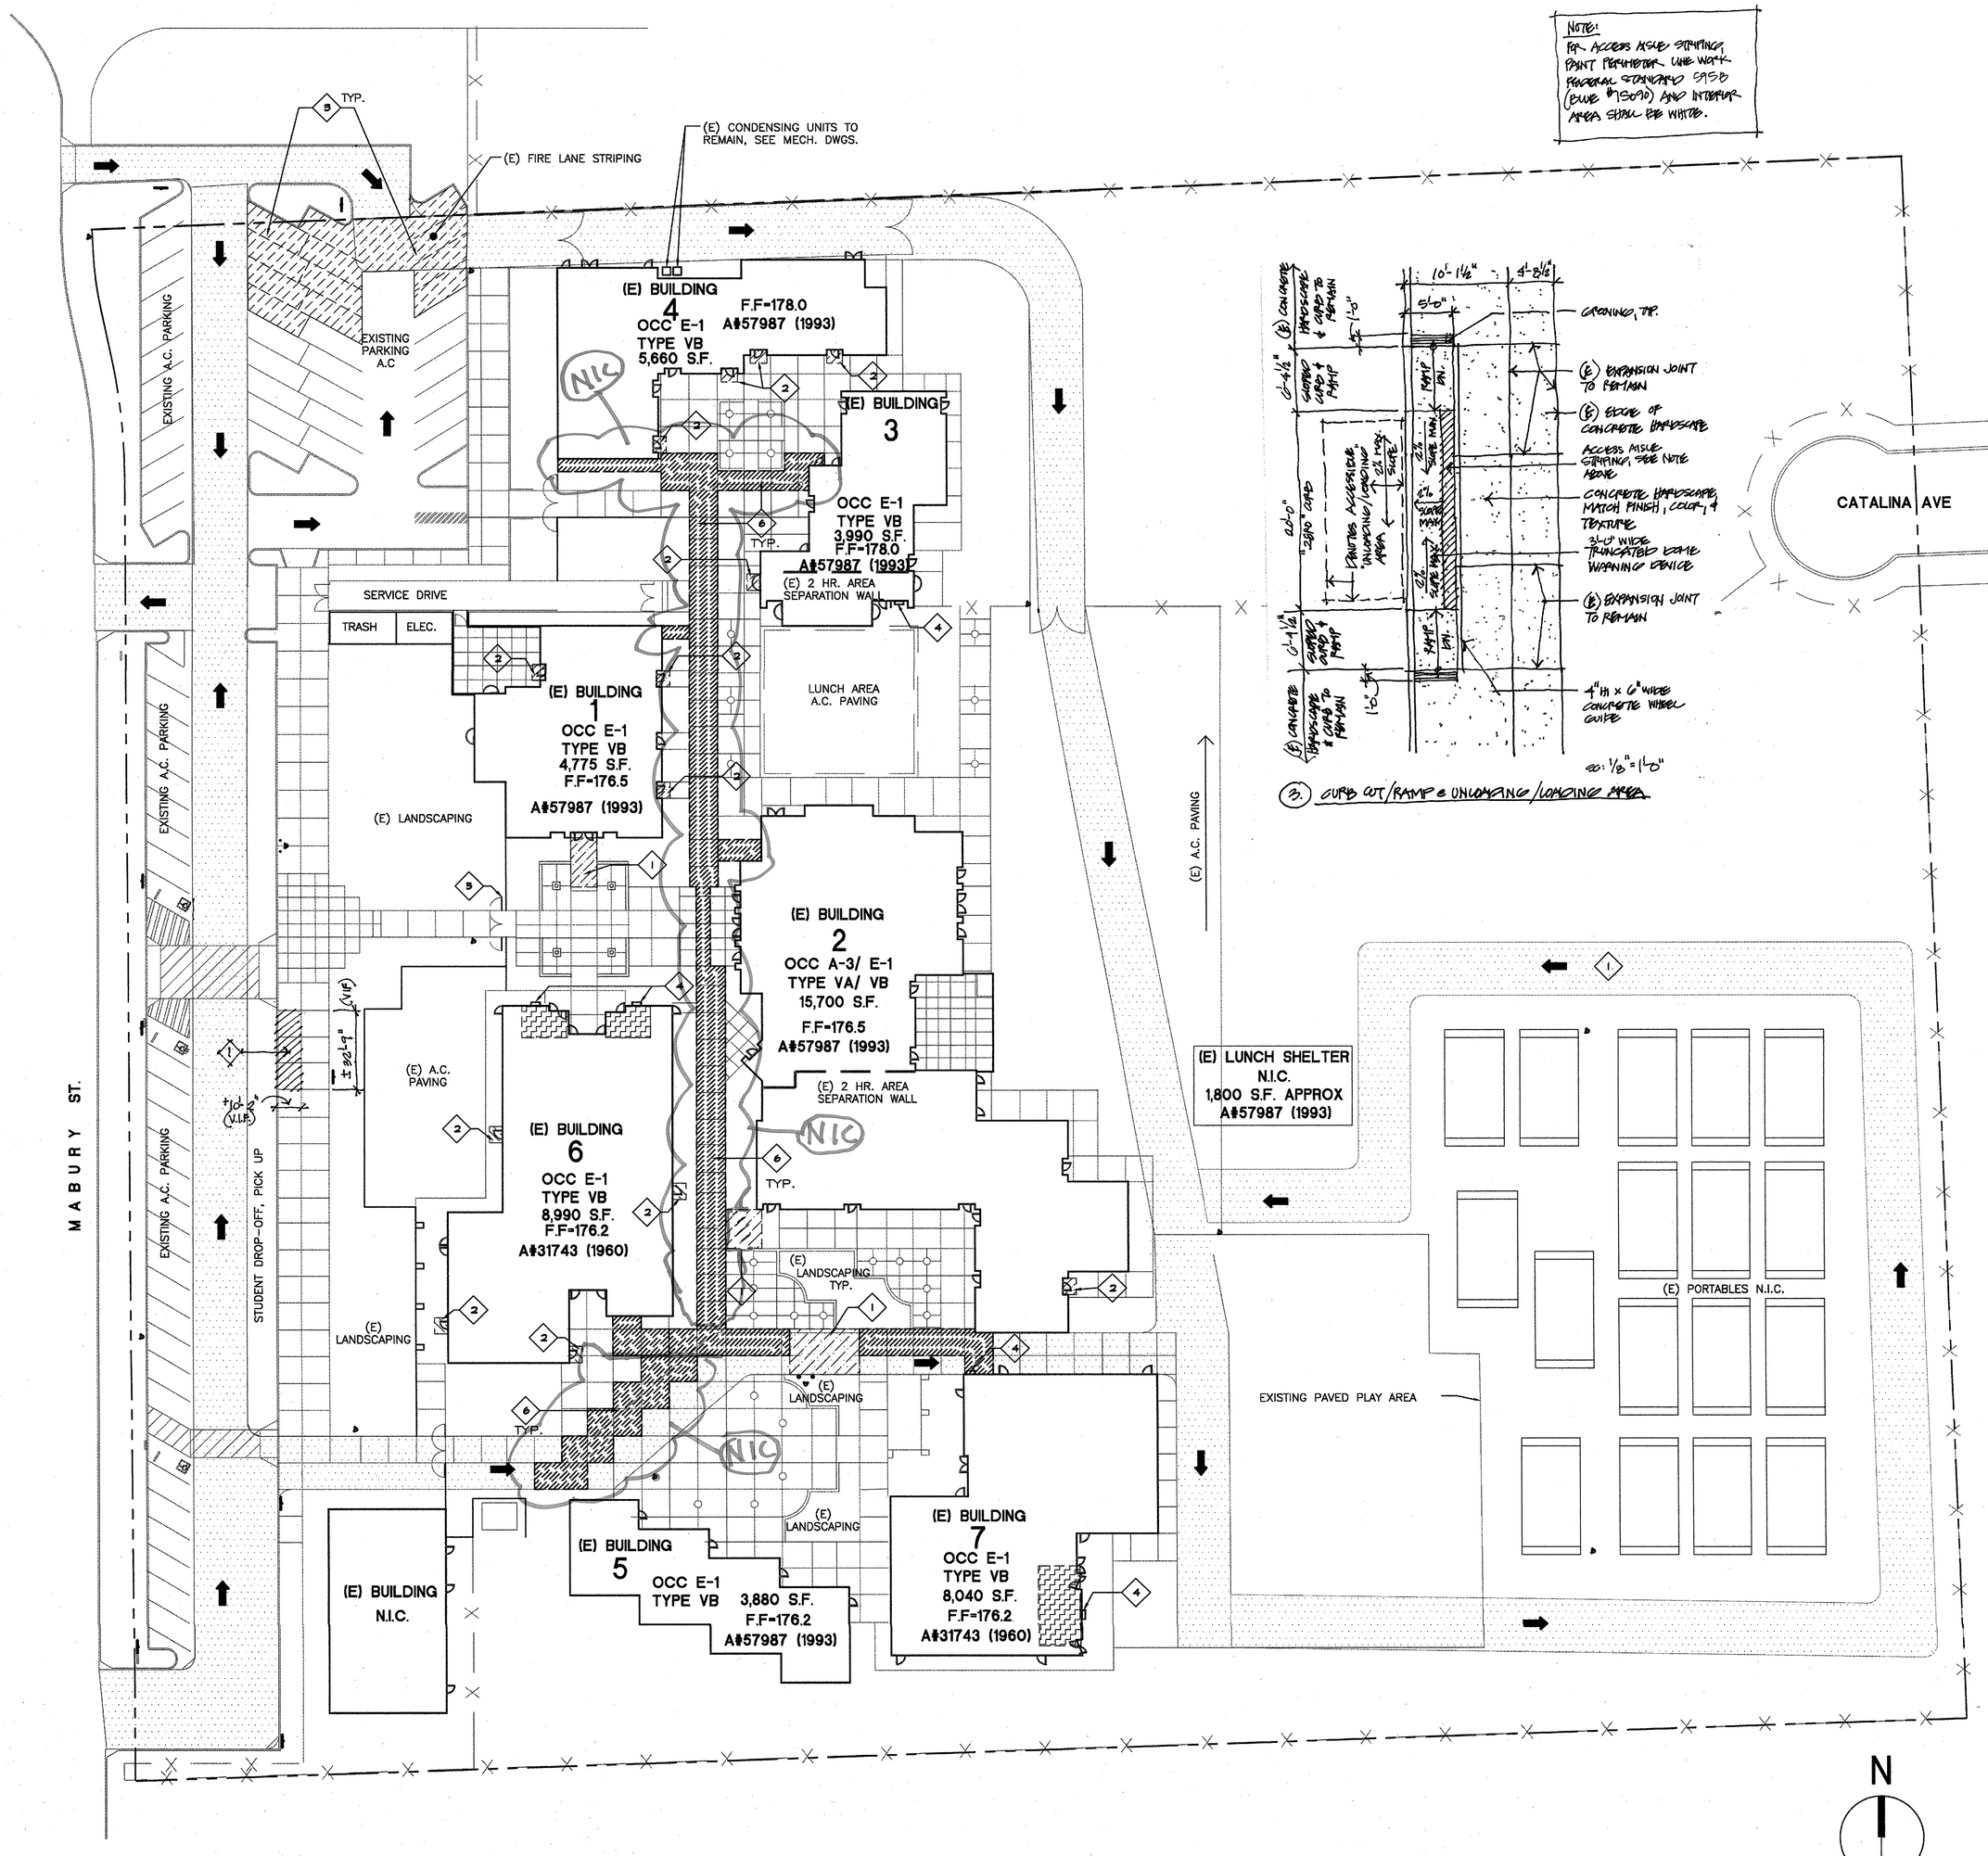

NOTE!
FOR ACCESS AISLE STRIPING, PAINT PERIMETER LINE WITH FEDERAL STANDARD 595B (BLUE #15090) AND INTERIOR AREA SHALL BE WHITE.

3. CURB CUT/RAMP & UNLOADING/LOADING AREA

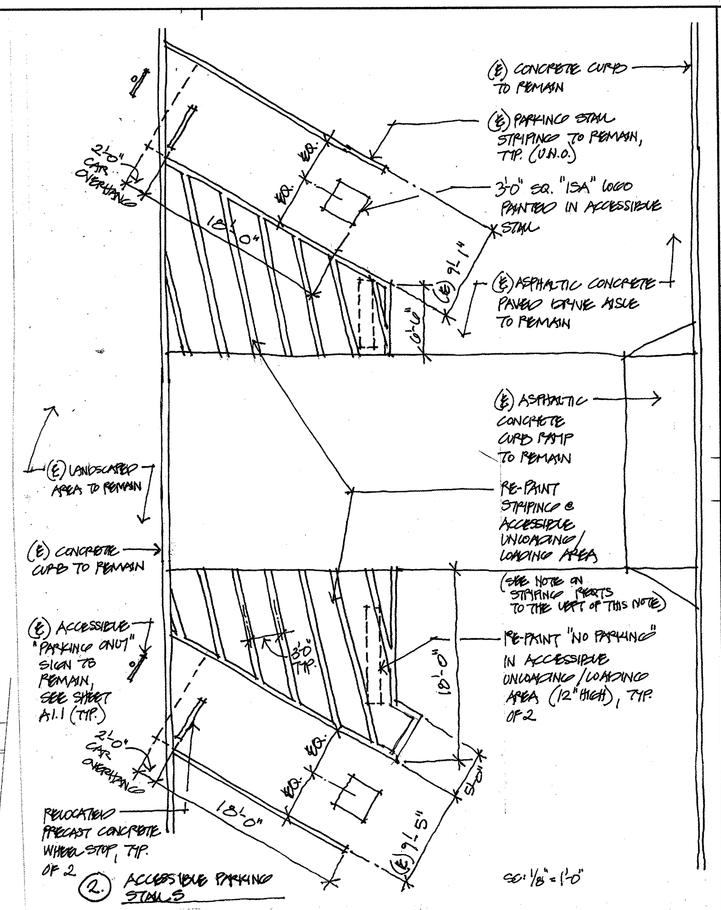

2. ACCESSIBLE PARKING STALLS

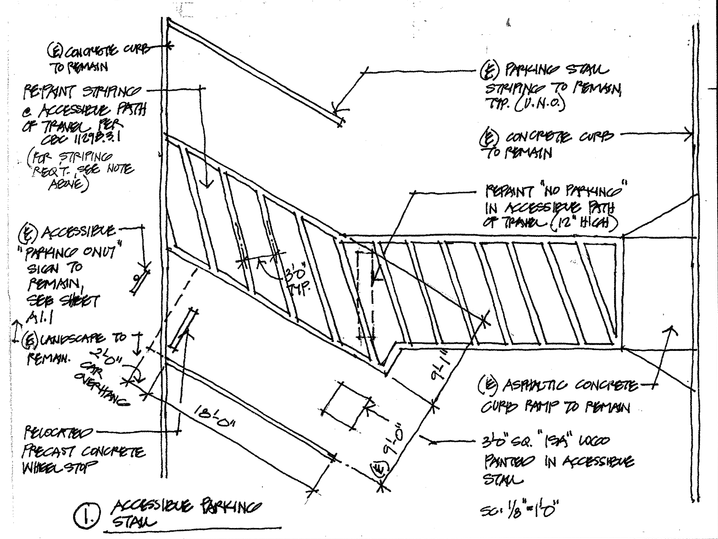

1. ACCESSIBLE PARKING STALL

LEGEND

- EXISTING PROPERTY LINE
- EXISTING CHAIN LINK FENCE
- DEMOLISH EXISTING CONCRETE WALK AS REQUIRED FOR NEW CONSTRUCTION
- EXISTING CONC. PAVING
- EXISTING FIRE LANE
- LOCATIONS OF RESTROOMS TO BE MODERNIZED
- REMOVE EXISTING PARKING STRIPING IN (E) FIRE ACCESS RED STRIPING
- DEMOLISH EXISTING CONCRETE FLATWORK & LANDSCAPE ARES TO REPLACE ELECTRICAL CONDUIT WORK, SEE ELECTRICAL SHEETS E1.1 & E1.2
- (E) 2 HR. AREA SEPARATION WALL

SITE PLAN DEMOLITION KEY NOTES

1. DEMO PORTION OF THE EXISTNG ACCESS WALK (NON-COMPLIANT) AS REQUIRED.
2. DEMO PORTION OF THE EXISTING CONC PAVING (NON-COMPLIANT) AS REQUIRED TO PROVIDE ACCESSIBLE LANDING
3. REMOVE EXISTING PARKING STRIPING
4. REMOVE EXISTING NON-COMPLIANT DRINKING FOUNTAIN
5. REMOVE EXISTING NON-COMPLIANT GATES & REPLACE WITH ACCESSIBLE GATES
6. DEMOLISH EXISTING CONCRETE FLATWORK & LANDSCAPE AREAS TO REPLACE ELECTRICAL CONDUIT WORK, SEE ELECTRICAL SHEETS E1.1 & E1.2

1 DEMOLITION SITE PLAN

SP01.dwg
SCALE: 1"= 30'- 0"

K:\Santa Ana USD\10021-010_Muir Fundamental\Deliverables\CAD\A_Arch\10021_010_A-1.0.dwg 11/16/2009

SANTA ANA UNIFIED SCHOOL DISTRICT

gkkworks
2355 Main Street Suite 220
Irvine | CA 92614
949 250 1500
949 955 2708 fax

Architect Seal

LICENSED ARCHITECT
GUILLERMO AGUILAR
NO. C13165
REN.: MAY 2011
STATE OF CALIFORNIA

Consultant and Seal

Agency Approval

IDENTIFICATION STAMP
DIV. OF THE STATE ARCHITECT
APPL. 04-110031
AC ___ FLS ___ SS RH
DATE NOV 2 4 2009

No.	Date	Revision/Issue
	12/08/08	DSA SUBMITTAL
	02/11/09	DSA SUBMITTAL
	5/11/09	DSA BACKCHECK
	12/15/2011	BID SET

Project Name

MUIR FUNDAMENTAL SCHOOL MODERNIZATION
1951 MABURY ST.
SANTA ANA, CA 92705

Checked By: BA
Drawn By: ES

Sheet Title

DEMOLITION SITE PLAN

Sheet Number

A1.0

Project Number: 10021-010
Scale: 1"=30'-0"

©2009 gkkworks, All Rights Reserved
NO PART OF THE CONTENTS OF THIS DOCUMENT MAY BE REPRODUCED OR TRANSMITTED IN ANY FORM OR BY ANY MEANS WITHOUT THE WRITTEN PERMISSION OF GKKWORKS.