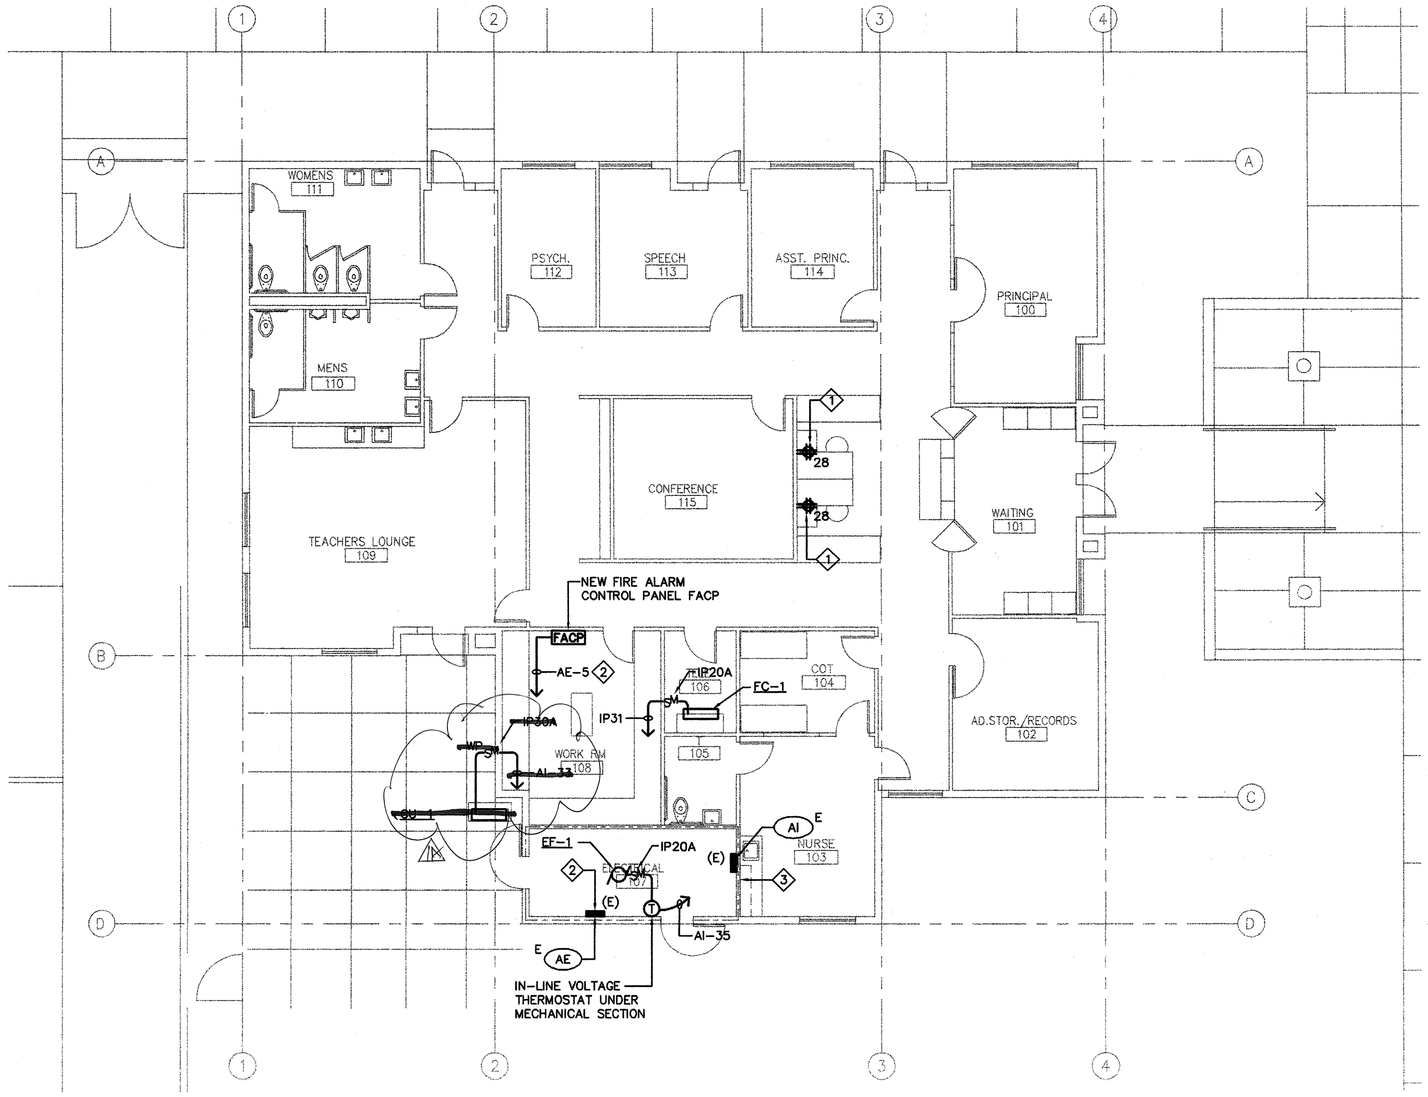

BUILDING 1 - POWER PLAN

1/8"=1'-0" | 1

KEY NOTES

1. REMOVE DUPLEX RECEPTACLE AND PROVIDE QUAD RECEPTACLE IN ITS PLACE. RECONNECT TO EXISTING CIRCUIT.
2. RECONNECT NEW FACP TO EXISTING CIRCUIT. PROVIDE/INSTALL NEW CIRCUIT BREAKER WITH LOCK-ON DEVICE AND RED LABEL INDICATED "FIRE ALARM ONLY" IN EXISTING PANELBOARD "AE" CIRCUIT #5.
3. 1-HOUR FIRE RATED WALL, REFER TO DETAIL 2, SHEET E7.1.

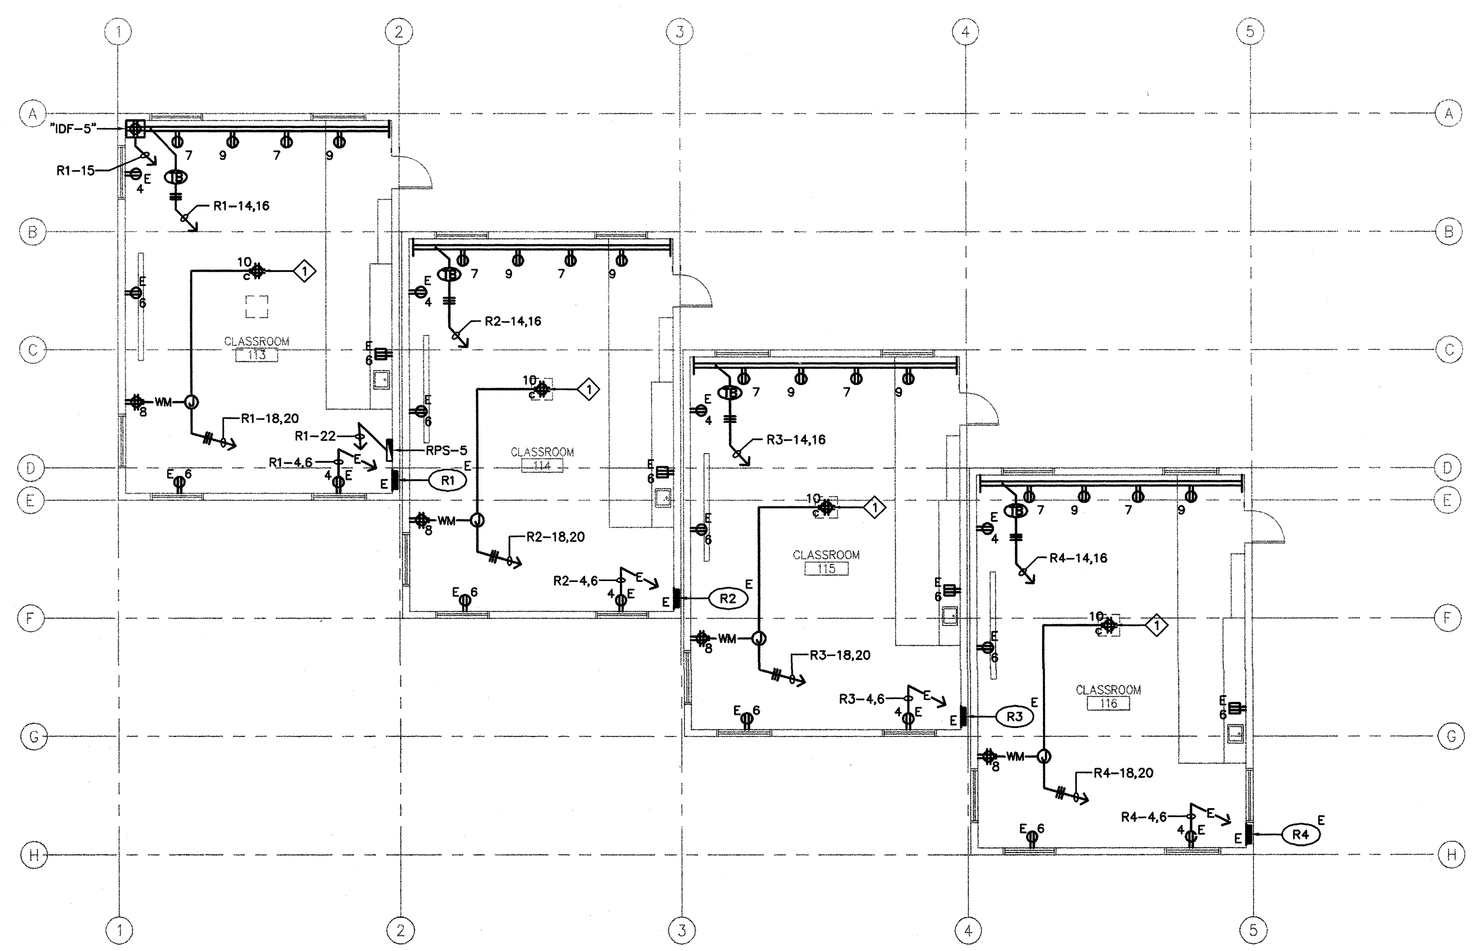

BUILDING 5 - POWER PLAN

1/8"=1'-0" | 2

KEY NOTES

1. PROVIDE/INSTALL DUPLEX RECEPTACLE MOUNTED ON CEILING FOR PROJECTOR.

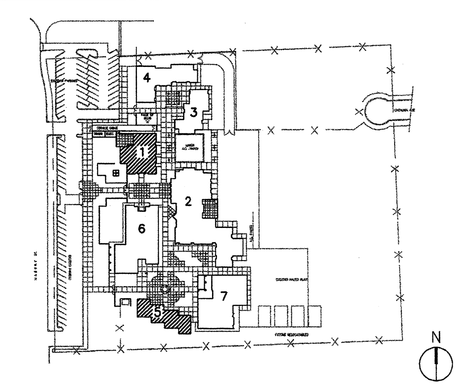

KEY PLAN

SANTA ANA UNIFIED SCHOOL DISTRICT

gkkworks
2365 Main Street Suite 220
Irvine | CA 92614
949 250 1500
949 955 2708 fax

Architect Seal

LICENSED ARCHITECT GUILLERMO AGUILAR NO. C13165 REN.: MAY. 2011 STATE OF CALIFORNIA

Consultant and Seal

T M A D TAYLOR &GAINES
• STRUCTURAL • MECHANICAL • ELECTRICAL • CIVIL
800 North Ferrari Lane, Suite 100
Ontario, California 91764
Phone: 909.477.6915 Fax: 909.477.6916
Project No. 2008.125.00

REGISTERED PROFESSIONAL ENGINEER HEMIN C. TOUCHON Lic. E16934 Exp. 6-30-2011 ELECTRICAL STATE OF CALIFORNIA

Agency Approval

IDENTIFICATION STAMP
DIV. OF THE STATE ARCHITECT
APPL. 04-110031
AC / FLS / SS RH
DATE NOV 24 2009

No.	Date	Revision/Issue
	12/08/08	DSA SUBMITTAL
	02/11/09	DSA SUBMITTAL
	5/11/09	DSA BACKCHECK
	12/15/2011	BID SET
1	12.16.2011	ADDENDUM 1A

Project Name

MUIR FUNDAMENTAL SCHOOL MODERNIZATION
1951 MABURY ST.
SANTA ANA, CA 92707

Checked By: RA
Drawn By: KA

Sheet Title

BUILDINGS 1 & 5 POWER PLANS

Sheet Number

E3.1

Project Number: 10021-010
Scale: AS NOTED

© 2009 gkkworks, All Rights Reserved
NO PART OF THE CONTENTS OF THIS DOCUMENT MAY BE REPRODUCED OR TRANSMITTED IN ANY FORM OR BY ANY MEANS WITHOUT THE WRITTEN PERMISSION OF GKKWORKS.

N:\20.CAD\TTG_Projects\2008\2008-125-00\Mise\E3-1.dwg 11/09/2009