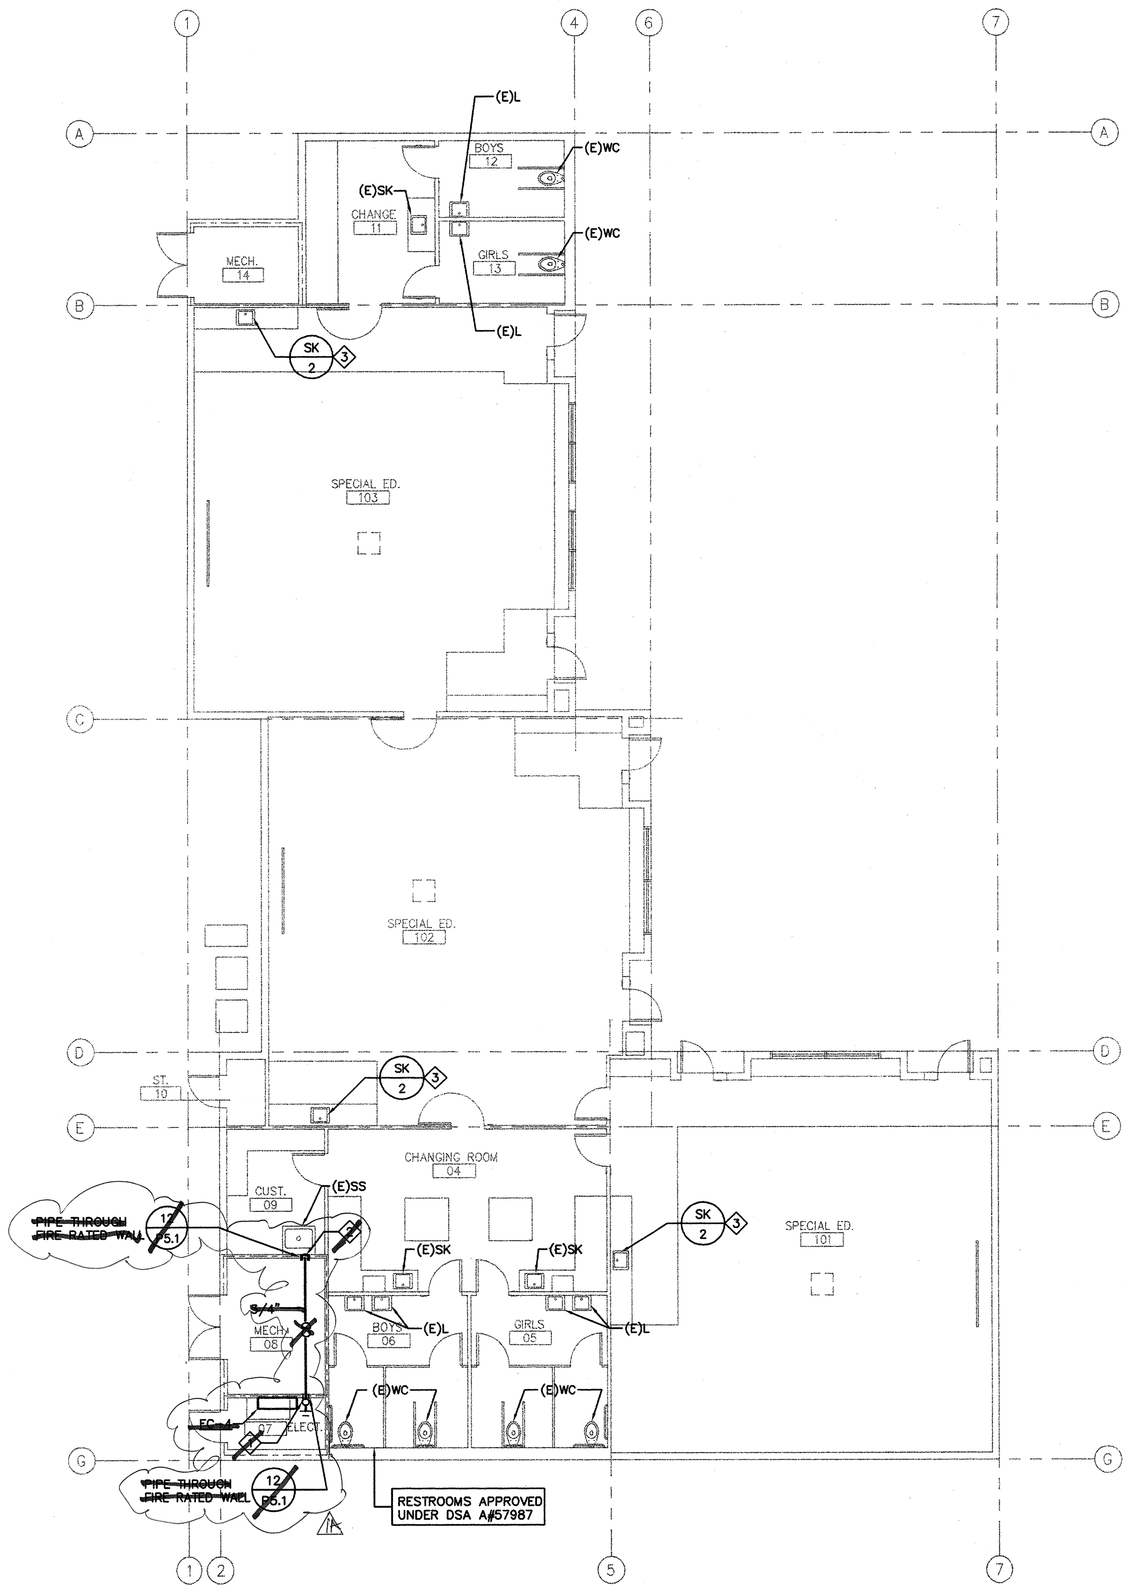

BUILDING 4 - REMODEL PLAN 1/8"=1'-0" 2

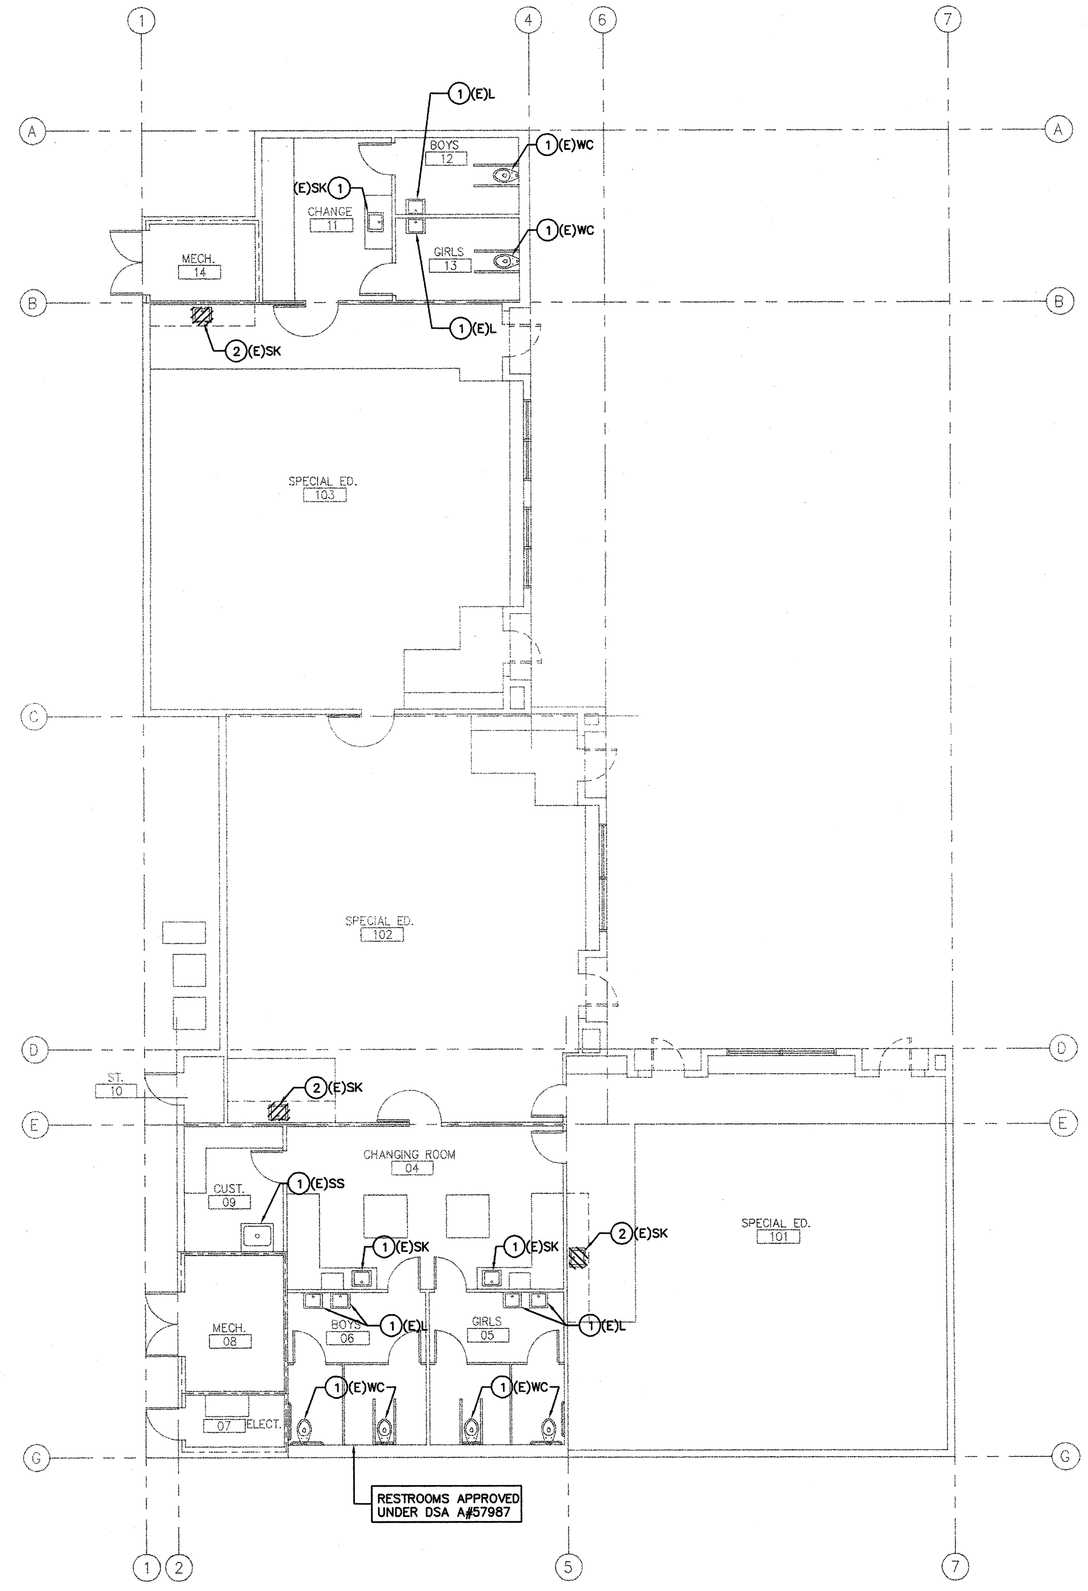

BUILDING 4 - DEMOLITION PLAN 1/8"=1'-0" 1

DEMOLITION KEY NOTES

1. EXISTING FIXTURE TO REMAIN.
2. REMOVE EXISTING SINK AND FAUCET. REWORK WASTE, VENT AND WATER PIPING IN WALL TO INSTALL ACCESSIBLE SINK.

REMODEL KEY NOTES

1. ~~3/4" CONDENSATE DRAIN CONNECT TO FAN COIL UNIT PUMPED CONDENSATE AND ROUTE ABOVE CEILING. SEE MECHANICAL DRAWING FOR EXACT LOCATION.~~
2. ~~3/4" CONDENSATE DROP AND SPILL TO EXISTING SERVICE SINK AND TERMINATE ABOVE FLOOD LEVEL RIM.~~
3. INSTALL NEW ACCESSIBLE SINK, FAUCET. CONNECT WASTE AND WATER TO MODIFIED UTILITIES AT WALL.

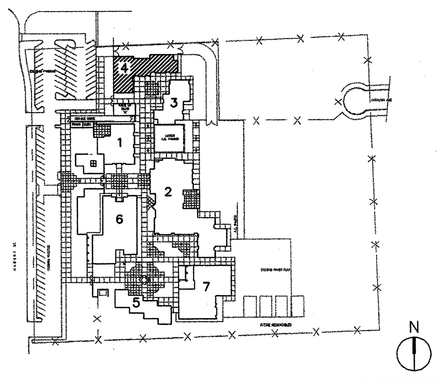

KEY PLAN

SANTA ANA UNIFIED SCHOOL DISTRICT

gkkworks
2355 Main Street Suite 220
Irvine | CA 92614
949 250 1500
949 955 2708 fax

Architect Seal

LICENSED ARCHITECT GUILLERMO AGUILAR NO. C13165 EXP.: MAY. 2011 STATE OF CALIFORNIA

Consultant and Seal

TMAD TAYLOR & GAINES
- STRUCTURAL
- MECHANICAL
- ELECTRICAL
- CIVIL

800 North Ferrari Lane, Suite 100
Ontario, California 91764
Phone: 909.477.6915 Fax: 909.477.6916
Project No. 2008.125.00

REGISTERED PROFESSIONAL ENGINEER CHRIS E. RADTKE No. M24519 Exp. 9/30/10 MECHANICAL STATE OF CALIFORNIA

Agency Approval

IDENTIFICATION STAMP
DIV. OF THE STATE ARCHITECT
APPL. 04-110031
AC FLS SS BH
DATE NOV 2 4 2009

No.	Date	Revision/Issue
	12/08/08	DSA SUBMITTAL
	02/11/09	DSA SUBMITTAL
	5/11/09	DSA BACKCHECK
	12/15/2011	BID SET
1	12-16-2011	ADDENDUM 1A

Project Name

MUIR FUNDAMENTAL SCHOOL MODERNIZATION

1951 MABURY ST.
SANTA ANA, CA 92707

Checked By	Drawn By
W.S.H.	A.D.

Sheet Title

BUILDING 4 DEMOLITION AND REMODEL PLANS

Sheet Number

P2.4

Project Number	Scale
10021-010	AS NOTED

©2009 gkkworks, All Rights Reserved
NO PART OF THE CONTENTS OF THIS DOCUMENT MAY BE REPRODUCED OR TRANSMITTED IN ANY FORM OR BY ANY MEANS WITHOUT THE WRITTEN PERMISSION OF GKKWORKS.

N:\20.CAD\TTG_Projects\2008\2008-125-00\Mpe\P2-4.dwg 11/09/2009