POWER & SIGNAL DEMO KEY NOTES

1. REMOVE ALL REGULAR RECEPTACLE NEAR THE SINKS.
2. REMOVE ALL FIRE ALARM DEVICES, INCLUDING RELATED WIRING AND RACEWAYS ALTHOUGH NOT SHOWN IN PLAN.
3.

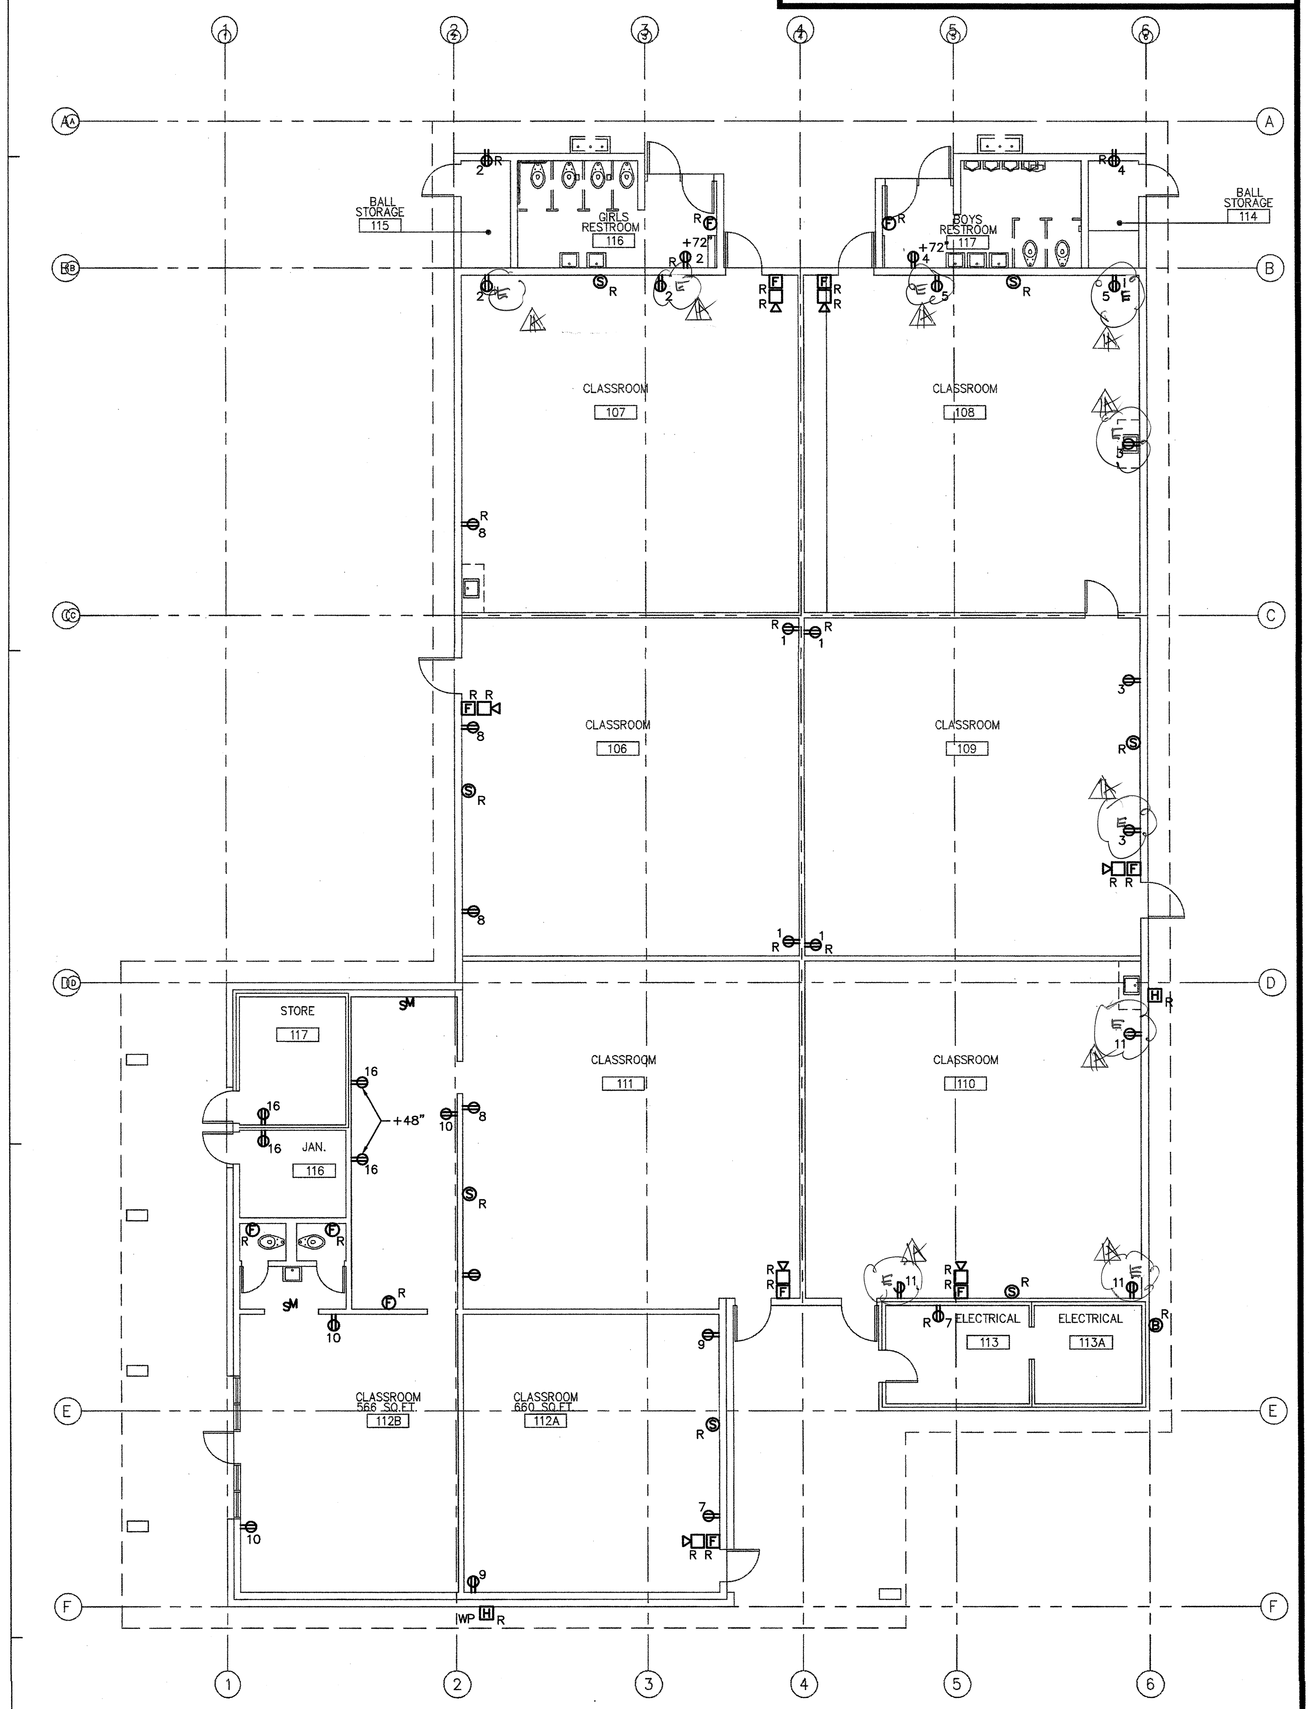

SEE NOTE 1, 2 & 3

N

BUILDING 6 - POWER & SIGNAL DEMOLITION PLAN 1/8"=1'-0" 2

LIGHTING DEMOLITION KEY NOTES

1. EXISTING ALL LIGHTING FIXTURE TO BE REMOVED, INCLUDING RELATED WIRING AND REACEWAYS ALTHOUGH NOT SHOWN IN PLAN.
2. EXISTING ALL NON-ADA LIGHTING SWITCH TO BE REMOVED, INCLUDING RELATED WIRING ALTHOUGH NOT SHOWN IN PLAN.

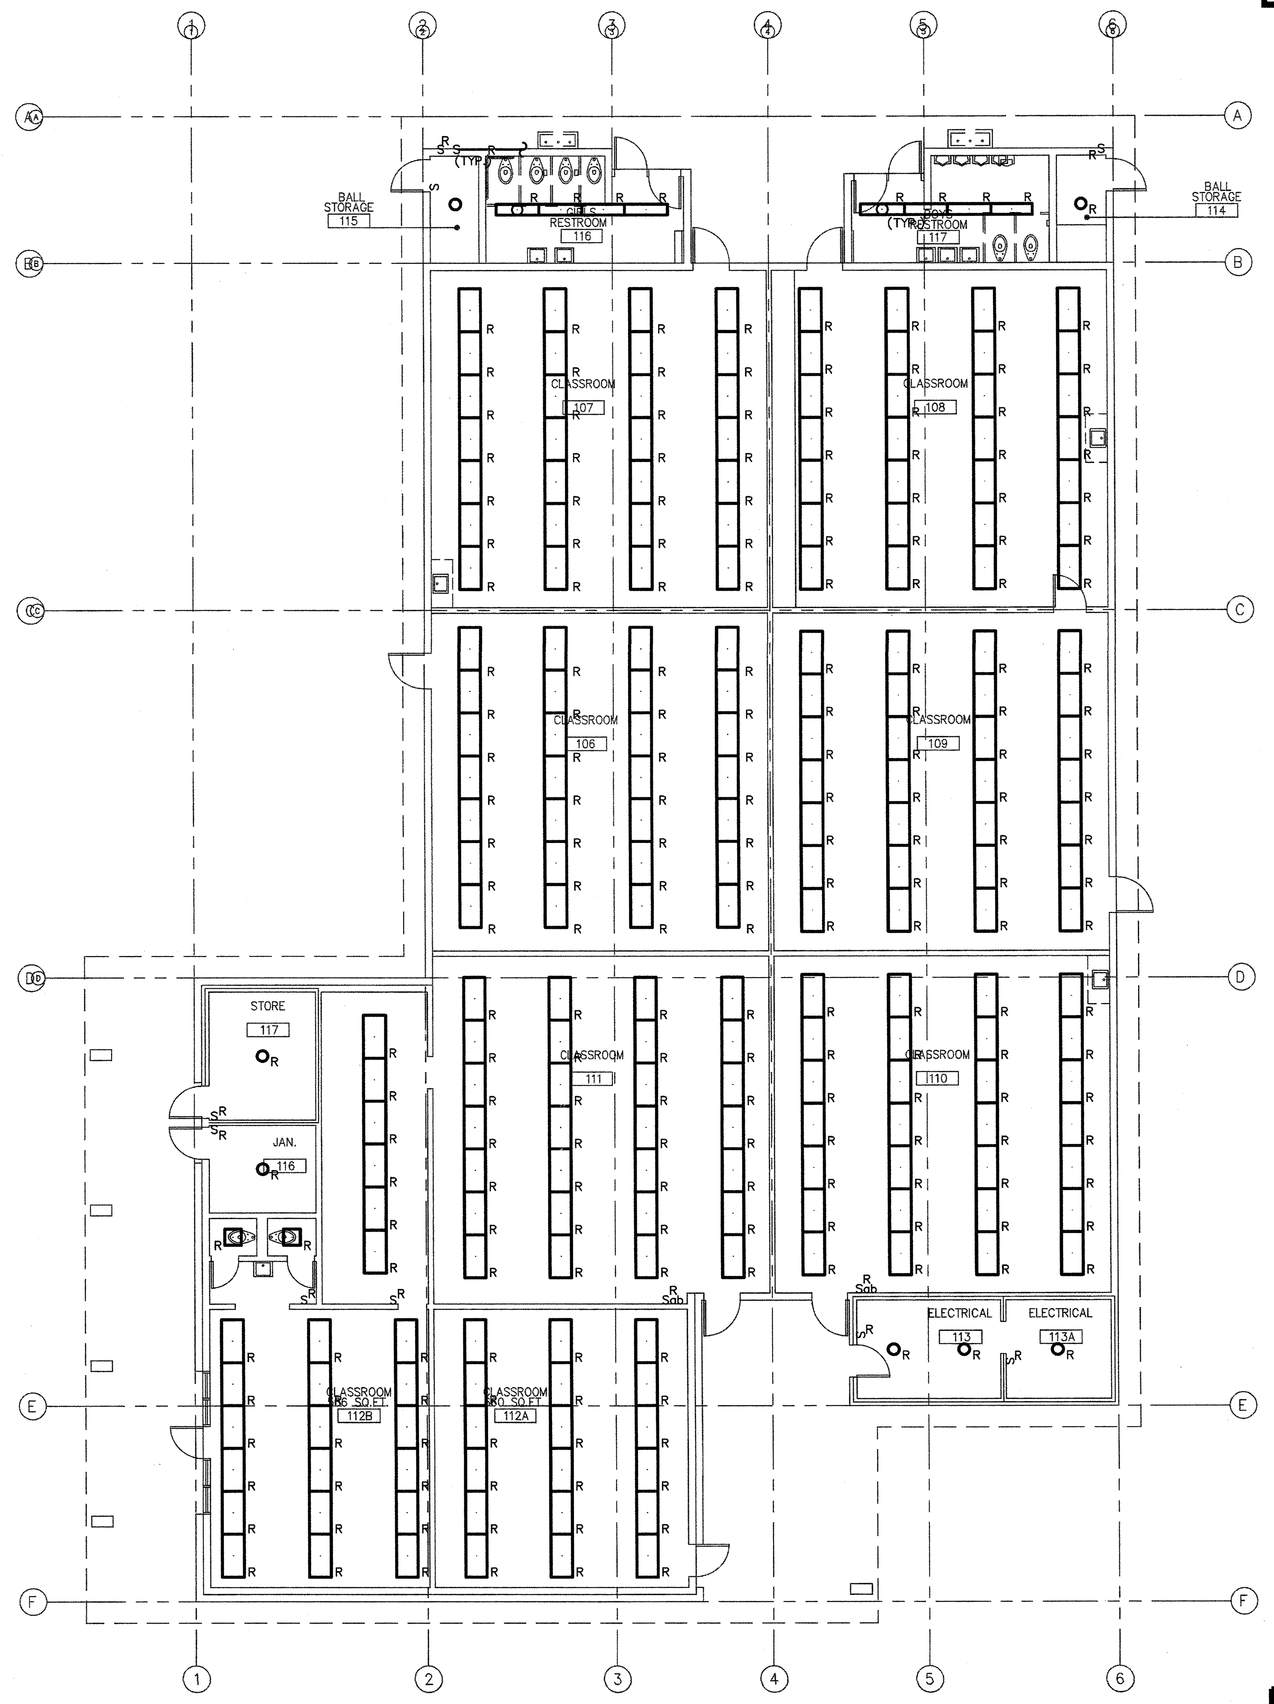

SEE NOTE 1 & 2

N

BUILDING 6 - LIGHTING DEMOLITION PLAN 1/8"=1'-0" 1

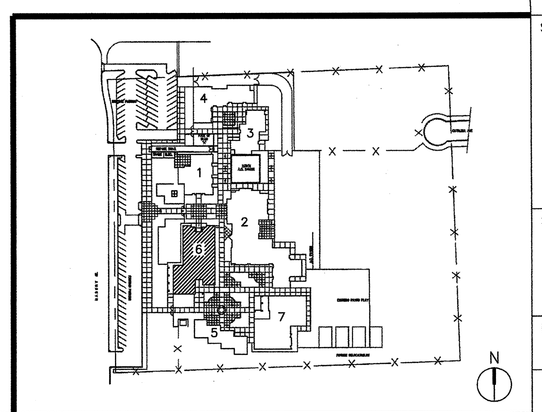

KEY PLAN

SANTA ANA UNIFIED SCHOOL DISTRICT

gkkworks
2355 Main Street Suite 220
Irvine | CA 92614
949 250 1500
949 955 2708 fax

Architect Seal

LICENSED ARCHITECT GUILLERMO AGUIAR NO. C13165 REN.: MAY. 2011 STATE OF CALIFORNIA

Consultant and Seal

TMAD TAYLOR & GAINES
- STRUCTURAL
- MECHANICAL
- ELECTRICAL
- CIVIL

800 North Ferrari Lane, Suite 100
Ontario, California 91764
Phone: 909.477.6915 Fax: 909.477.6916
Project No. 2008.125.00

REGISTERED PROFESSIONAL ENGINEER REGINA C. IGNACIO No. 39 Lic. E16934 Exp. 6-30-2011 ELECTRICAL STATE OF CALIFORNIA

Agency Approval

IDENTIFICATION STAMP
DIV. OF THE STATE ARCHITECT
APPL. 04-110031
AC FLS SS RH
DATE NOV 24 2009

No.	Date	Revision/Issue
	12/08/08	DSA SUBMITTAL
	02/11/09	DSA SUBMITTAL
	5/11/09	DSA BACKCHECK
	12/15/2011	BID SET
1	12.16.2011	ADDENDUM 1A

Project Name

MUIR FUNDAMENTAL SCHOOL MODERNIZATION
1951 MABURY ST.
SANTA ANA, CA 92707

Checked By	Drawn By
RA	JHC

Sheet Title

BUILDING 6 DEMOLITION PLANS

Sheet Number

ED2.4

Project Number	Scale
10021-010-00	AS NOTED

© 2009 gkkworks, All Rights Reserved
NO PART OF THE CONTENTS OF THIS DOCUMENT MAY BE REPRODUCED OR TRANSMITTED IN ANY FORM OR BY ANY MEANS WITHOUT THE WRITTEN PERMISSION OF GKKWORKS.

N:\20.CAD\TTG_Projects\2008\2008-125-00\Mpe\ED2-4.dwg 10/02/2009