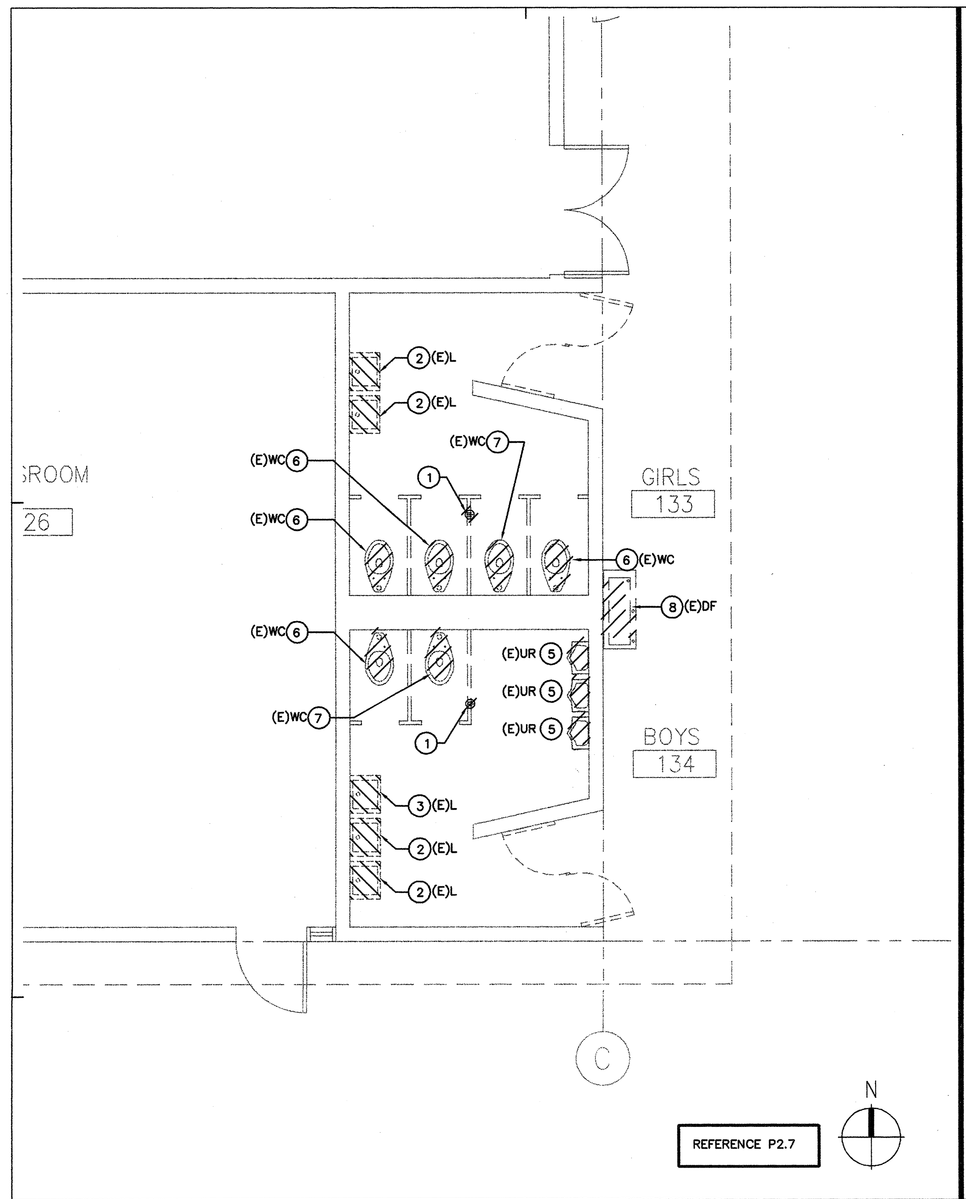

BUILDING 7 ENLARGED DEMOLITION PLAN - BOYS & GIRLS RM 133 & 134 | 1/4"=1'-0" | 3

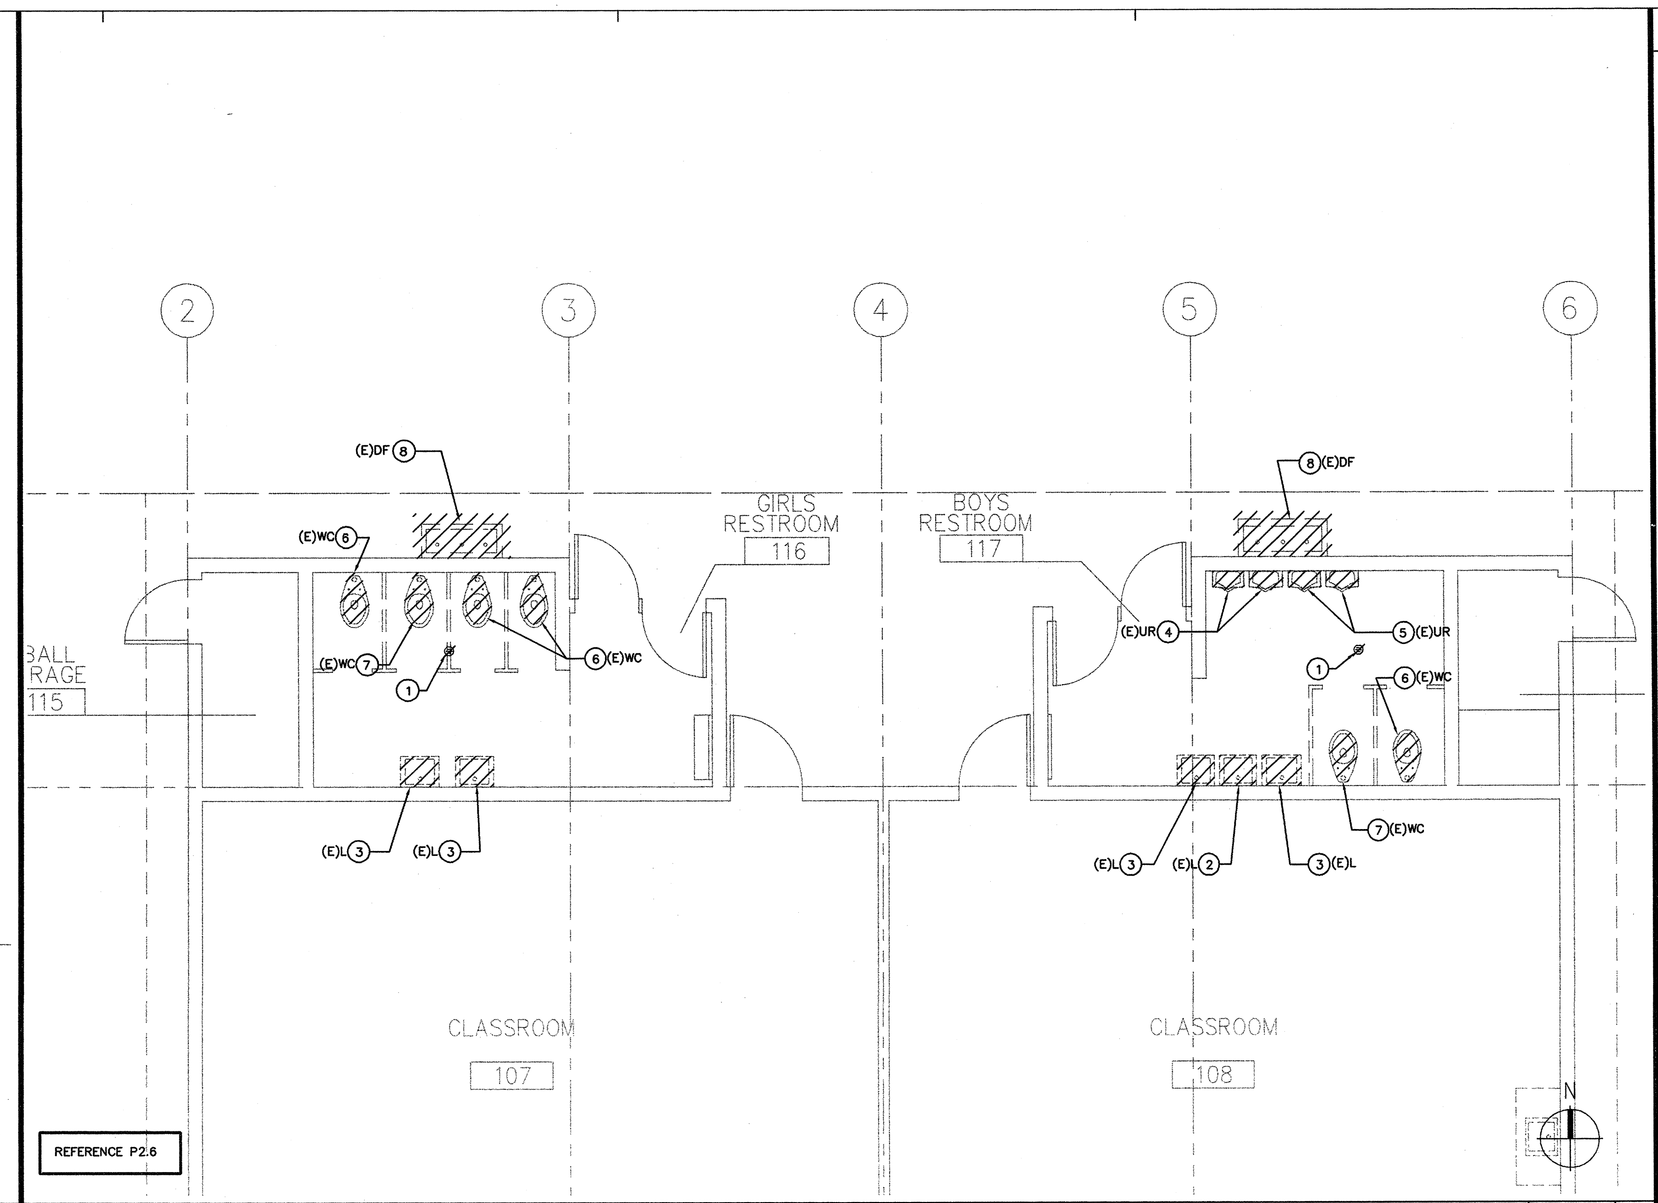

BUILDING 6 ENLARGED DEMOLITION PLAN - BOYS & GIRLS RM 116 & 117 | 1/4"=1'-0" | 1

DEMOLITION KEY NOTES

1. REMOVE EXISTING FLOOR DRAIN TRAP PRIMER AND VENT LINE. MODIFY WASTE AND VENT TO RECEIVE NEW FLOOR DRAIN AND TRAP PRIMER IN REMODEL PHASE.
2. REMOVE EXISTING LAVATORY AND FAUCET. REWORK WASTE, VENT AND WATER PIPING IN WALL TO INSTALL ACCESSIBLE LAVATORY.
3. REMOVE EXISTING LAVATORY AND FAUCET. REMOVE WASTE, WATER AND VENT PIPES BACK TO THEIR MAINS AND CAP. PATCH AND FINISH FLOOR, WALL AND CEILING TO ARCHITECTURAL SPECIFICATIONS AND DRAWINGS.
4. REMOVE EXISTING URINAL AND FLUSH VALVE. REWORK WASTE, VENT AND WATER PIPING IN WALL TO INSTALL ACCESSIBLE URINAL.
5. REMOVE EXISTING URINAL AND FLUSH VALVE. REMOVE WASTE, WATER & VENT PIPES BACK TO THEIR MAINS AND CAP. PATCH AND FINISH FLOOR, WALL AND CEILING TO ARCHITECTURAL SPECIFICATIONS AND DRAWINGS.
6. REMOVE EXISTING WATER CLOSET AND FLUSH VALVE. REWORK WASTE, VENT AND WATER PIPING IN FLOOR & WALL TO INSTALL ACCESSIBLE WATER CLOSET.
7. REMOVE EXISTING WATER CLOSET AND FLUSH VALVE. REMOVE WASTE, WATER & VENT PIPES BACK TO THEIR MAINS AND CAP. PATCH AND FINISH FLOOR, WALL AND CEILING TO ARCHITECTURAL SPECIFICATIONS AND DRAWINGS.
8. REMOVE EXISTING DRINKING FOUNTAIN & BUBBLERS. REWORK WASTE, VENT AND WATER PIPING IN WALL TO INSTALL ACCESSIBLE HI LOW DRINKING FOUNTAIN.

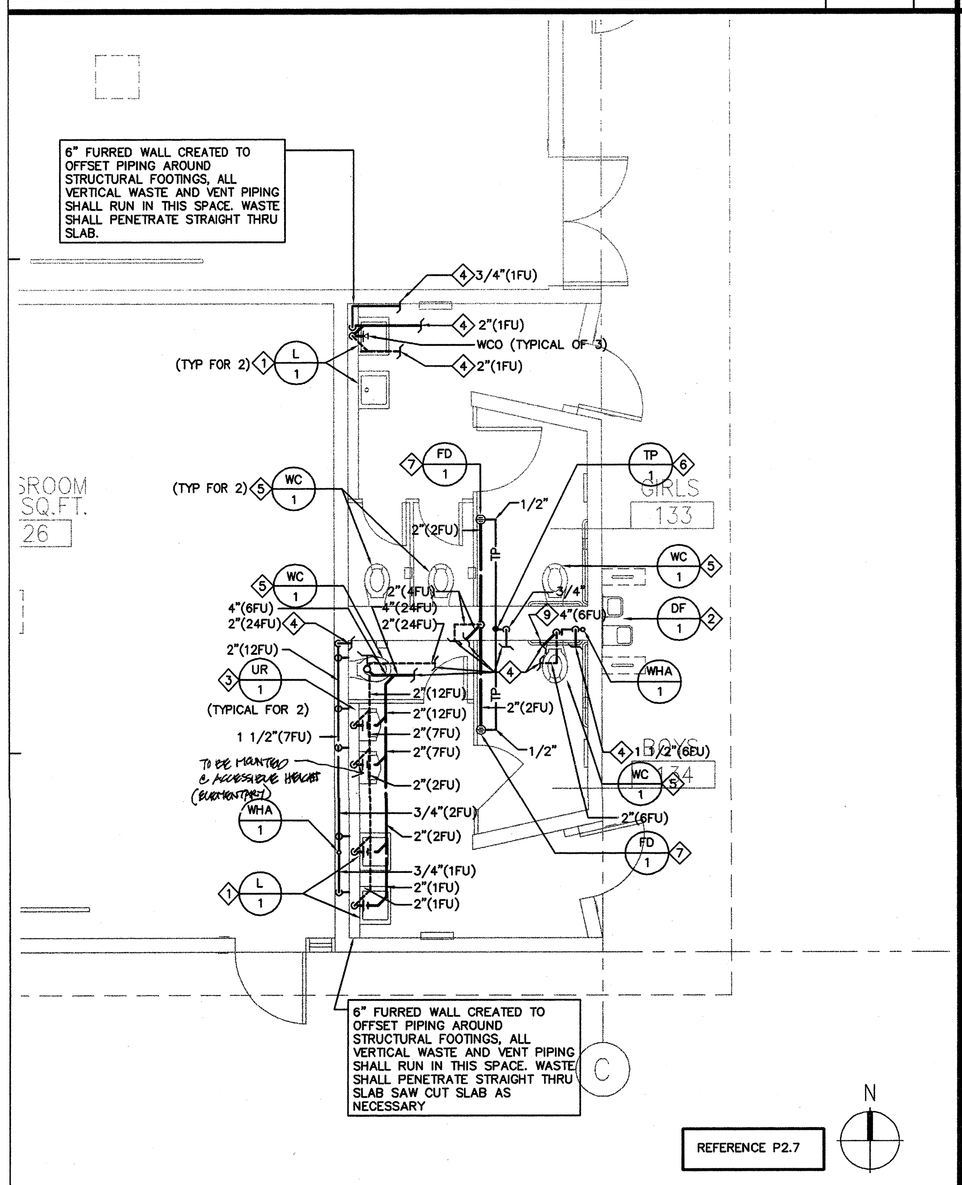

BUILDING 7 ENLARGED REMODEL PLAN - BOYS & GIRLS RM 133 & 134 | 1/4"=1'-0" | 4

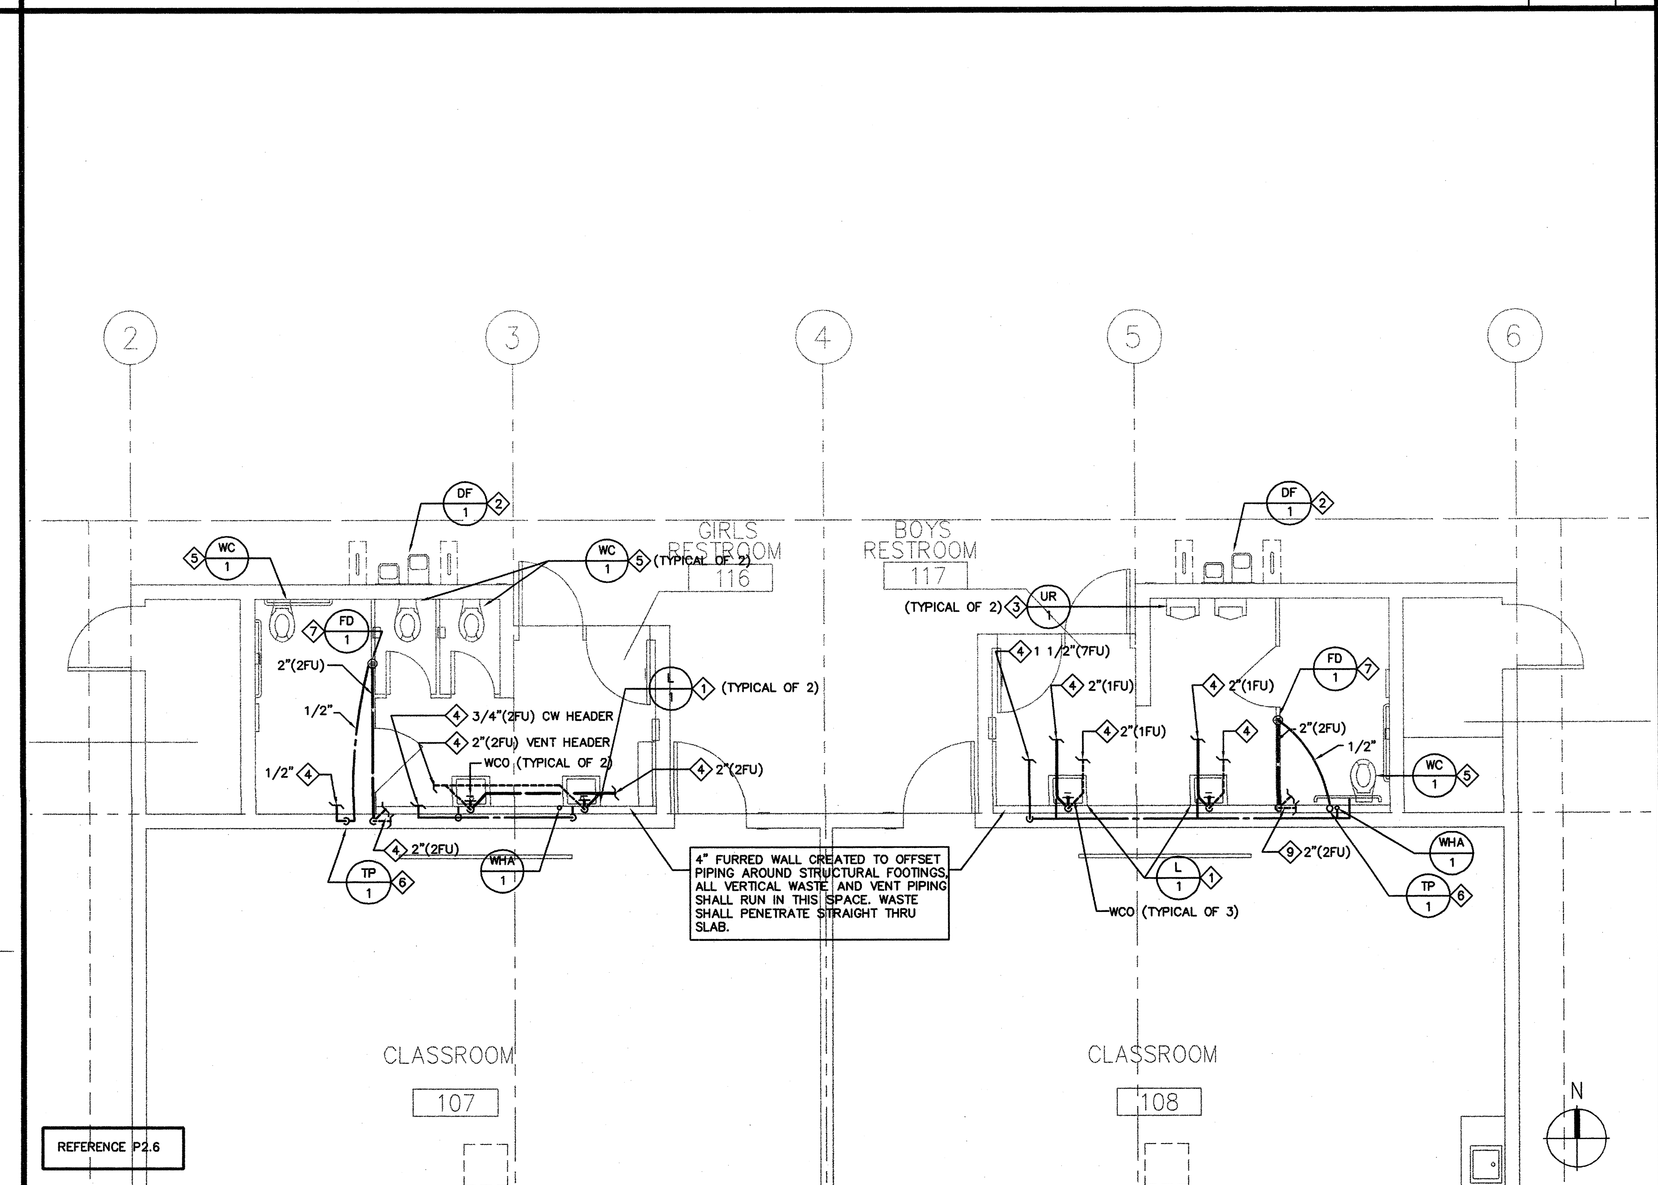

BUILDING 6 ENLARGED REMODEL PLAN - BOYS & GIRLS RM 116 & 117 | 1/4"=1'-0" | 2

REMODEL KEY NOTES

1. INSTALL NEW ACCESSIBLE LAVATORY, FAUCET. CONNECT WASTE AND WATER TO MODIFIED UTILITIES AT WALL.
2. INSTALL NEW ACCESSIBLE HI LOW DRINKING FOUNTAIN. CONNECT WASTE AND WATER TO MODIFIED UTILITIES AT WALL.
3. INSTALL NEW ACCESSIBLE URINAL. CONNECT WASTE AND WATER TO MODIFIED UTILITIES AT WALL.
4. CONNECT PIPE TO EXISTING SYSTEM. POINT OF CONNECTION IS DIAGRAMMATIC. CONTRACTOR SHALL DETERMINE EXACT LOCATIONS BASED ON FIELD CONDITIONS. BELOW SLAB CONNECTIONS REQUIRE THE SLAB TO BE SAWCUT AND NEATLY REPAIRED, REFER TO DETAIL #6/P5.1.
5. INSTALL NEW WATER CLOSET. CONNECT WASTE AND WATER TO MODIFIED UTILITIES AT FLOOR AND WALL.
6. INSTALL NEW TP-1 BEHIND ACCESS PANEL.
7. INSTALL NEW FLOOR DRAIN AND ASSOCIATED PIPING AS SHOWN.

SANTA ANA UNIFIED SCHOOL DISTRICT

gkkworks
2355 Main Street Suite 220
Irvine | CA 92614
949 250 1500
949 955 2708 fax

Architect Seal
LICENSED ARCHITECT GUILLERMO AGUILAR NO. C13165 REN.: MAY 2011 STATE OF CALIFORNIA

Consultant and Seal
TMAD TAYLOR & GAINES
• STRUCTURAL • MECHANICAL • ELECTRICAL • CIVIL
800 North Ferrari Lane, Suite 100
Ontario, California 91764
Phone: 909.477.6915 Fax: 909.477.6916
Project No. 2008.125.00
REGISTERED PROFESSIONAL ENGINEER CHRIS E. RAUNIKE No. M24519 Exp. 9/30/10 STATE OF CALIFORNIA

Agency Approval

IDENTIFICATION STAMP
DIV. OF THE STATE ARCHITECT
APPL. 04-110031
AC FLS SS RH
DATE NOV 24 2009

No.	Date	Revision/Issue
	12/08/08	DSA SUBMITTAL
	02/11/09	DSA SUBMITTAL
	5/11/09	DSA BACKCHECK
	12/15/2011	BID SET

Project Name
MUIR FUNDAMENTAL SCHOOL MODERNIZATION
1951 MABURY ST.
SANTA ANA, CA 92707

Checked By: W.S.H.
Drawn By: A.D.

Sheet Title
ENLARGED PLANS

Sheet Number
P3.1

Project Number: 10021-010
Scale: AS NOTED

©2009 gkkworks, All Rights Reserved
NO PART OF THE CONTENTS OF THIS DOCUMENT MAY BE REPRODUCED OR TRANSMITTED IN ANY FORM OR BY ANY MEANS WITHOUT THE WRITTEN PERMISSION OF GKKWORKS.

N:\20.CAD\TIG_Projects\2008\2008-125-00\Mpe\P3-1.dwg 11/13/2009