DOOR SCHEDULE

(-) FIELD VERIFY ALL ROUGH OPENING SIZES PRIOR TO FABRICATION

DOOR NO.	SIZE (W. X H)	THK.	TYPE	DOOR LEAF MATL	DOOR LEAF FINISH	FRAME MATL	FRAME FINISH	DETAILS SEE A9.03	SIGNAGE SEE A9.01	FIRE RATING		REMARKS	HARDWARE GROUP
BUILDING 1													
101A	3'-0" X 7'-0"	1 3/4"	–	–	–	–	–	25/A9.03	–	NR		(N) THRESHOLD	HW-01
101B	3'-0" X 7'-0"	1 3/4"	–	–	–	–	–	25/A9.03	–	NR		(N) THRESHOLD	HW-01
107	3'-0" X 7'-0"	1 3/4"	–	–	–	–	–	–	–	NR	**		HW-02
107A	3'-0" X 7'-0"	1 3/4"	–	–	–	–	–	–	–	NR	**		HW-02
109	3'-0" X 7'-0"	1 3/4"	–	–	–	–	–	25/A9.03	–	NR		(N) THRESHOLD	HW-01
110	3'-0" X 7'-0"	1 3/4"	A	WD	P	HM	P	–	28E1/A9.01	NR			HW-03
111	3'-0" X 7'-0"	1 3/4"	A	WD	P	HM	P	–	28D1/A9.01	NR			HW-03
113	3'-0" X 7'-0"	1 3/4"	–	–	–	–	–	25/A9.03	–	NR		(N) THRESHOLD	HW-01
C1	3'-0" X 7'-0"	1 3/4"	–	–	–	–	–	25/A9.03	–	NR		(N) THRESHOLD	HW-01
C2	3'-0" X 7'-0"	1 3/4"	–	–	–	–	–	25/A9.03	–	NR		(N) THRESHOLD	HW-01
BUILDING 2													
01A	3'-0" X 7'-0"	1 3/4"	–	–	–	–	–	25/A9.03	–	NR		(N) THRESHOLD	HW-01
01B	3'-0" X 7'-0"	1 3/4"	–	–	–	–	–	25/A9.03	–	NR		(N) THRESHOLD	HW-01
01C	3'-0" X 7'-0"	1 3/4"	–	–	–	–	–	25/A9.03	–	NR		(N) THRESHOLD	HW-01
01D	3'-0" X 7'-0"	1 3/4"	–	–	–	–	–	25/A9.03	–	NR		(N) THRESHOLD	HW-01
10	3'-0" X 7'-0"	1 3/4"	–	–	–	–	–	25/A9.03	28D1/A9.01	NR		(N) THRESHOLD	HW-04
11A	3'-0" X 7'-0"	1 3/4"	–	–	–	–	–	25/A9.03	–	NR	*	(N) THRESHOLD	HW-05
11B	3'-0" X 7'-0"	1 3/4"	–	–	–	–	–	25/A9.03	–	NR	*	(N) THRESHOLD	HW-05
12	3'-0" X 7'-0"	1 3/4"	–	–	–	–	–	25/A9.03	28E1/A9.01	NR		(N) THRESHOLD	HW-04
24	3'-0" X 7'-0"	1 3/4"	–	–	–	–	–	25/A9.03	–	NR		(N) THRESHOLD	HW-01
25A	3'-0" X 7'-0"	1 3/4"	–	–	–	–	–	25/A9.03	–	NR	*	(N) THRESHOLD	HW-05
25B	3'-0" X 7'-0"	1 3/4"	–	–	–	–	–	25/A9.03	–	NR	*	(N) THRESHOLD	HW-05
117	3'-0" X 7'-0"	1 3/4"	–	–	–	–	–	25/A9.03	–	NR		(N) THRESHOLD	HW-01
118	3'-0" X 7'-0"	1 3/4"	–	–	–	–	–	25/A9.03		NR		(N) THRESHOLD	HW-01
119	3'-0" X 7'-0"	1 3/4"	–	–	–	–	–	25/A9.03	–	NR		(N) THRESHOLD	HW-01
120A	3'-0" X 7'-0"	1 3/4"	–	–	–	–	–	25/A9.03	–	NR		(N) THRESHOLD	HW-01
120B	3'-0" X 7'-0"	1 3/4"	–	–	–	–	–	25/A9.03	–	NR		(N) THRESHOLD	HW-01
121A	3'-0" X 7'-0"	1 3/4"	–	–	–	–	–	25/A9.03	–	NR		(N) THRESHOLD	HW-01
121B	3'-0" X 7'-0"	1 3/4"	–	–	–	–	–	25/A9.03	–	NR		(N) THRESHOLD	HW-01
BUILDING 3													
104A	3'-0" X 7'-0"	1 3/4"	–	–	–	–	–	25/A9.03	–	NR	*	(N) THRESHOLD	HW-05
104B	3'-0" X 7'-0"	1 3/4"	–	–	–	–	–	25/A9.03	–	NR	*	(N) THRESHOLD	HW-05
105	3'-0" X 7'-0"	1 3/4"	–	–	–	–	–	25/A9.03	–	NR	*	(N) THRESHOLD	HW-05
105A	3'-0" X 7'-0"	1 3/4"	–	–	–	–	–	25/A9.03	–	NR	*	(N) THRESHOLD	HW-05
105B	3'-0" X 7'-0"	1 3/4"	A	WD	P	HM	P	–	–	NR			HW-06
03	3'-0" X 7'-0"	1 3/4"	A	WD	P	HM	P	–	28F1/A9.01	NR		(N) THRESHOLD	HW-07
BUILDING 4													
101A	3'-0" X 7'-0"	1 3/4"	–	–	–	–	–	25/A9.03	–	NR		(N) THRESHOLD	HW-01
101B	3'-0" X 7'-0"	1 3/4"	–	–	–	–	–	25/A9.03	–	NR		(N) THRESHOLD	HW-01
102A	3'-0" X 7'-0"	1 3/4"	–	–	–	–	–	25/A9.03	–	NR		(N) THRESHOLD	HW-01
102B	3'-0" X 7'-0"	1 3/4"	–	–	–	–	–	25/A9.03	–	NR		(N) THRESHOLD	HW-01
103A	3'-0" X 7'-0"	1 3/4"	–	–	–	–	–	25/A9.03	–	NR		(N) THRESHOLD	HW-01
103B	3'-0" X 7'-0"	1 3/4"	–	–	–	–	–	25/A9.03	–	NR		(N) THRESHOLD	HW-01
BUILDING 5													
113	3'-0" X 7'-0"	1 3/4"	–	–	–	–	–	25/A9.03	–	NR		(N) THRESHOLD	HW-01
114	3'-0" X 7'-0"	1 3/4"	–	–	–	–	–	25/A9.03	–	NR		(N) THRESHOLD	HW-01
115	3'-0" X 7'-0"	1 3/4"	–	–	–	–	–	25/A9.03	–	NR		(N) THRESHOLD	HW-01
116	3'-0" X 7'-0"	1 3/4"	–	–	–	–	–	25/A9.03	–	NR		(N) THRESHOLD	HW-01
BUILDING 6													
106	3'-0" X 7'-0"	1 3/4"	–	–	–	–	–	25/A9.03	–	NR	**	(N) THRESHOLD	HW-08
107	3'-0" X 7'-0"	1 3/4"	–	–	–	–	–	25/A9.03	–	NR	**	(N) THRESHOLD	HW-08
108	3'-0" X 7'-0"	1 3/4"	–	–	–	–	–	25/A9.03	–	NR	**	(N) THRESHOLD	HW-08
109	3'-0" X 7'-0"	1 3/4"	–	–	–	–	–	25/A9.03	–	NR	**	(N) THRESHOLD	HW-08
110	3'-0" X 7'-0"	1 3/4"	–	–	–	–	–	25/A9.03	–	NR	**	(N) THRESHOLD	HW-08
111	3'-0" X 7'-0"	1 3/4"	–	–	–	–	–	25/A9.03	–	NR	**	(N) THRESHOLD	HW-08
112A	3'-0" X 7'-0"	1 3/4"	–	–	–	–	–	25/A9.03	–	NR	**	(N) THRESHOLD	HW-08
112B	3'-0" X 7'-0"	1 3/4"	–	–	–	–	–	25/A9.03	–	NR	**	(N) THRESHOLD	HW-08
113	3'-6" X 7'-0"	1 3/4"	–	–	–	–	–	25/A9.03	–	NR	**	(N) THRESHOLD	HW-09
116	3'-0" X 7'-0"	1 3/4"	–	–	–	–	–	25/A9.03	28E1/A9.01	NR	**		HW-11
117	3'-0" X 7'-0"	1 3/4"	–	–	–	–	–	25/A9.03	28D1/A9.01	NR	**		HW-11
BUILDING 7													
122	3'-0" X 7'-0"	1 3/4"	–	–	–	–	–	25/A9.03	–	NR		(N) THRESHOLD	HW-01
123	3'-0" X 7'-0"	1 3/4"	–	–	–	–	–	25/A9.03	–	NR		(N) THRESHOLD	HW-01
124	3'-0" X 7'-0"	1 3/4"	–	–	–	–	–	25/A9.03	–	NR		(N) THRESHOLD	HW-01
125	6'-0" X 7'-0"	1 3/4"	–	–	–	–	–	25/A9.03	–	NR	**	(N) THRESHOLD/40" INHIBITOR	HW-10
126	3'-0" X 7'-0"	1 3/4"	–	–	–	–	–	25/A9.03	–	NR		(N) THRESHOLD	HW-01
127	3'-0" X 7'-0"	1 3/4"	–	–	–	–	–	25/A9.03	–	NR		(N) THRESHOLD	HW-01
128	3'-0" X 7'-0"	1 3/4"	–	–	–	–	–	25/A9.03	–	NR		(N) THRESHOLD	HW-01
130	6'-0" X 7'-0"	1 3/4"	–	–	–	–	–	25/A9.03	–	NR	**	(N) THRESHOLD	HW-10
132	3'-0" X 7'-0"	1 3/4"	–	–	–	–	–	25/A9.03	–	NR	**	(N) THRESHOLD	HW-09
133	3'-0" X 7'-0"	1 3/4"	A	HM	P	HM	P	25/A9.03	28E1/A9.01	NR		(N) THRESHOLD	HW-12
134	3'-0" X 7'-0"	1 3/4"	A	HM	P	HM	P	25/A9.03	28D1/A9.01	NR		(N) THRESHOLD	HW-12

DOOR TYPES

NOTES:

*–(E) DOOR TO REMAIN – PROVIDE (N) PH AND (N) ACCESSIBLE HARDWARE
** (E) DOOR TO REMAIN – PROVIDE (N) ACCESSIBLE HARDWARE ONLY

PROVIDE REQUIRED HARDWARE FOR ALL NEW DOORS AND ALL EXISTING DOORS RECEIVE NEW HARDWARE AS NOTED BY * OR **

REMARKS:

1 REFER TO SHEET A9.01 FOR SIGNAGE INFORMATION
2 REFER TO SPECIFICATION FOR DOOR HARDWARE GROUP
3 (E) DOORS WITH (N) HARDWARE AND DOORS TO BE REPLACED ARE SHOWN ABOVE. ALL REMAINING DOORS ARE EXISTING, AND TO REMAIN (NOT SHOWN).

ABBREVIATIONS:

HM	HOLLOW METAL
NR	NON RATING
P	PAINT
V	VARNISHED
PH	PANIC HARDWARE
RM	REMOVABLE MULLION
DR	DOOR
HW	HARDWARE
ACC	ACCESSIBLE

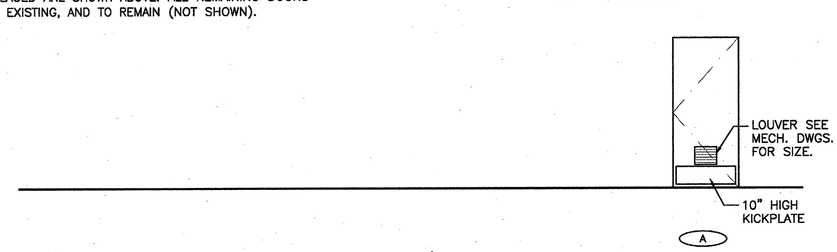

ROOM FINISH SCHEDULE

RM. NO.	ROOM NAME	BASE	FLOOR	WALLS NORTH	WALLS EAST	WALLS SOUTH	WALLS WEST	WAINSCOTS	CEILING	CLG. HEIGHT	REMARKS
BUILDING 1											
100	PRINCIPAL	–	–	–	–	–	–	–	–	(E)	EXISTING TO REMAIN
101	WAITING	–	–	–	–	–	–	–	–	(E)	EXISTING TO REMAIN
102	AD/STORE/RECORDS	–	–	–	–	–	–	–	–	(E)	EXISTING TO REMAIN
103	NURSE	–	–	–	–	–	–	–	–	(E)	EXISTING TO REMAIN
104	COT	–	–	–	–	–	–	–	–	(E)	EXISTING TO REMAIN
105	TELE	–	–	–	–	–	–	–	–	(E)	EXISTING TO REMAIN
106	TELE	–	–	–	–	–	–	–	–	(E)	EXISTING TO REMAIN
107	ELECTRICAL	–	–	–	–	–	–	–	–	(E)	EXISTING TO REMAIN
108	WORKROOM	–	–	–	–	–	–	–	–	(E)	EXISTING TO REMAIN
109	TEACHERS LOUNGE	WB–1	F–1	P	P	P	P	–	–	(E)	PATCH AFFECTED AREA TO MATCH (E)
110	MENS	–	–	–	–	–	–	–	–	(E)	EXISTING TO REMAIN
111	WOMENS	–	–	–	–	–	–	–	–	(E)	EXISTING TO REMAIN
112	PSYCHO.	–	–	–	–	–	–	–	–	(E)	EXISTING TO REMAIN
113	SPEECH	–	–	–	–	–	–	–	–	(E)	EXISTING TO REMAIN
114	ASSIT. PRINCIPAL	–	–	–	–	–	–	–	–	(E)	EXISTING TO REMAIN
115	CONFERENCE	–	–	–	–	–	–	–	–	(E)	EXISTING TO REMAIN
BUILDING 2											
01	VESTIBULE	–	–	–	–	–	–	–	–	(E)	EXISTING TO REMAIN
02	STORE	–	–	–	–	–	–	–	–	(E)	EXISTING TO REMAIN
03	–	–	–	–	–	–	–	–	–	(E)	EXISTING TO REMAIN
04	MULTIPURPOSE HALL	–	–	–	–	–	–	–	–	(E)	EXISTING TO REMAIN
05	STAGE/MUSIC	–	–	–	–	–	–	–	–	(E)	EXISTING TO REMAIN
06	ELECTRICAL	–	–	–	–	–	–	–	–	(E)	EXISTING TO REMAIN
07	INST.	–	–	–	–	–	–	–	–	(E)	EXISTING TO REMAIN
08	–	–	–	–	–	–	–	–	–	(E)	EXISTING TO REMAIN
09	JANITOR	–	–	–	–	–	–	–	–	(E)	EXISTING TO REMAIN
10	GIRLS	–	–	–	–	–	–	–	–	(E)	EXISTING TO REMAIN
11	–	–	–	–	–	–	–	–	–	(E)	EXISTING TO REMAIN
12	BOYS	–	–	–	–	–	–	–	–	(E)	EXISTING TO REMAIN
13	CHAIR	–	–	–	–	–	–	–	–	(E)	EXISTING TO REMAIN
14	PE. STORE	–	–	–	–	–	–	–	–	(E)	EXISTING TO REMAIN
15	ELECTRICAL	–	–	–	–	–	–	–	–	(E)	EXISTING TO REMAIN
16	BOOK STORE	–	–	–	–	–	–	–	–	(E)	EXISTING TO REMAIN
17	CHANGING	–	–	–	–	–	–	–	–	(E)	EXISTING TO REMAIN
18	BOYS	–	–	–	–	–	–	–	–	(E)	EXISTING TO REMAIN
19	GIRLS	–	–	–	–	–	–	–	–	(E)	EXISTING TO REMAIN
25	LIBRARY	–	–	–	–	–	–	–	–	(E)	EXISTING TO REMAIN
26	BOOK REPAIR	–	–	–	–	–	–	–	–	(E)	EXISTING TO REMAIN
27	A.V. EQUIPMENTS	–	–	–	–	–	–	–	–	(E)	EXISTING TO REMAIN
117	CLASSROOM	–	–	–	–	–	–	–	–	(E)	EXISTING TO REMAIN
118	CLASSROOM	–	–	–	–	–	–	–	–	(E)	EXISTING TO REMAIN
119	RESOURCE SPECIALIST	WB–1	F–1	P	P	P	P	–	–	(E)	PATCH AFFECTED AREA TO MATCH (E)
120	SPECIAL EDUCATION	WB–1	F–1	P	P	P	P	–	–	(E)	PATCH AFFECTED AREA TO MATCH (E)
121	SPECIAL EDUCATION	–	–	–	–	–	–	–	–	(E)	EXISTING TO REMAIN
BUILDING 3											
01	FOOD SERVE	–	–	–	–	–	–	–	–	(E)	EXISTING TO REMAIN
02	MECHANICAL	–	–	–	–	–	–	–	–	(E)	EXISTING TO REMAIN
03	TOILET	–	–	–	–	–	–	–	–	(E)	EXISTING TO REMAIN
104	KINDERGARTEN	WB–1	F–1	P	P	P	P	–	–	(E)	PATCH AFFECTED AREA TO MATCH (E)
105	KINDERGARTEN	WB–1	F–1	P	P	P	P	–	–	(E)	PATCH AFFECTED AREA TO MATCH (E)
06	ELECTRICAL	–	–	–	–	–	–		–	(E)	EXISTING TO REMAIN
07	MECHANICAL	–	–	–	–	–	–	–	–	(E)	EXISTING TO REMAIN
08	TOILET	–	–	–	–	–	–	–	–	(E)	EXISTING TO REMAIN
09	TOILET	–	–	–	–	–	–	–	–	(E)	EXISTING TO REMAIN
13	TECAHERS	–	–	–	–	–	–	–	–	(E)	EXISTING TO REMAIN
15	PLAY STATION	–	–	–	–	–	–	–	–	(E)	EXISTING TO REMAIN
16	GRND. STATION	–	–	–	–	–	–	–	–	(E)	EXISTING TO REMAIN
17	SPEED LINE	–	–	–	–	–	–	–	–	(E)	EXISTING TO REMAIN
BUILDING 4											
101	SPECIAL EDUCATION	WB–1	F–1	P	P	P	P	–	–	(E)	PATCH AFFECTED AREA TO MATCH (E)
102	SPECIAL EDUCATION	WB–1	F–1	P	P	P	P	–	–	(E)	PATCH AFFECTED AREA TO MATCH (E)
103	SPECIAL EDUCATION	WB–1	F–1	P	P	P	P	–	–	(E)	PATCH AFFECTED AREA TO MATCH (E)
04	CHANGING ROOM	–	–	–	–	–	–	–	–	(E)	EXISTING TO REMAIN
05	GIRLS	–	–	–	–	–	–	–	–	(E)	EXISTING TO REMAIN
06	BOYS	–	–	–	–	–	–	–	–	(E)	EXISTING TO REMAIN
07	ELECTRICAL	–	–	–	–	–	–	–	–	(E)	EXISTING TO REMAIN
08	MECHANICAL	–	–	–	–	–	–	–	–	(E)	EXISTING TO REMAIN
09	CUSTODIAN	–	–	–	–	–	–	–	–	(E)	EXISTING TO REMAIN
10	STORE	–	–	–	–	–	–	–	–	(E)	EXISTING TO REMAIN
11	CHANGING	–	–	–	–	–	–	–	–	(E)	EXISTING TO REMAIN
12	BOYS	–	–	–	–	–	–	–	–	(E)	EXISTING TO REMAIN
13	GIRLS	–	–	–	–	–	–	–	–	(E)	EXISTING TO REMAIN
14	MECHANICAL	–	–	–	–	–	–	–	–	(E)	EXISTING TO REMAIN
BUILDING 5											
113	CLASSROOM	WB–1	F–1	P	P	P	P	–	–	(E)	PATCH AFFECTED AREA TO MATCH (E)
114	CLASSROOM	WB–1	F–1	P	P	P	P	–	–	(E)	PATCH AFFECTED AREA TO MATCH (E)
115	CLASSROOM	WB–1	F–1	P	P	P	P	–	–	(E)	PATCH AFFECTED AREA TO MATCH (E)
116	CLASSROOM	WB–1	F–1	P	P	P	P	–	–	(E)	PATCH AFFECTED AREA TO MATCH (E)

ROOM FINISH SCHEDULE

RM. NO.	ROOM NAME	BASE	FLOOR	WALLS NORTH	WALLS EAST	WALLS SOUTH	WALLS WEST	WAINSCOTS	CEILING	CLG. HEIGHT	REMARKS
BUILDING 6											
106	CLASSROOM	–	–	–	–	–	–	–	–	(E)	EXISTING TO REMAIN
107	CLASSROOM	–	–	–	–	–	–	–	–	(E)	EXISTING TO REMAIN
108	CLASSROOM	–	–	–	–	–	–	–	–	(E)	EXISTING TO REMAIN
109	CLASSROOM	–	–	–	–	–	–	–	–	(E)	EXISTING TO REMAIN
110	CLASSROOM	–	–	–	–	–	–	–	–	(E)	EXISTING TO REMAIN
111	CLASSROOM	–	–	–	–	–	–	–	–	(E)	EXISTING TO REMAIN
112A	CLASSROOM	–	–	–	–	–	–	–	–	(E)	EXISTING TO REMAIN
112B	CLASSROOM	–	–	–	–	–	–	–	–	(E)	EXISTING TO REMAIN
113	ELECTRICAL	–	–	–	–	–	–	–	–	(E)	EXISTING TO REMAIN
113A	ELECTRICAL	–	–	–	–	–	–	–	–	(E)	EXISTING TO REMAIN
114	BALL STORAGE	–	–	–	–	–	–	–	–	(E)	EXISTING TO REMAIN
115	BALL STORAGE	–	–	–	–	–	–	–	–	(E)	EXISTING TO REMAIN
116	GIRLS RESTROOM	WB–2	F–4	W–5	W–5	W–5	W–5	–	P	(E)	EXISTING TO REMAIN
117	BOYS RESTROOM	WB–2	F–4	W–5	W–5	W–5	W–5	–	P	(E)	EXISTING TO REMAIN
118	STORE	–	–	–	–	–	–	–	–	(E)	EXISTING TO REMAIN
119	JANITOR	–	–	–	–	–	–	–	–	(E)	EXISTING TO REMAIN
120	CHANGING	–	–	–	–	–	–	–	–	(E)	EXISTING TO REMAIN
121	TOILET	–	–	–	–	–	–	–	–	(E)	EXISTING TO REMAIN
122	TOILET	–	–	–	–	–	–	–	–	(E)	EXISTING TO REMAIN
BUILDING 7											
122	CLASSROOM	WB–1	F–1	P	P	P	P	–	–	(E)	PATCH AFFECTED AREA TO MATCH (E)
123	CLASSROOM	WB–1	F–1	P	P	P	P	–	–	(E)	PATCH AFFECTED AREA TO MATCH (E)
124	CLASSROOM	WB–1	F–1	P	P	P	P	–	–	(E)	PATCH AFFECTED AREA TO MATCH (E)
125	CLASSROOM	WB–1	F–1	P	P	P	P	–	–	(E)	PATCH AFFECTED AREA TO MATCH (E)
126	CLASSROOM	WB–1	F–1	P	P	P	P	–	–	(E)	PATCH AFFECTED AREA TO MATCH (E)
127	CLASSROOM	WB–1	F–1	P	P	P	P	–	–	(E)	PATCH AFFECTED AREA TO MATCH (E)
128	CLASSROOM	WB–1	F–1	P	P	P	P	–	–	(E)	PATCH AFFECTED AREA TO MATCH (E)
129	CLASSROOM	–	–	–	–	–	–	–	–	(E)	EXISTING TO REMAIN
130	ENTRY	–	–	–	–	–	–	–	–	(E)	EXISTING TO REMAIN
131	STORAGE	–	–	–	–	–	–	–	–	(E)	EXISTING TO REMAIN
132	JANITOR	–	–	–	–	–	–	–	–	(E)	EXISTING TO REMAIN
133	GIRLS RESTROOM	WB–2	F–4	W–5	W–5	W–5	W–5	–	P	(E)	
134	BOYS RESTROOM	WB–2	F–4	W–5	W–5	W–5	W–5	–	P	(E)	

FLOORS:

F–1 CARPET – LEES FACULTY 4
F–2 SEALED CONCRETE
F–3 VINYL COMPOSITION TILE– PATTERN
F–4 CERAMIC TILE – PATTERN, 2 COLORS

WALLS:

W–1 VINYL TACK BOARD OVER GYP. TO CEILING
W–2 GYPSUM BOARD PAINTED (GLOSS)
W–3 WATER RESISTANT GYPSUM BOARD
W–4 F.R.P. O/ 5/8" GYPSUM BOARD
W–5 CERAMIC TILE TO CEILING

CEILINGS:

C–1 2x4 SUSPENDED ACOUSTIC CEILING
C–2 GYPSUM BOARD PAINTED

WAINSCOTS:

WS–1 CERAMIC TILE TO CEILING

BASES:

WB–1 4" TOP SET BASE
WB–2 CERAMIC TILE COVED BASE

17 FINISH SCHEDULE AND MATERIALS

ALL CLASSROOMS: HW1 – HINGE, THRESHOLD, PANIC HARDWARE, CLOSER, STOP, SEAL, BOTTOM, CYLINDER, KICKPLATE

STUDENT TOILETS: HW2 – HINGE, THRESHOLD, PULL PLATE, CLOSER, STOP, SEAL, BOTTOM, LOCK, KICK PLATE

STAFF TOILETS: HW3 – HINGE, THRESHOLD, MORTISE LOCK, PRIVACY LOCK, CLOSER, STOP, SEAL, BOTTOM, KICK PLATE

JANITORS: HW4 – HINGE, THRESHOLD, MORTISE LOCK, STOP, SEAL, BOTTOM, KICK PLATE

16 HARDWARE GROUPS:

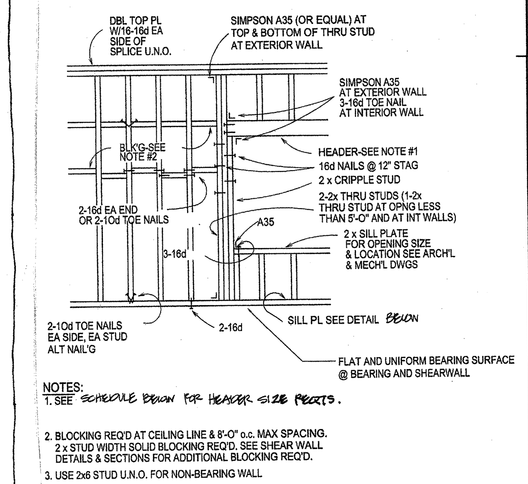

NOTES:
1. SEE SCHEDULE BELOW FOR HEADER SIZE REQ'TS.

2. BLOCKING REQ'D AT CEILING LINE & 8'-0" o.c. MAX SPACING. 2 x STUD WIDTH SOLID BLOCKING REQ'D. SEE SHEAR WALL DETAILS & SECTIONS FOR ADDITIONAL BLOCKING REQ'D.
3. USE 2x6 STUD U.N.O. FOR NON-BEARING WALL

TYPICAL STUD WALL/INFILL

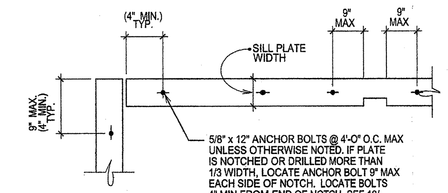

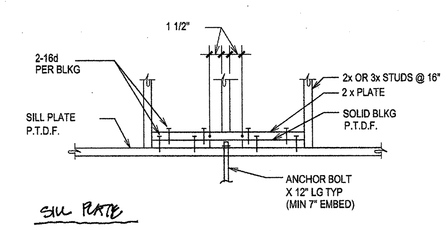

SILL PLATE

CLEAR OPNG WIDTH	HEADER SIZE	REMARKS
TO 4'-0"	6x6 OR 4x6	
4'-1" TO 6'-0"	6x8 OR 4x8	
6'-1" TO 8'-0"	6x8 OR 4x10	
8'-1" TO 10'-0"	6x10 OR 4x12	2-CRIPPLE STUDS U.N.O.
10'-1" TO 12'-0"	6x12 OR 4x14	2-CRIPPLE STUDS U.N.O.

NOTE:

USE ABOVE SCHEDULED SIZES ONLY WHERE SIZE IS NOT INDICATED ON PLANS & DETAILS AND ONLY AFTER PRIOR WRITTEN APPROVAL FROM STRUCTURAL ENGINEER & D.S.A. IF SPAN EXCEEDS 12'-0".

HEADER SCHEDULE

1 MISC. STRUCTURAL FRAMING SCALE: NTS

SANTA ANA UNIFIED SCHOOL DISTRICT

gkkworks
2355 Main Street Suite 220
Irvine | CA 92614
949 250 1500
949 955 2708 fax

Architect Seal

LICENSED ARCHITECT GUILLERMO AGUILAR NO. C13165 REN.: MAY. 2011 STATE OF CALIFORNIA

Consultant and Seal

Agency Approval

IDENTIFICATION STAMP
DIV. OF THE STATE ARCHITECT
APPL. 04–110031
AC FLS DN SS RH
DATE NOV 2 4 2009

No.	Date	Revision/Issue
	12/08/08	DSA SUBMITTAL
	02/11/09	DSA SUBMITTAL
	5/11/09	DSA BACKCHECK
	12/15/2011	BID SET

Project Name

MUIR FUNDAMENTAL SCHOOL MODERNIZATION
1951 MABURY ST.
SANTA ANA, CA 92705

Checked By: BA
Drawn By: AF

Sheet Title

SCHEDULES, NOTES DOOR & WINDOW TYPES

Sheet Number

A-8.01

Project Number: 10021–010
Scale: AS NOTED

© 2009 gkkworks, All Rights Reserved
NO PART OF THE CONTENTS OF THIS DOCUMENT MAY BE REPRODUCED OR TRANSMITTED IN ANY FORM OR BY ANY MEANS WITHOUT THE WRITTEN PERMISSION OF GKKWORKS.

K:\Santa Ana USD\10021–010_Muir Fundamental\Deliverables\CAD\A_Arch\10021_010_A8.01.dwg 11/09/2009