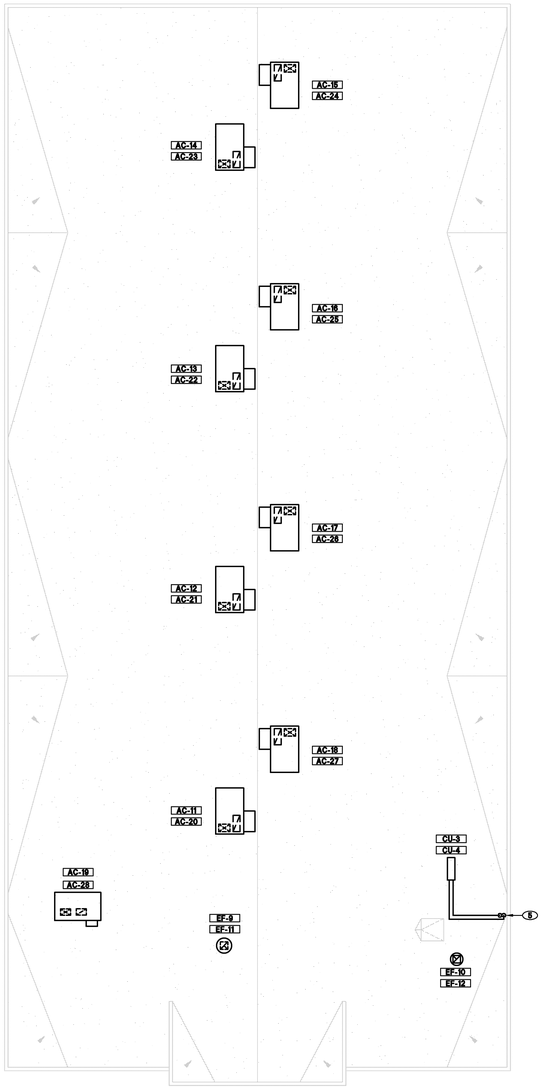

MECHANICAL ROOF PLAN

SCALE: 1/8"=1'-0"

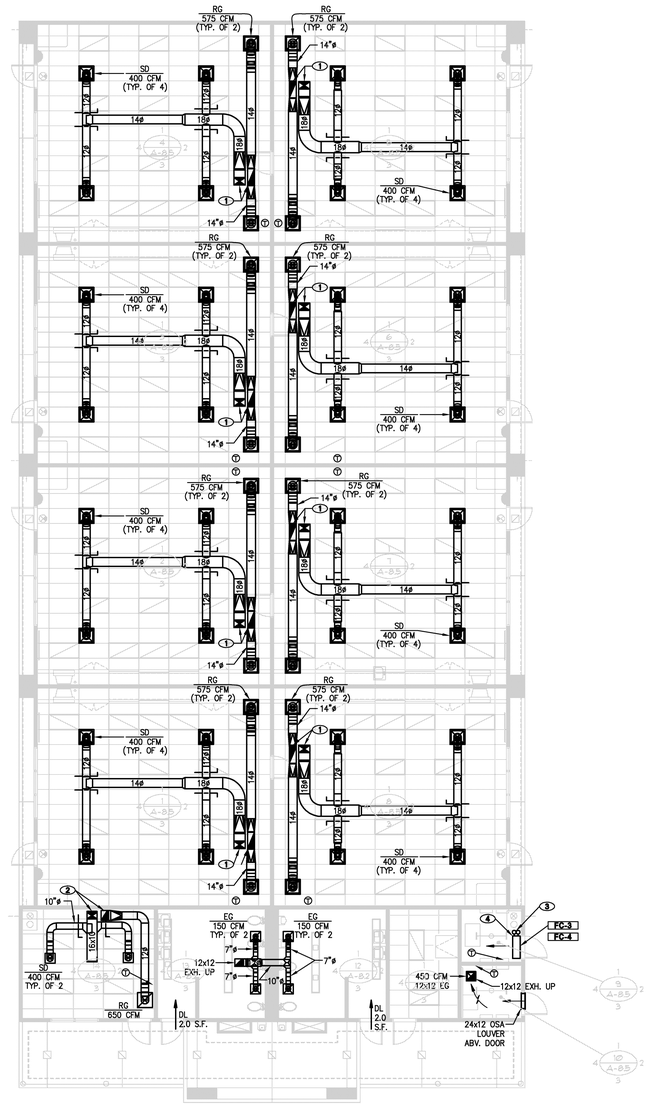

MECHANICAL PLAN

SCALE: 1/8"=1'-0"

SHEET NOTES

1. 18x12 SUPPLY AND 11x26 RETURN DUCTS UP.
2. 16x10 SUPPLY AND RETURN DUCTS UP.
3. INSULATED REFRIGERANT LINES UP TO ROOF.
4. MOUNT FAN COIL UNIT HIGH AT WALL. FOR INSTALLATION SEE DETAIL #8 ON SHEET M-3.0.
5. INSULATED REFRIGERANT LINES DN. THRU ROOF. PROVIDE ELMDOR/STONEMAN MULTI-FLASH ADAPTOR MODEL NO. 915. COORDINATE W/ ARCHITECT. FOR INSTALLATION SEE #4 ON SHEET M-3.0.

ROOM TITLES

● ONE-HOUR SEPERATION

1. CLASSROOM
2. CLASSROOM
3. CLASSROOM
4. CLASSROOM
5. CLASSROOM
6. CLASSROOM
7. CLASSROOM
8. CLASSROOM
9. UNISEX TOILET
● 10. ELECTRICAL
● 11. STORAGE
12. BOYS TOILET
13. GIRLS TOILET
14. RSP

KEY PLAN

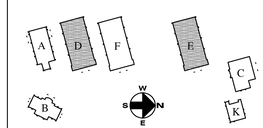

REGISTERED PROFESSIONAL ENGINEER
PETER A. ROMANO
No. M-31498
EXP. 12-31-12
MECHANICAL
STATE OF CALIFORNIA

LICENSED ARCHITECT
LANCE M. STONEMAN
C19098
SENIORAL
06/08/13
STATE OF CALIFORNIA

IDENTIFICATION STAMP
DIV. OF THE STATE ARCHITECT
OFFICE OF REGIONAL OVERSIGHT
APPL. 04-107199
AC.____ FS.____ SS.____
DATE:

South Coast Educational Group, Inc.
5000 N. Pkwy. Calimesa, Suite 307
Calimesa, California 92320
tel (818) 224-2767 fax (818) 224-2771

	REVISIONS	DATE
1		
2		
3		
4		
5		

P S W C GROUP
ARCHITECTS / PLANNERS
1867 BUSINESS CENTER DR., SUITE 3, SAN BERNARDINO, CA. 92408
909/890-2833 FAX. 909/890-2844

ROOSEVELT II
ELEMENTARY SCHOOL
SAN BERNARDINO CITY UNIFIED SCHOOL DISTRICT
1281 W. 16TH STREET, SAN BERNARDINO, CA.

BUILDING'S "D" & "E"
MECHANICAL PLAN &
ROOF PLAN

SCALE: AS NOTED

JOB NO. 5SB1.02
DRAWN BY MP
DATE 12/09/2011

M-DE2

RE-BID #F09-02 ROOSEVELT II (HENRY) E.S. NEW CONSTRUCTION BID ISSUANCE SET 12/09/11

Drawing Name: P:\Project\5SB1.02\M\M-DE2.dwg
Date / Time: Dec 07, 2011 - 11:16am by pcastillo