SIGNAGE

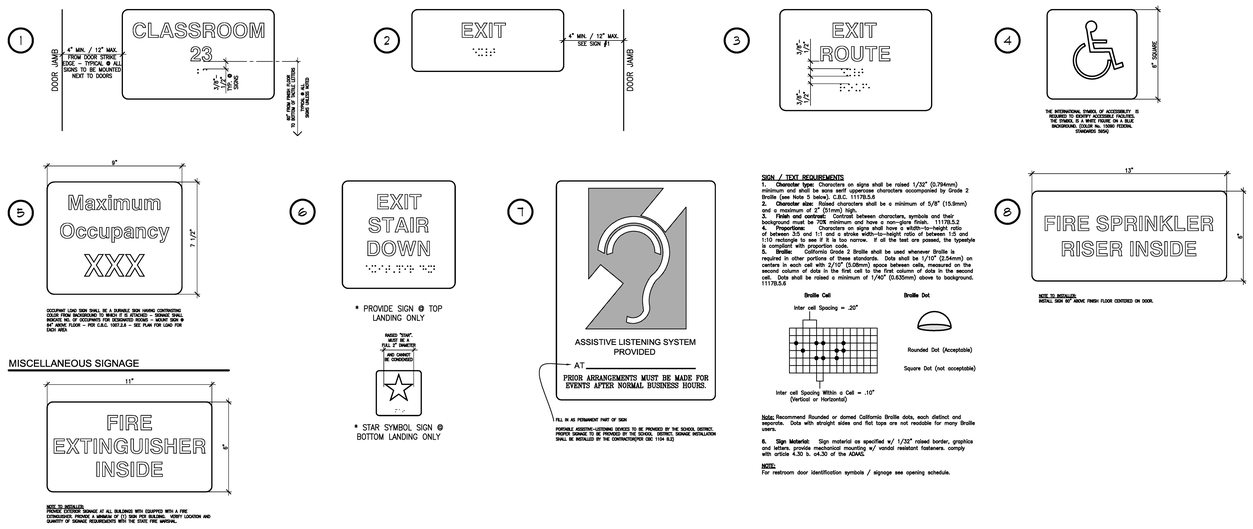

MISCELLANEOUS SIGNAGE

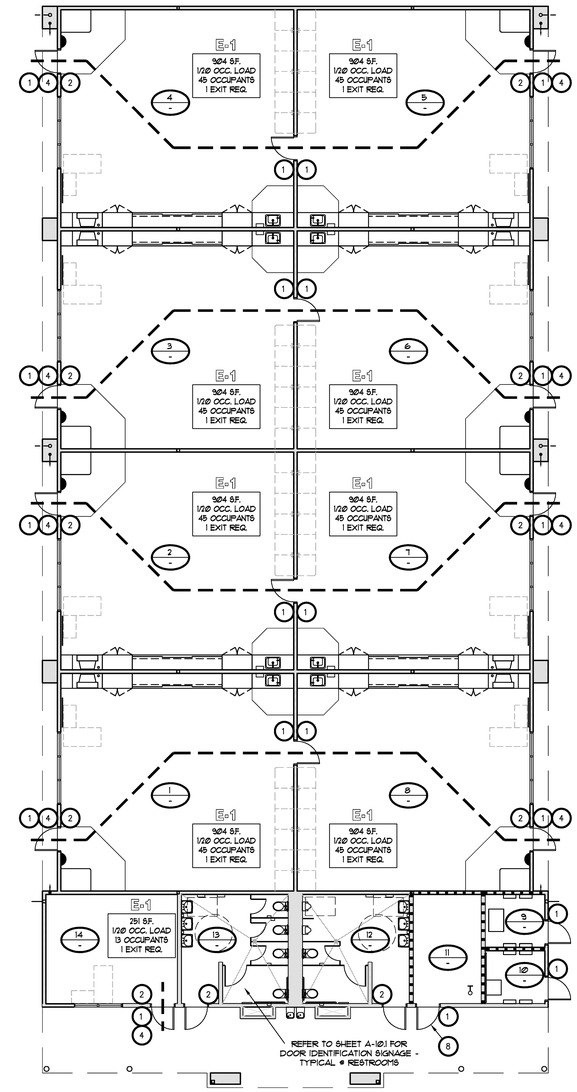

EXITING PLAN

SCALE: 1/8"=1'-0"

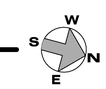

ROOM TITLES

● ONE-HOUR SEPERATION

1. CLASSROOM
2. CLASSROOM
3. CLASSROOM
4. CLASSROOM
5. CLASSROOM
6. CLASSROOM
7. CLASSROOM
8. CLASSROOM
● 9. IDF / LOW VOLTAGE
● 10. ELECTRICAL
● 11. STORAGE
12. BOYS TOILET
13. GIRLS TOILET
14. RSP

KEY PLAN

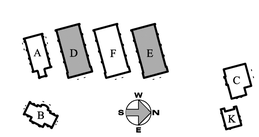

LICENSED ARCHITECT
MARC M. SHIMAN
C19096
RENEWAL 05/29/09
STATE OF CALIFORNIA

REVISION

P S W C GROUP
ARCHITECTS / PLANNERS
1567 BUSINESS CENTER DR., SUITE 3, SAN BERNARDINO, CA. 92408
909/890-2223 FAX. 909/890-2844

ROOSEVELT II
ELEMENTARY SCHOOL
SAN BERNARDINO CITY UNIFIED CITY SCHOOL DISTRICT

BUILDING "D" & "E"
EXITING AND SIGNAGE PLAN
1/8" = 1'-0"

JOB NO. P5620
DRAWN BY -
DATE 06-17-05

A-DE2.1

RE-BID #F09-02 ROOSEVELT II (HENRY) E.S. NEW CONSTRUCTION BID ISSUANCE SET 12/09/11