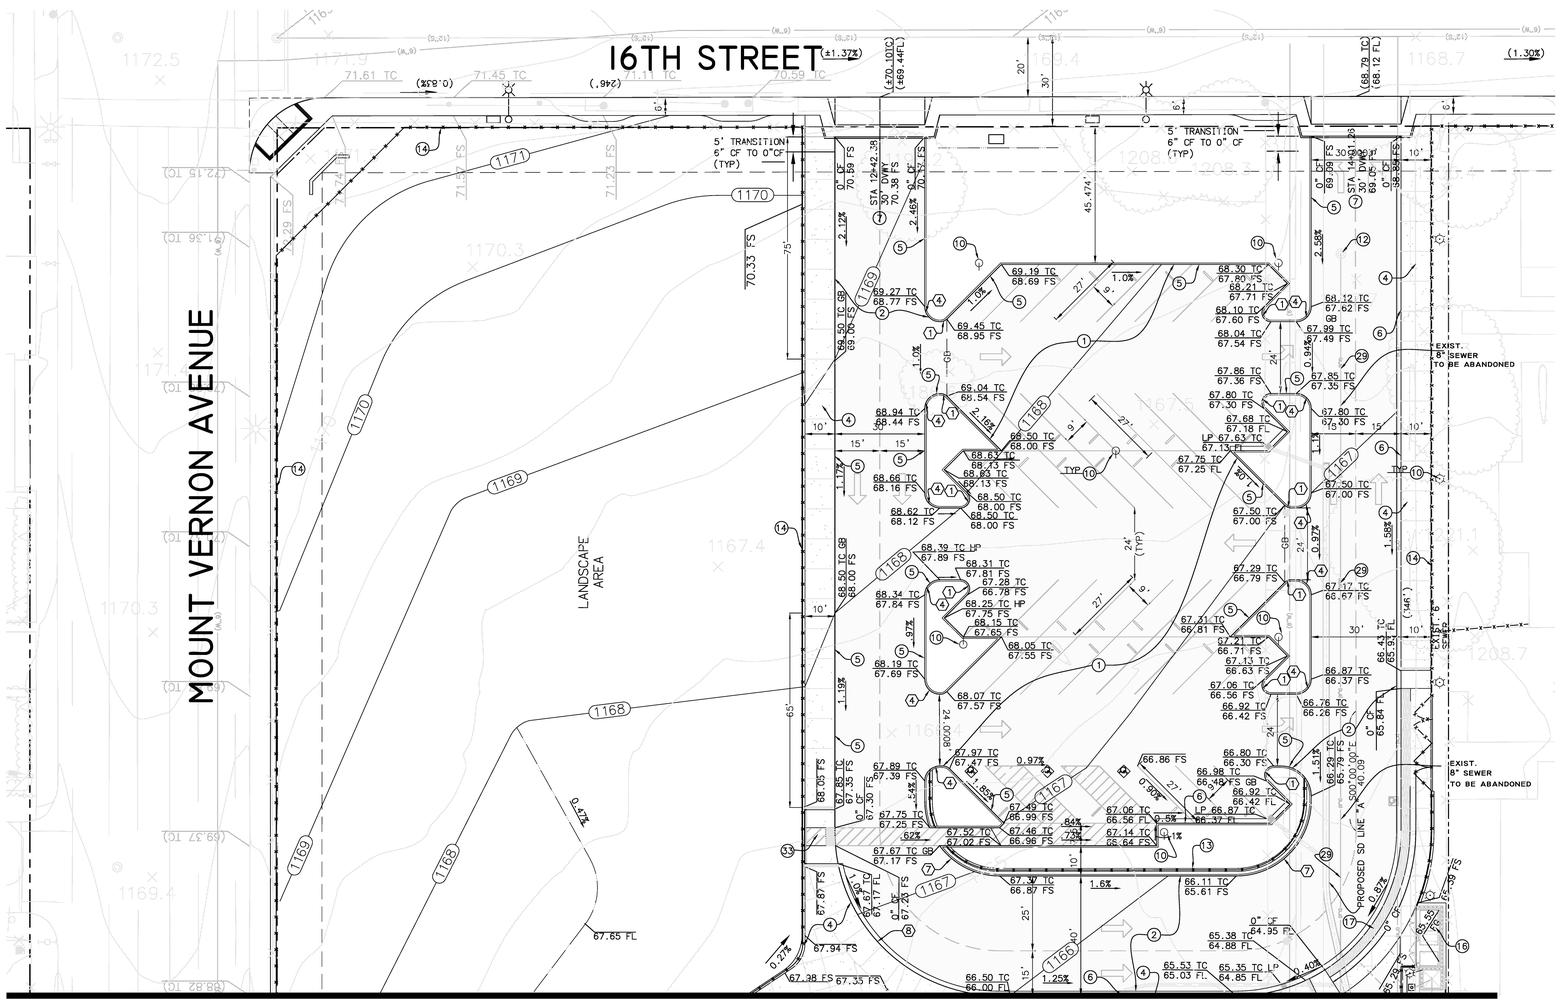

CURVE DATA	RADIUS
1	3.0'
2	10.0'
3	8.0'
4	5.0'
5	34.0'
6	70.0'
7	25.0'
8	55.0'

CONSTRUCTION NOTES:

1. CONSTRUCT 4" AC PAVEMENT OVER 9" AC BASE (CLASS II)
2. CONSTRUCT 5" AC PAVEMENT OVER 11" AC BASE (CLASS II)
4. CONSTRUCT 4.0" THICK P.C.C. SIDEWALK
5. CONSTRUCT 6" CURB FACE PER CITY OF SAN BERNARDINO STD 200
6. CONSTRUCT TYPE "C" 6" CURB AND GUTTER PER CITY OF SAN BERNARDINO STD 200
7. DRIVE APPROACH PER SEPARATE STREET IMPROVEMENT PLANS
10. INSTALL PARKING LOT LIGHTING PER SEPARATE LIGHTING PLAN
12. REMOVE EXISTING SEWER MANHOLE
13. INSTALL FENCE PER ARCHITECTURAL PLANS AND DETAILS
14. INSTALL FENCE PER ARCHITECTURAL PLANS AND DETAILS
16. CONSTRUCT TRASH ENCLOSURE PER DETAIL 5 ON ARCHITECTURAL PLAN SHEET A-1.4
17. CONSTRUCT PASSENGER DROP OFF AREA PER DETAIL 22 ON ARCHITECTURAL PLAN SHEET A-1.5. W= PER PLAN
29. ABANDON AND CRUSH IN PLACER EXISTING 8 INCH SEWER AND LATERALS
33. CONSTRUCT ACCESS RAMP PER DETAIL 18 ON SHEET A-1.3

GRAPHIC SCALE

20 0 10 20 40 80

(IN FEET)
1 inch = 20 ft.

E0901510

Underground Service Alert

Call: TOLL FREE
1-800
227-2600

TWO WORKING DAYS BEFORE YOU DIG

MARK	REVISIONS	BY	APPR.	DATE

BENCHMARK = CITY OF SAN BARNARDINO BM# G1-41.
ELEVATION 1158.763 FT.

BRASS DISK CSB G1-41. 41.25 FT. EAST & 30.0 FT SOUTH OF THE CENTERLINE P.I. OF MT. VERNON & 14TH ST. ;9.75 FT. SOUTH OF THE SOUTH CURBLINE OF 14TH ST. 9.25 FT. EAST OF THE EAST CURBLINE OF MT.VERNON AVE. ' 2.0 FT EAST OF THE NORTH/SOUTH SIDEWALK ABOUT 0.2 FEET LOWER THEN THE PAVEMENT.

Fraco Enterprises Inc
Engineering and Construction Services
12139 MOUNT VERNON AVENUE, SUITE 210
GRAND TERRACE, CA 92313
TEL (909) 824-7230 FAX (909) 824-7385

REGISTERED PROFESSIONAL ENGINEER
MARIA I. FRASER
No. 56005
EXP. DATE 12/31/12
CIVIL
STATE OF CALIFORNIA

PREPARED UNDER THE DIRECT SUPERVISION OF:

MARIA I. FRASER
RCE NO. 56005
EXP. 12/31/2012

DATE

DESIGNED BY: JRN, SM
DRAWN BY: JRN, SM
CHECKED BY: MIF

CITY OF SAN BERNARDINO
DEPARTMENT OF PUBLIC WORKS

APPROVED BY:

ROBERT G. EISENBEDSZ, P.E.
CITY ENGINEER
RCE NO. 54931, EXP. 6/30/2012

DATE

CITY OF SAN BERNARDINO

DEVELOPMENT SERVICES--PUBLIC WORKS/ENGINEERING

PRECISE GRADING PLAN

ROOSEVLET II ELEMETARY SCHOOL

DRAWING NO. 12343

SHEET C-2 OF 10 SHEETS

FOR CITY USE ONLY: FILE NO.

W.O. NO.

RE-BID #F09-02 ROOSEVELT II (HENRY) E.S. NEW CONSTRUCTION BID ISSUANCE SET 12/09/11