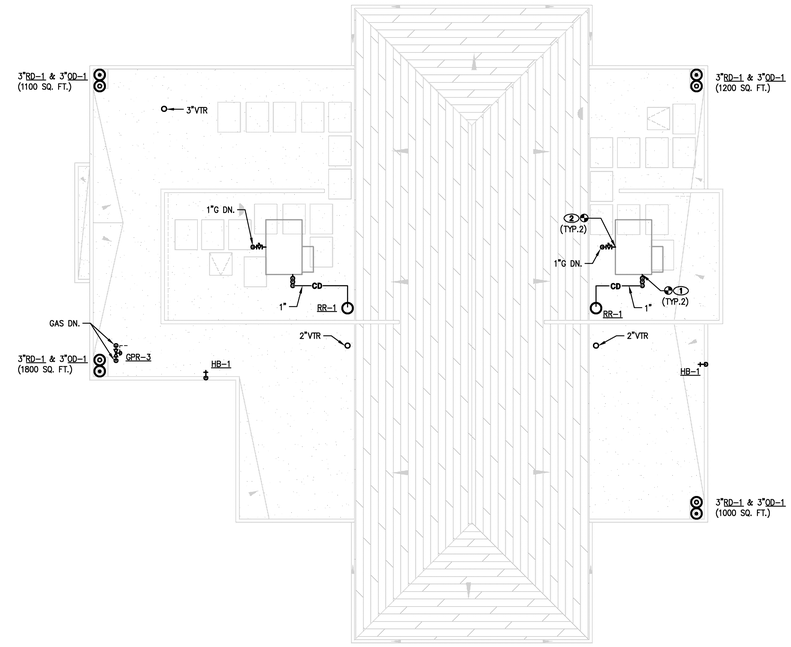

PLUMBING ROOF PLAN

SCALE: 1/8"=1'-0"

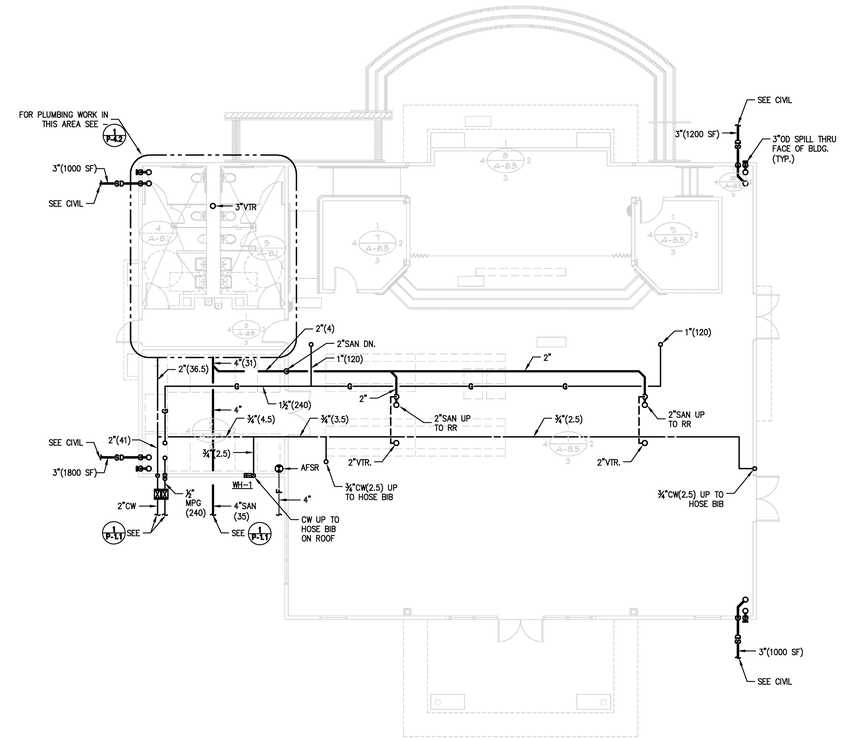

PLUMBING FLOOR PLAN

SCALE: 1/8"=1'-0"

SHEET NOTES

ROOM TITLES

● ONE-HOUR SEPERATION

1. MULTI-PURPOSE
● 2. TABLE STORAGE
● 3. VESTIBULE
4. MEN'S TOILET
5. WOMEN'S TOILET
6. PLATFORM RAMP
● 7. STORAGE
8. PLATFORM
● 9. STORAGE
10. HALLWAY

KEY PLAN

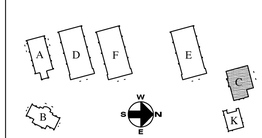

REGISTERED PROFESSIONAL ENGINEER
PETER A. KRAUSE
No. M-31498
EXP. 12-31-12
MECHANICAL
STATE OF CALIFORNIA

LICENSED ARCHITECT
TAMMO M. STRUNK
C19098
RENEWAL
06/08/13
STATE OF CALIFORNIA

IDENTIFICATION STAMP
DIV. OF THE STATE ARCHITECT
OFFICE OF REGIONAL OPERATIONS
APPL. 04-107199
AC. ____ FS. ____ SS. ____
DATE ____

South Coast Engineering Group, Inc.
5000 N. Pkwy. Calimesa, Suite 307
Calimesa, California 92320
tel (818) 224-2765 fax (818) 224-2771

REVISIONS	DATE

P S W C GROUP
ARCHITECTS / PLANNERS
1867 BUSINESS CENTER DR., SUITE 3, SAN BERNARDINO, CA. 92408
909/890-2233 FAX. 909/890-2844

ROOSEVELT II
ELEMENTARY SCHOOL
SAN BERNARDINO CITY UNIFIED SCHOOL DISTRICT
1261 W. 16TH STREET, SAN BERNARDINO, CA.

BUILDING "C"
PLUMBING FLOOR &
ROOF PLAN

SCALE: AS NOTED

JOB NO. 5S81.02
DRAWN BY LE
DATE 12/09/2011

P-C2

P:\Project\5S81.02\P-C2.dwg

RE-BID #F09-02 ROOSEVELT II (HENRY) E.S. NEW CONSTRUCTION BID ISSUANCE SET 12/09/11

Drawing Name: P:\Project\5S81.02\P-C2.dwg
Date / Time: Dec 07, 2011 11:22am by psawlio