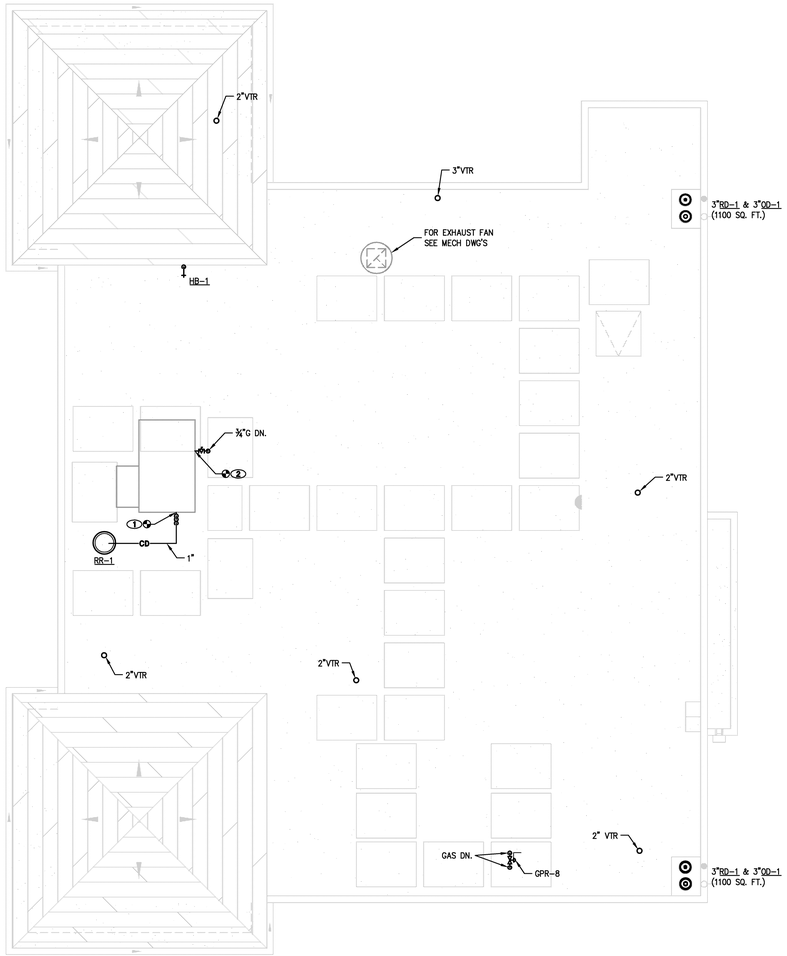

PLUMBING ROOF PLAN

SCALE: 1/4"=1'-0"

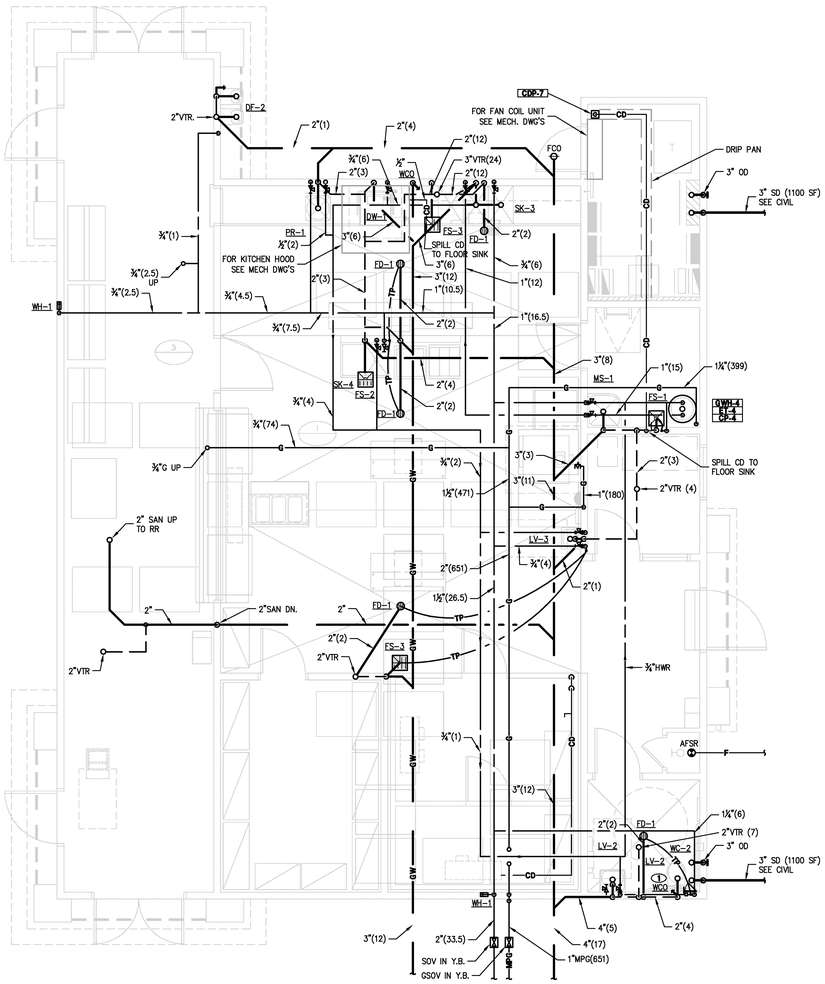

PLUMIBNG FLOOR PLAN

SCALE: 1/4"=1'-0"

SHEET NOTES

1. 18x12 SUPPLY AND 11x26 RETURN DUCTS UP.

KEY PLAN

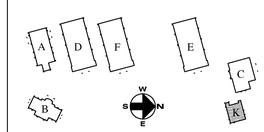

REGISTERED PROFESSIONAL ENGINEER
PETER A. KOHLER
No. M-31498
Exp. 12-31-12
MECHANICAL
STATE OF CALIFORNIA

LICENSED ARCHITECT
RAYMOND W. SCHUMACHER
C19098
RENEWAL
06/08/13
STATE OF CALIFORNIA

IDENTIFICATION STAMP
DIV. OF THE STATE ARCHITECT
OFFICE OF REGIONAL ADVICE
APPL. 04-107199
AC.____ FS.____ SS.____
DATE____

South Coast Engineering Group, Inc.
5000 N. Pkwy. Calimaro, Suite 307
Brea, California 92821
tel (818) 224-2767 fax (818) 224-2771

REVISIONS	DATE

P S W C GROUP
ARCHITECTS / PLANNERS
1897 BUSINESS CENTER DR., SUITE 3, SAN BERNARDINO, CA. 92408
909/890-2233 FAX. 909/890-2844

ROOSEVELT II
ELEMENTARY SCHOOL
SAN BERNARDINO CITY UNIFIED SCHOOL DISTRICT
1261 W. 16TH STREET, SAN BERNARDINO, CA.

BUILDING "K"
PLUMBING PLAN

SCALE: 1/4"=1'-0"

JOB NO. 5581.02
DRAWN BY LJF
DATE 12/09/2011

P-K2

P:\Project\5581.02\P-K2.dwg

RE-BID #F09-02 ROOSEVELT II (HENRY) E.S. NEW CONSTRUCTION BID ISSUANCE SET 12/09/11

Drawing Name: P:\Project\5581.02\P-K2.dwg
Date / Time: Dec 07, 2011 - 11:22am by pcoelho