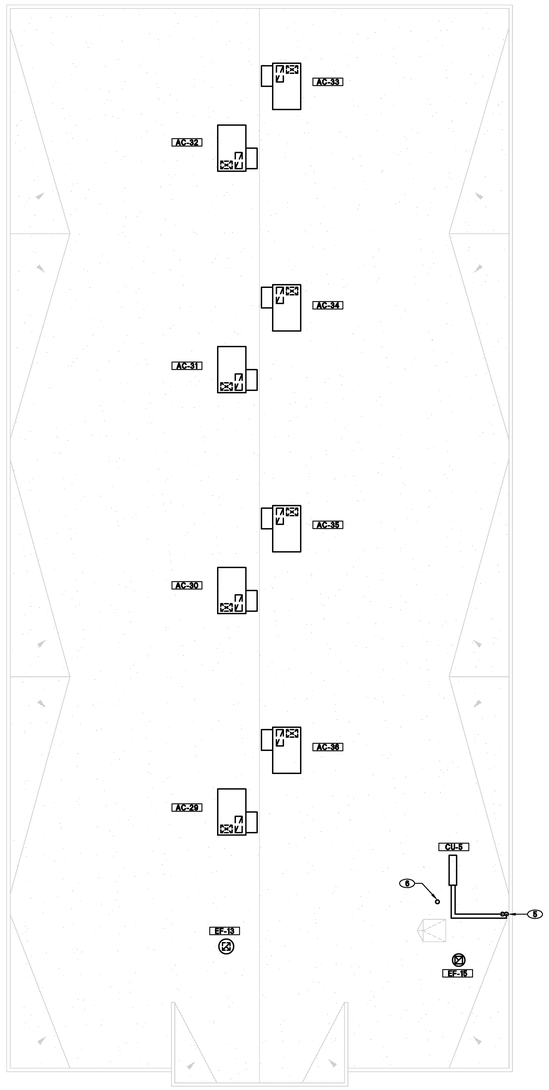

MECHANICAL ROOF PLAN

SCALE: 1/8"=1'-0"

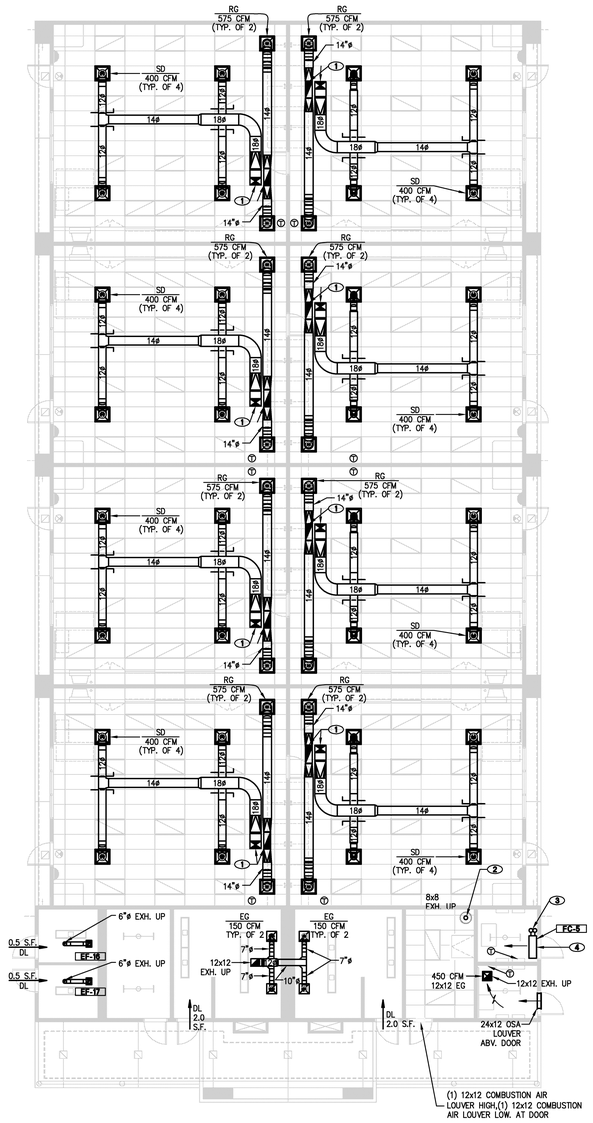

MECHANICAL PLAN

SCALE: 1/8"=1'-0"

SHEET NOTES

1. 18x12 SUPPLY AND 11x26 RETURN DUCTS UP.
2. 3"ø TYP B FLUE VENT UP.
3. INSULATED REFRIGERANT LINES UP TO ROOF.
4. MOUNT FAN COIL UNIT HIGH AT WALL. FOR INSTALLATION SEE #8 ON SHEET M-3.0.
5. INSULATED REFRIGERANT LINES DN. THRU ROOF. PROVIDE ELMDOR/STONEMAN MULTI FLASH ADAPTOR MODEL NO. 915. COORDINATE W/ ARCHITECT. FOR INSTALLATION SEE #4 ON SHEET M-3.0.
6. 3"ø TYPE B FLUE VENT UP THRU ROOF.

ROOM TITLES

● ONE-HOUR SEPERATION

1. CLASSROOM
2. CLASSROOM
3. CLASSROOM
4. CLASSROOM
5. CLASSROOM
6. CLASSROOM
7. CLASSROOM
8. CLASSROOM
● 9. STORAGE
● 10. ELECTRICAL
● 11. CUSTODIAN
12. BOYS TOILET
13. GIRLS TOILET
14. RSP

KEY PLAN

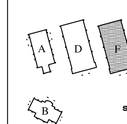

REGISTERED PROFESSIONAL ENGINEER
PETER A. ROMANO
No. M-31498
EXP. 12-31-12
MECHANICAL
STATE OF CALIFORNIA

LICENSED ARCHITECT
TAMMO M. SCHUMAN
C10098
RENEWAL
06/08/13
STATE OF CALIFORNIA

IDENTIFICATION STAMP
DIV. OF THE STATE ARCHITECT
OFFICE OF REGULATION
APPL. 04-107199
AC.____ FS.____ SS.____
DATE____

South Coast Engineering Group, Inc.
5000 N. Hwy. California, Suite 307
Oceanside, California 92056
tel (858) 224-2769 fax (858) 224-2771

	REVISIONS	DATE
1		
2		
3		
4		
5		

P S W C GROUP
ARCHITECTS / PLANNERS
18877 BUSINESS CENTER DR., SUITE 3, SAN BERNARDINO, CA. 92408
909/890-2833 FAX. 909/890-2844

ROOSEVELT II
ELEMENTARY SCHOOL
SAN BERNARDINO CITY UNIFIED SCHOOL DISTRICT
1281 W. 16TH STREET, SAN BERNARDINO, CA.

BUILDING "F"
MECHANICAL PLAN
AND ROOF PLAN
SCALE: AS NOTED

JOB NO.	5SB1.02
DRAWN BY	MD
DATE	12/09/2011

M-F2

Drawing Name: P:\Project\5SB1.02\M\M-F2.dwg
Date / Time: Dec 07, 2011 - 11:16am by pcastillo

P:\Project\5SB1.02\M\M-F2.dwg

RE-BID #F09-02 ROOSEVELT II (HENRY) E.S. NEW CONSTRUCTION BID ISSUANCE SET 12/09/11