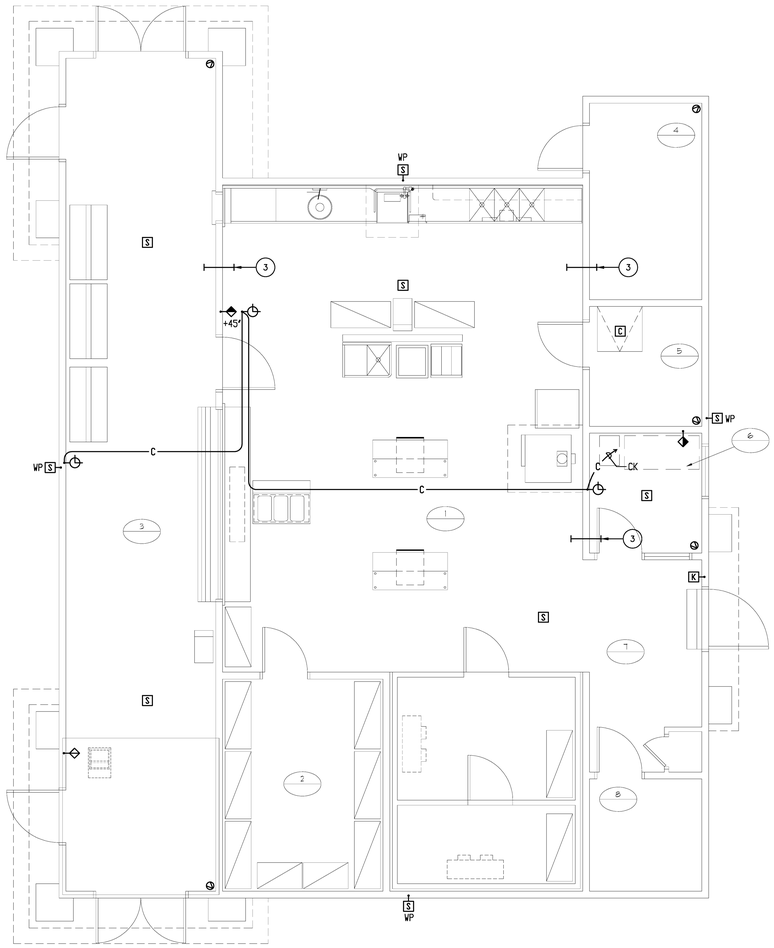

SIGNAL PLAN

B

SCALE: 1/4" = 1'-0"

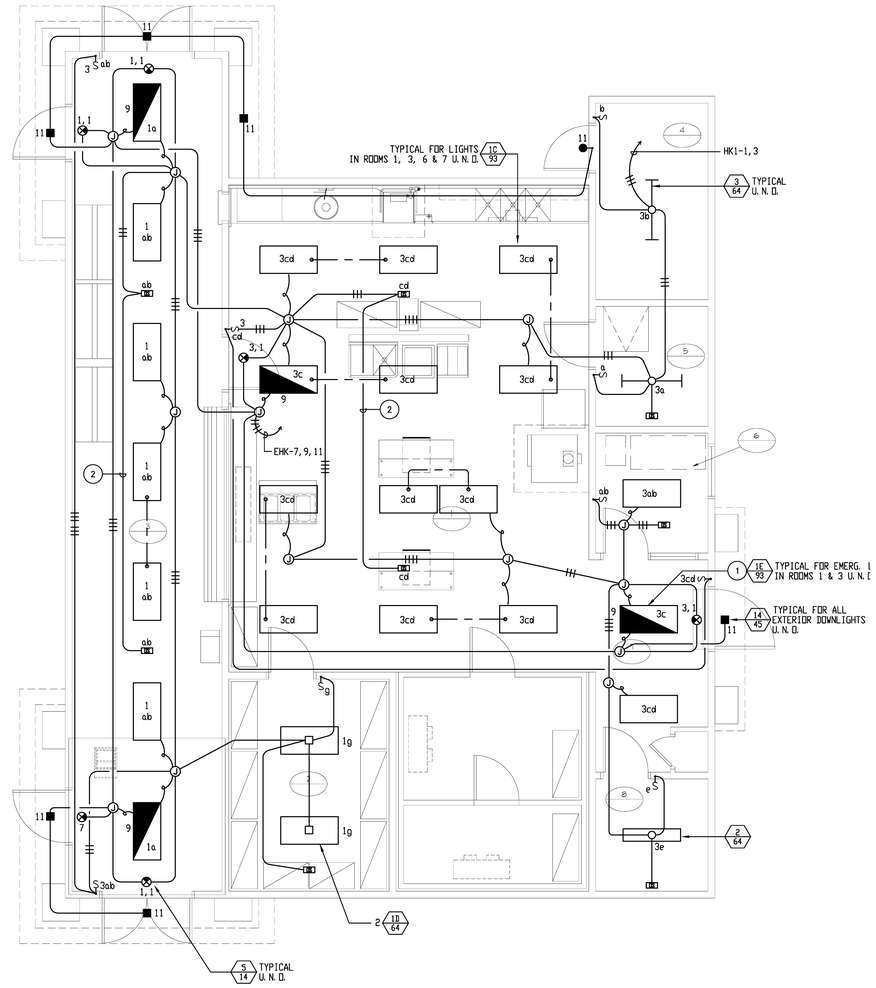

LIGHTING PLAN

A

SCALE: 1/4" = 1'-0"

PLAN NOTES:

1. FIXTURE INBOARD LAMP SHALL BE ON EMERGENCY/NIGHT LIGHT CIRCUIT.
2. PROVIDE 1/2"C. WITH CONTROL WIRING IN ACCORDANCE WITH OCCUPANCY SENSOR MANUFACTURERS REQUIREMENTS.
3. PROVIDE (5)2"C. THROUGH WALL ABOVE ACCESSIBLE CEILING FOR PUBLIC ADDRESS, DATA, ENERGY MANAGEMENT, INTRUSION AND TELEPHONE SYSTEMS CABLING SPECIFIED.

ROOM TITLES

ONE-HOUR SEPARATION

- 1. KITCHEN
- 2. DRY STORAGE
- 3. SERVING LINE
- 4. ELECTRICAL
- 5. CUSTODIAN
- 6. OFFICE
- 7. ENTRY
- 8. UNISEX TOILET

KEYPLAN

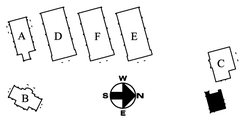

LICENSED ARCHITECT JAMES M. STUCKEY C19098 RENEWAL 02/28/ STATE OF CALIFORNIA

REGISTERED PROFESSIONAL ENGINEER STEPHEN R. ZAJAC No. E 10272 Exp 06-30-12 ELECTRICAL STATE OF CALIFORNIA

FBA Engineering
Consulting Electrical Engineers
3420 Tyler Avenue, Suite 200
San Bernardino, California 92407
TEL: 909 886 8400 FAX: 909 886 5897
EMAIL: fba@fbaengineering.net
FBA # 270.082

REVISIONS	DATE
1	-
2	-
3	-
4	-
5	-
6	-

P S W C GROUP
ARCHITECTS / PLANNERS
1897 BUSINESS CENTER DR., SUITE 3, SAN BERNARDINO, CA. 92408
909/890-2233 FAX. 909/890-2844

ROOSEVELT II
ELEMENTARY SCHOOL
SAN BERNARDINO CITY UNIFIED SCHOOL DISTRICT
1261 W. 16TH STREET, SAN BERNARDINO, CA.

BUILDING K
LIGHTING AND SIGNAL
PLANS

JOB NO. P6520
DRAWN BY FBA
DATE 12/9/2011

E-K.1

RE-BID #F09-02 ROOSEVELT II (HENRY) E.S. NEW CONSTRUCTION BID ISSUANCE SET 12/09/11

Filename: L:\PROJECT-E.Dwg (panel)
Plot Date: Friday, December 09, 2011 - 9:07 PM
Layout: E-K.1 (PLANS)
Xrefs: E-KCM(PLANS)(E-K.1)(E-K.1)(TITLE TITLE)