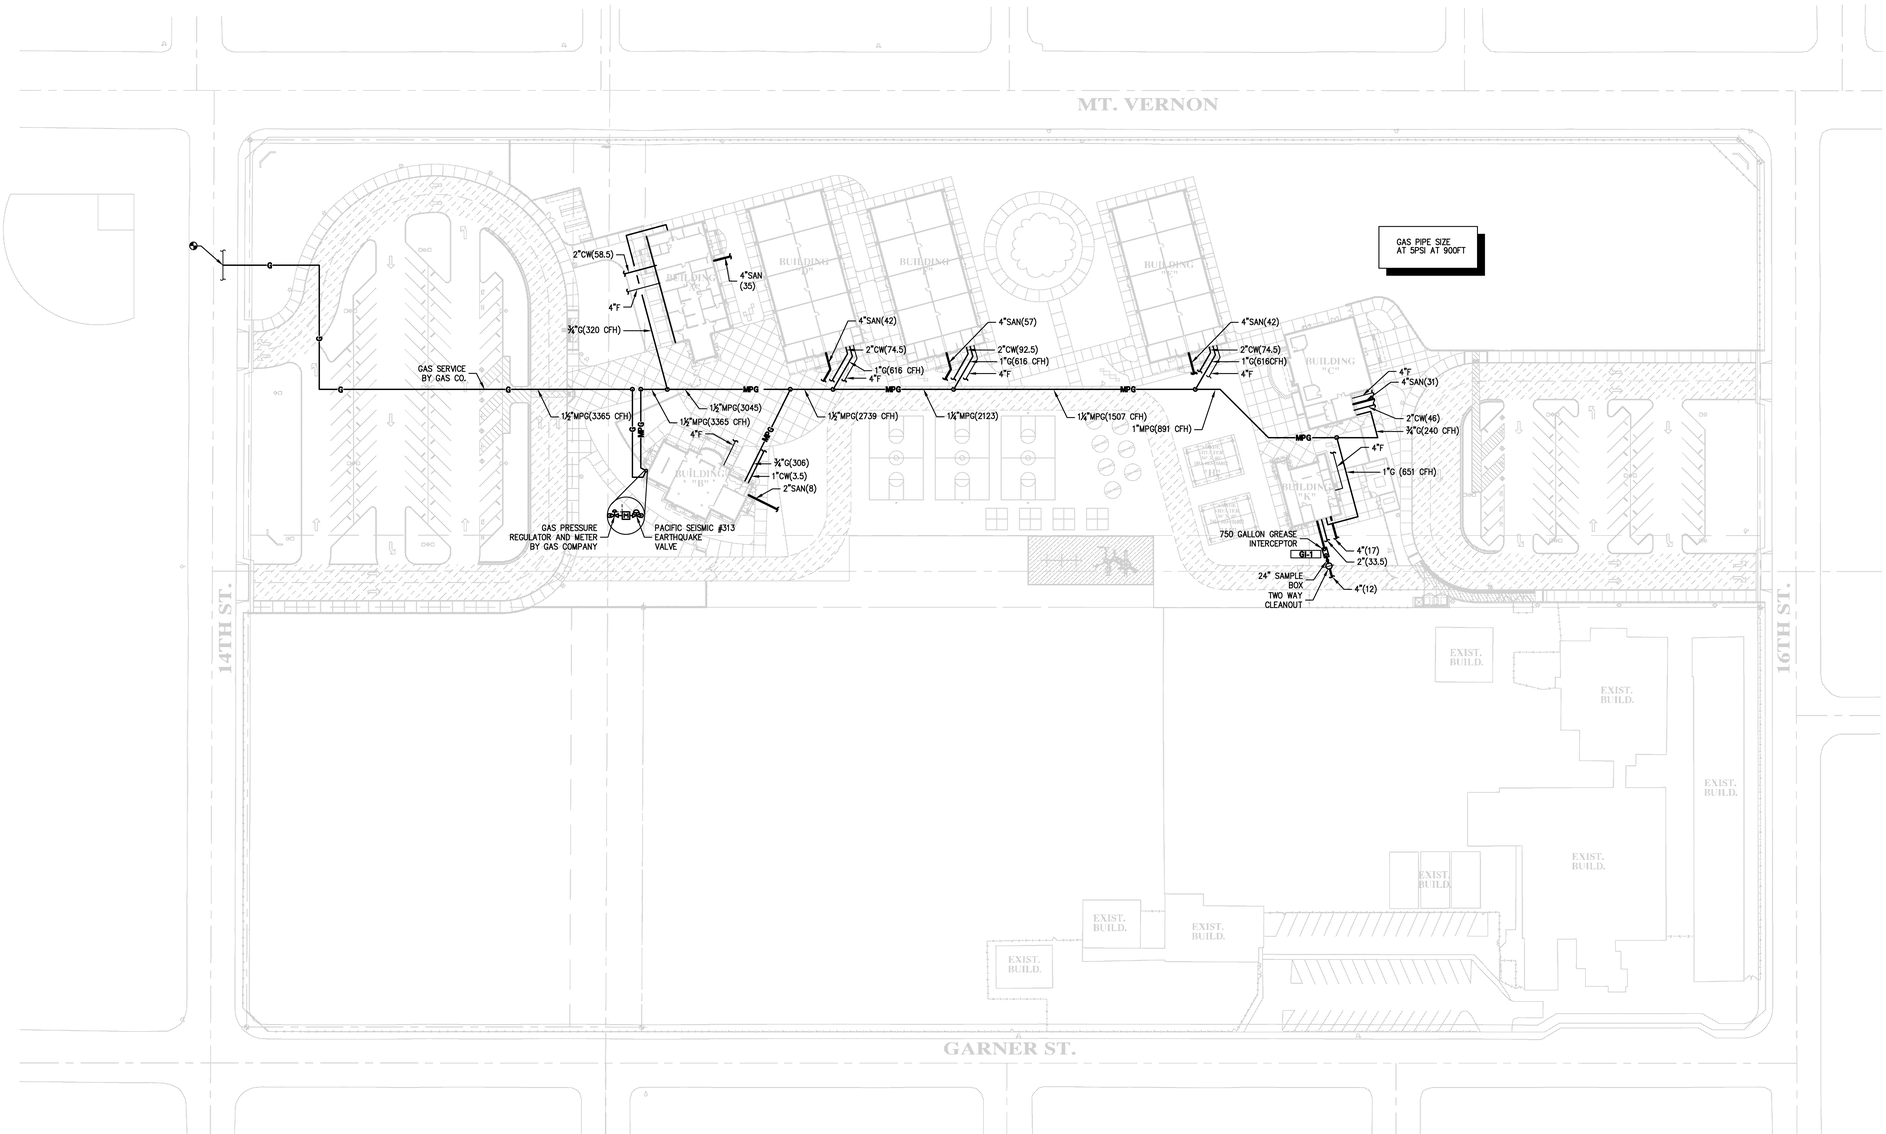

PLUMBING SITE PLAN

SCALE: 1"=60'-0"

SHEET NOTES

KEY PLAN

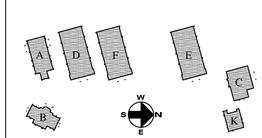

REGISTERED PROFESSIONAL ENGINEER
PETER A. KRAUSE
No. M-31498
Exp. 12-31-12
MECHANICAL
STATE OF CALIFORNIA

LICENSED ARCHITECT
JAMES M. STOLOS
C19069
RENEWAL
06/30/13
STATE OF CALIFORNIA

IDENTIFICATION STAMP
DIV. OF STATE ARCHITECT
OFFICE OF REGULATION SERVICES
APPL. 04-107199
AC._____ FS._____ SS._____
DATE_____

South Coast Engineered Group, Inc.
5000 N. Pkwy. Calimesa, Suite 307
Calimesa, California 92320
tel (818) 224-2797 fax (818) 224-2711

REVISIONS	DATE

P S W C GROUP
ARCHITECTS / PLANNERS
1897 BUSINESS CENTER DR., SUITE 3, SAN BERNARDINO, CA. 92408
909/890-2233 FAX. 909/890-2844

ROOSEVELT II
ELEMENTARY SCHOOL
SAN BERNARDINO CITY UNIFIED SCHOOL DISTRICT
1261 W. 16TH STREET, SAN BERNARDINO, CA.

PLUMBING SITE PLAN

AS NOTED

JOB NO. 5591.02
DRAWN BY LE
DATE 12/09/2011

P-1.1

P:\Project\5591.02\P-1.1.dwg

RE-BID #F09-02 ROOSEVELT II (HENRY) E.S. NEW CONSTRUCTION BID ISSUANCE SET 12/09/11

Drawing Name: P:\Project\5591.02\P-1.1.dwg
Date / Time: Dec 07, 2011 - 11:21am by pscadlbo