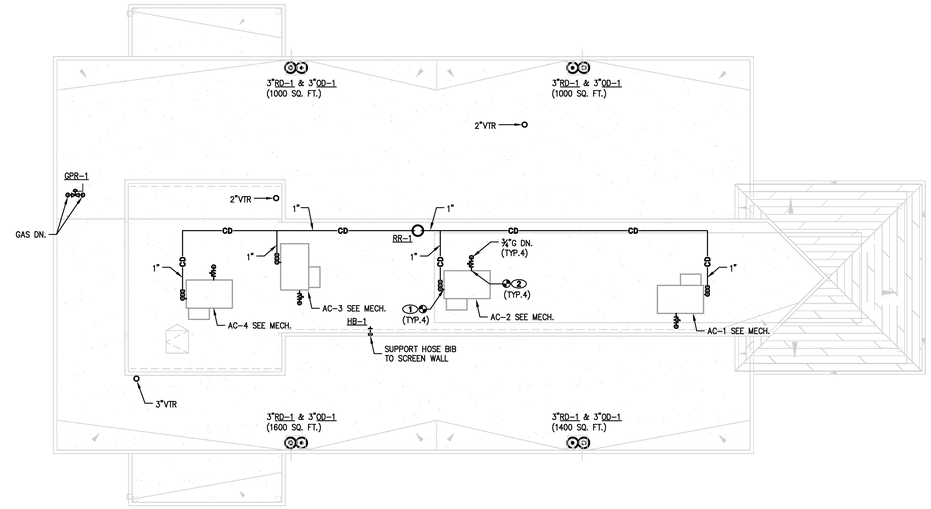

PLUMBING ROOF PLAN

SCALE: 1/8"=1'-0"

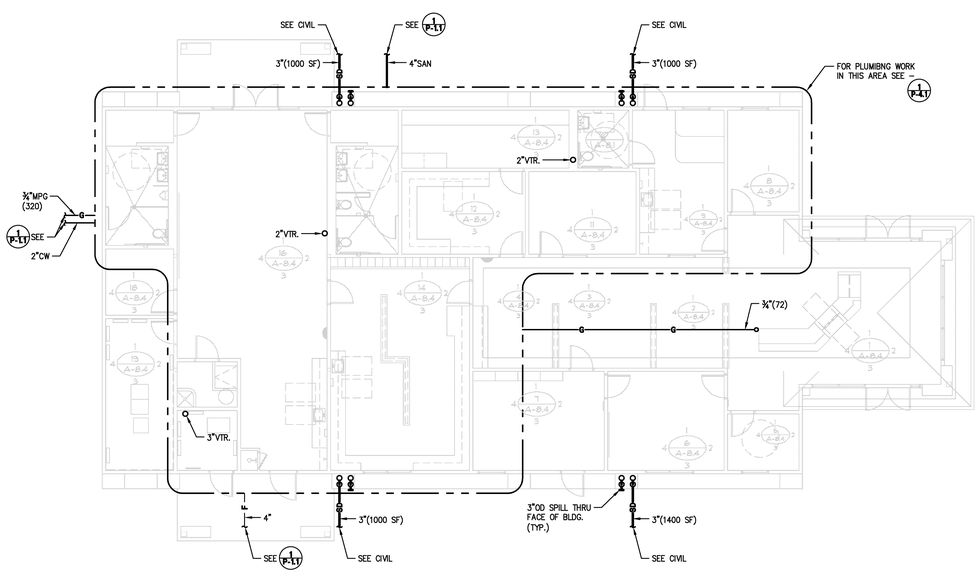

PLUMBING FLOOR PLAN

SCALE: 1/8"=1'-0"

SHEET NOTES

ROOM TITLES

- ONE-HOUR SEPERATION

1. RECEPTION
2. CLERKS
3. CLERKS
4. OFFICE MANAGER
5. PTA OFFICE
6. CONFERENCE
7. PRINCIPAL
8. OFFICE
9. CLINIC
10. UNISEX TOILET
11. VICE PRINCIPAL
12. WORKROOM
- 13. OFFICE / VAULT
14. WORKROOM
15. WOMENS TOILET
16. LOUNGE
17. MENS TOILET
18. OFFICE
- 19. HEAD END/ DATA/ MDF
- 20. ELECTRICAL
- 21. CUSTODIAN

KEY PLAN

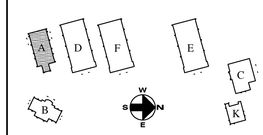

REGISTERED PROFESSIONAL ENGINEER
PETER A. KRAUSE
No. M-31498
EXP. 12-31-12
MECHANICAL
STATE OF CALIFORNIA

LICENSED ARCHITECT
TAMMO M. STRUNK
C19098
RENEWAL
02/28/13
STATE OF CALIFORNIA

IDENTIFICATION STAMP
DIV. OF THE STATE ARCHITECT
OFFICE OF PUBLIC SCHOOL CONSTRUCTION
APPL. 04-107199
AC.____ FS.____ SS.____
DATE:

South Coast Educational Group, Inc.
5000 N. Pkwy. Calabasas, Suite 307
Calabasas, California 91302
tel (818) 224-2767 fax (818) 224-2771

	REVISIONS	DATE
1		
2		
3		
4		
5		

P S W C GROUP
ARCHITECTS / PLANNERS
1867 BUSINESS CENTER DR., SUITE 3, SAN BERNARDINO, CA. 92408
909/890-2253 FAX: 909/890-2844

ROOSEVELT II
ELEMENTARY SCHOOL
SAN BERNARDINO CITY UNIFIED SCHOOL DISTRICT
1261 W. 16TH STREET, SAN BERNARDINO, CA.

BUILDING "A"
FLOOR PLAN
(ALTERNATE) ROOF PLAN
AS NOTED

JOB NO.	DRAWN BY
5591.02	LE
DATE	
12/09/2011	

P-A2

P:\Project\5591.02\P-A2.dwg

RE-BID #F09-02 ROOSEVELT II (HENRY) E.S. NEW CONSTRUCTION BID ISSUANCE SET 12/09/11

Drawing Name: P:\Project\5591.02\P-A2.dwg
Date / Time: Dec 07, 2011 11:21am by pcsolfio