P:\Projects\5581.02\P-P-42.dwg

JOB NO.	BUILDING "C" ENLARGED PLUMBING RESTROOM PLAN	ROOSEVELT II ELEMENTARY SCHOOL SAN BERNARDINO CITY UNIFIED SCHOOL DISTRICT 1261 W. 16TH STREET, SAN BERERNADINO, CA.	P S W C GROUP ARCHITECTS / PLANNERS 1687 BUSINESS CENTER DR. SUITE 3, SAN BERNARDINO, CA. 92408 909/890-2233 FAX. 909/890-2644	REVISIONS / DATE	South Coast Engineering Group, Inc. 3000 N. Perry, California Suite 307 California, California 91302 tel (818) 224-2700 fax (818) 224-2711	CW, OF THE STATE ARCHITECT OFFICE OF REVALIDATION SERVICES APPL. 04-107199 AC FLS SS DATE	STATE OF CALIFORNIA REGISTERED PROFESSIONAL ENGINEER JAMES A. WONG 01/31/2012
5581.02		SCALE: AS NOTED					
DRAWN BY LE							
DATE 12/09/2011							

P-4.2

SHEET NOTES

ROOM TITLES

• ONE-HOUR SEPERATION

1. KITCHEN
2. DRY STORAGE
3. UNISEX TOILET
4. LOCKERS
5. OFFICE
6. CUSTODIAN
7. ELECTRICAL
8. SERVING LINE
9. MULTI PURPOSE
10. STORAGE
11. PLATFORM
12. STORAGE
13. PLATFORM RAMP
14. WOMEN'S TOILET
15. MEN'S TOILET
16. VESTIBULE
17. TABLE STORAGE

KEY PLAN

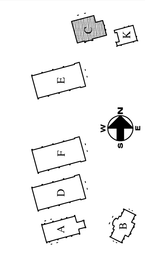

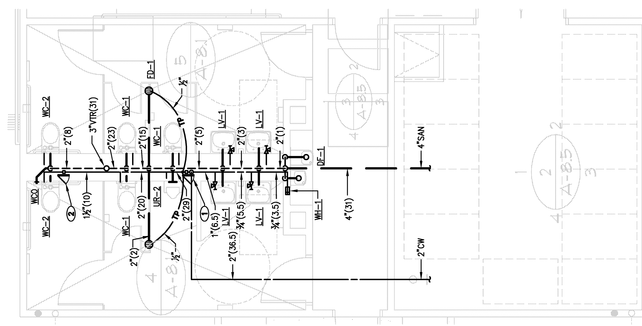

ENLARGED PLUMBING RESTROOM PLAN - BUILDING "C"

SCALE: 1/4"=1'-0"

2