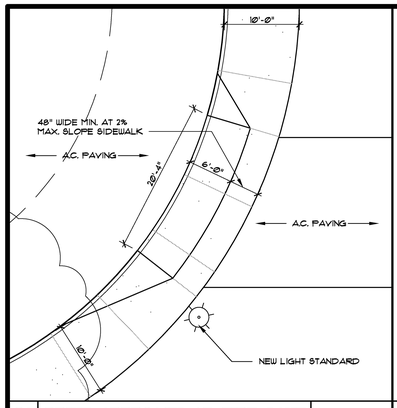

21 DRIVE APPROACH AT FIRE LANE 1/8" = 1'-0"

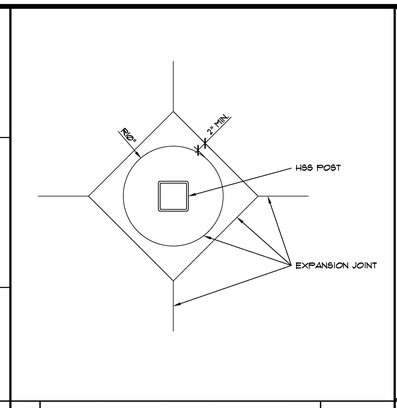

17 SHADE SHELTER POST CONCRETE 1" = 1'-0"

13 NOT USED

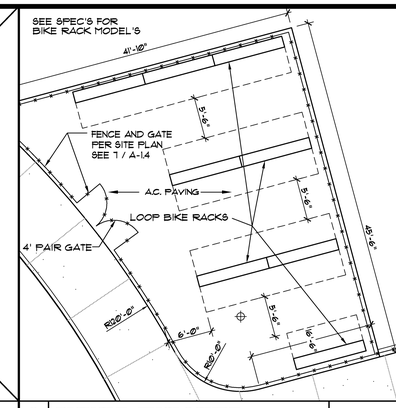

9 BICYCLE ENCLOSURE 1/8"=1'-0"

5 NOT USED -

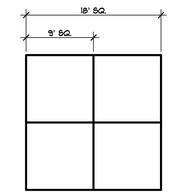

FOUR SQUARE REQUIREMENTS:
B. PROVIDE 2" WHITE LINE STRIPING FOR ALL SIDELINES AND OTHER COURT MARKINGS.

1 4 SQUARE COURT 1/8"=1'-0"

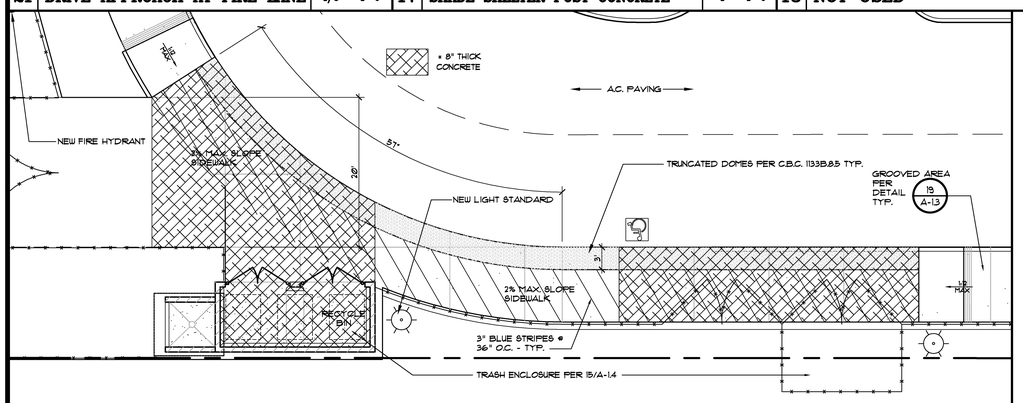

22 DRIVE APPROACH AT KITCHEN 1/8" = 1'-0"

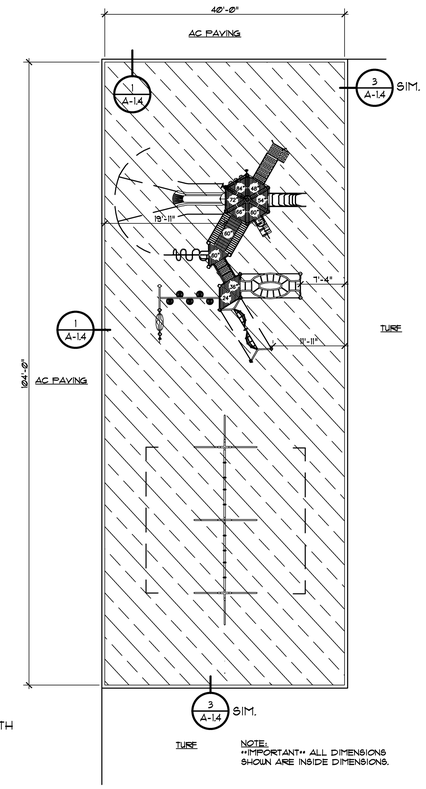

15 PLAY EQUIPMENT 1"=10'-0"

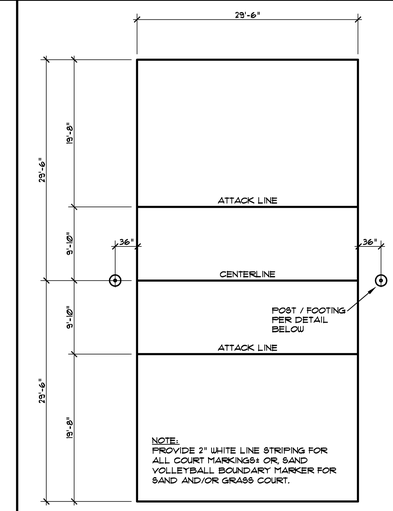

COURT PLAN
SCALE: 1/8" = 1'-0"

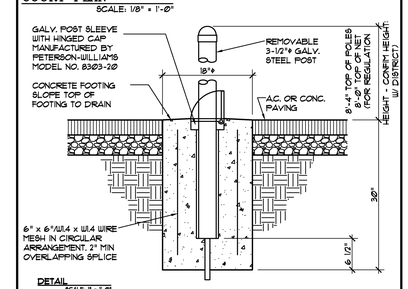

DETAIL
SCALE: 1" = 1'-0"

7 VOLLEYBALL COURT NOTED

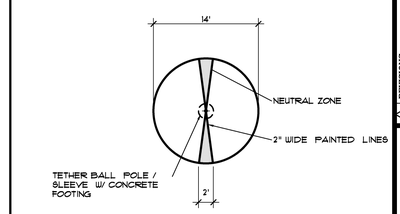

TETHERBALL REQUIREMENTS:
A. DESIGN IS BASED ON THE USE OF PATTERSON-WILLIAMS MODEL 2221-101 2-3/8 O.D. GALVANIZED PIPE WITH WEATHERPROOF CAP, TO HAVE AN INSTALLED HEIGHT OF 10 FEET.
I. PROVIDE ALL HARDWARE AND OFFICIAL TETHERBALL AND BALL ROPE.
B. PROVIDE 2" WHITE LINE STRIPING FOR ALL SIDELINES AND OTHER COURT MARKINGS.

2 TETHERBALL COURT 1/8"=1'-0"

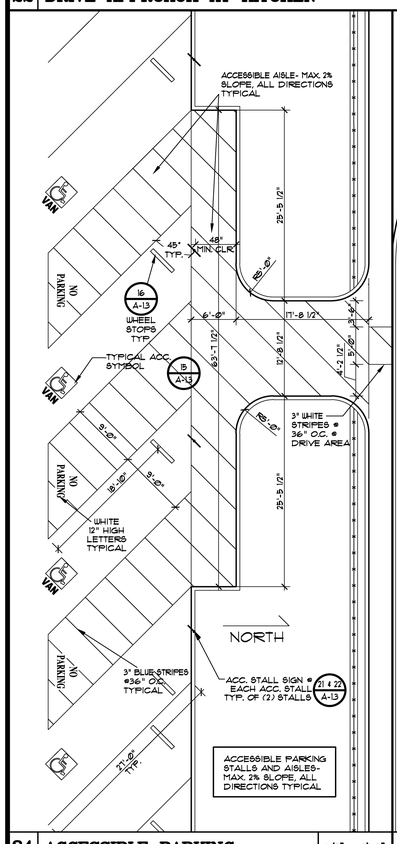

24 ACCESSIBLE PARKING 1/8" = 1'-0"

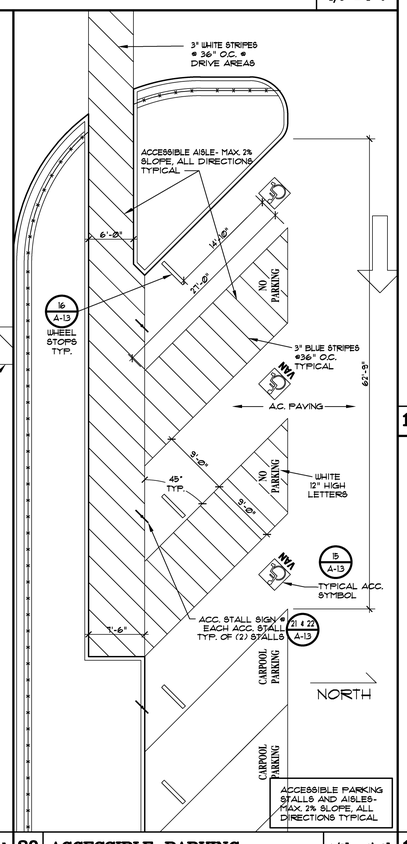

20 ACCESSIBLE PARKING 1/8" = 1'-0"

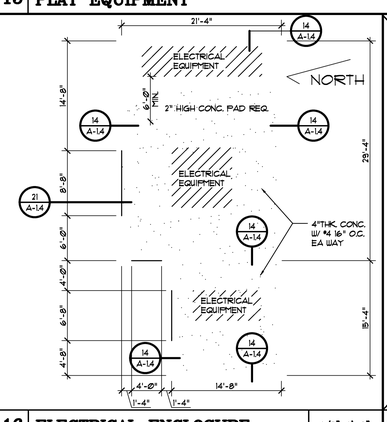

16 ELECTRICAL ENCLOSURE 1/8"=1'-0"

12 NOT USED

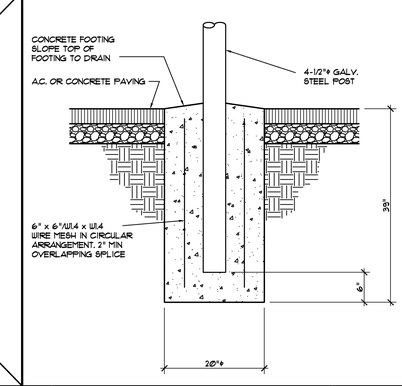

8 BASKETBALL POST FOOTING 1 1/2"=1'-0"

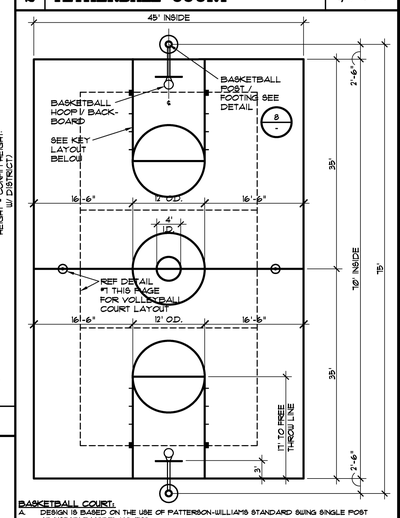

BASKETBALL COURT:
A. DESIGN IS BASED ON THE USE OF PATTERSON-WILLIAMS STANDARD SWING SINGLE POST ADJUSTABLE MODEL NO. 1929.
I. MAXIMUM ADJUSTABLE HEIGHT 4, 5, AND 6 FEET+
2. BACKBOARD: REGULATION RECTANGLE OPTION NO. 25, 12-GAUGE STEEL GALVANIZED+
3. GOAL RING AND NET MODEL NO. 813G, PROVIDE ALL HARDWARE FOR ATTACHMENTS NYLON NETS.
B. PROVIDE 2" WHITE LINE STRIPING FOR ALL END LINES, SIDELINES, AND OTHER COURT MARKINGS (EXCEPT KEYS).

COURT PLAN
SCALE: 1/8" = 1'-0"

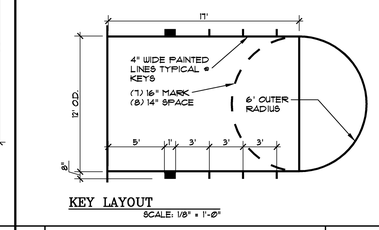

KEY LAYOUT
SCALE: 1/8" = 1'-0"

4 BASKETBALL COURT 1"= 10'-0"

LICENSED ARCHITECT JAMES M. SIMONDS C19098 RENEWAL 02/28/13 STATE OF CALIFORNIA

REVISIONS	DATE
1	

P S W C GROUP
ARCHITECTS / PLANNERS
1887 BUSINESS CENTER DR., SUITE 3, SAN BERNARDINO, CA. 92408
909/890-2833 FAX: 909/890-2844

ROOSEVELT II
ELEMENTARY SCHOOL
SAN BERNARDINO CITY UNIFIED SCHOOL DISTRICT
1261 W. 19TH STREET, SAN BERNARDINO, CA.

ENLARGED PLANS AND DETAILS
SCALE AS SHOWN

JOB NO. P530
DRAWN BY
DATE 6/7/2011

A-1.5

RE-BID #F09-02 ROOSEVELT II (HENRY) E.S. NEW CONSTRUCTION BID ISSUANCE SET 12/09/11