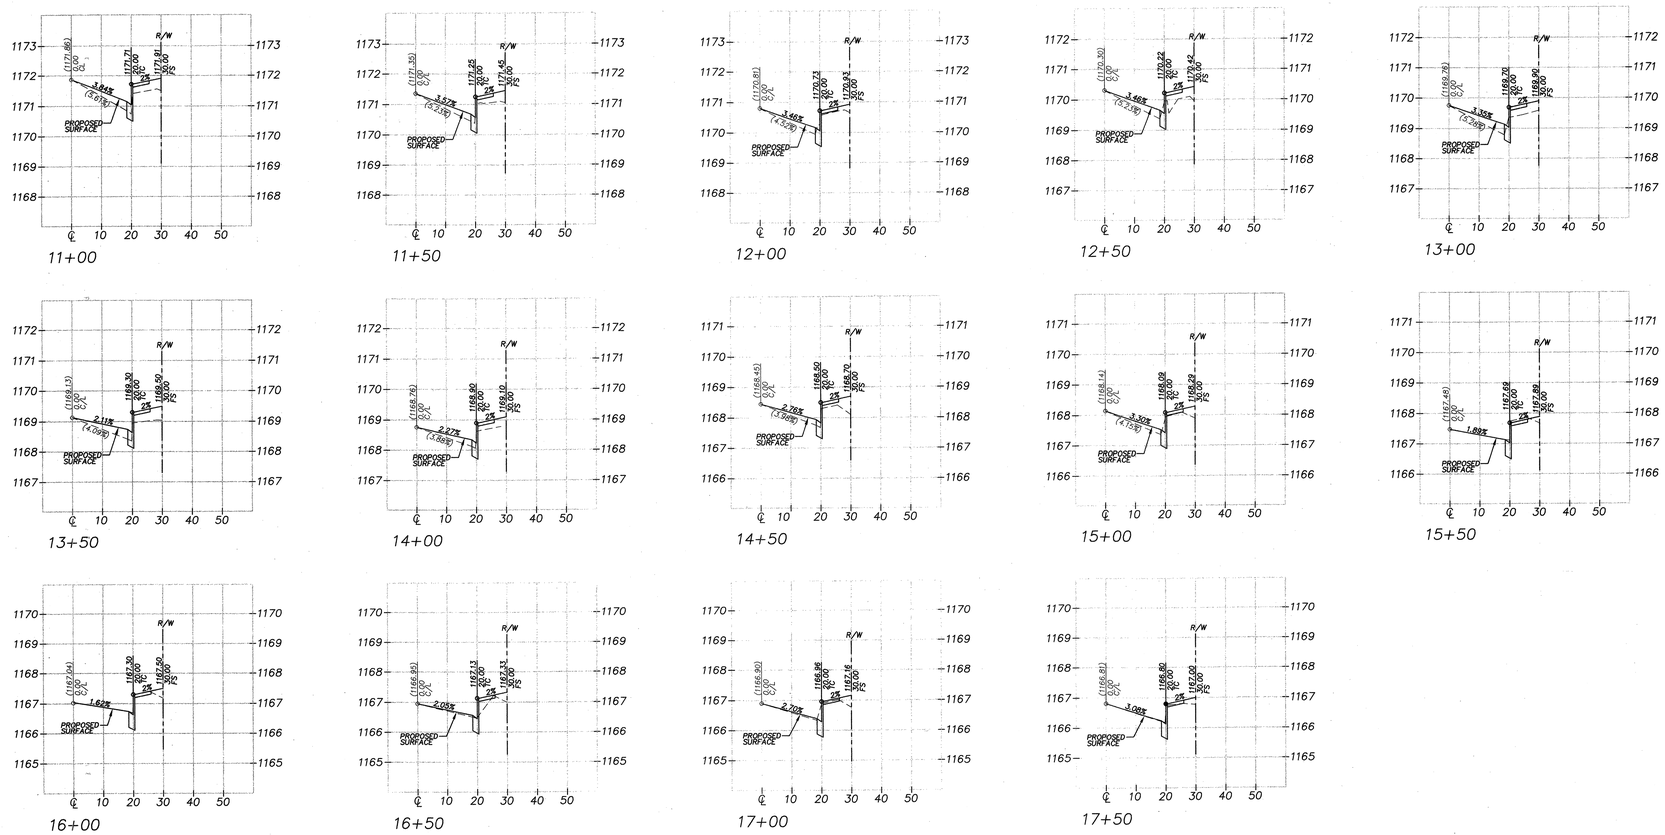

16TH STREET

VERT. 1"=2'
HORIZ. 1"=20'

E0901310

Underground Service Alert
Call: TOLL FREE
1-800
227-2600
TWO WORKING DAYS BEFORE YOU DIG

MARK	REVISIONS	BY	APPR.	DATE

BENCHMARK = CITY OF SAN BERNARDINO BM# G1-41.
ELEVATION 1158.763 FT.

BRASS DISK CSB G1-41. 41.25 FT. EAST & 30.0 FT SOUTH OF THE CENTERLINE P.I. OF MT. VERNON & 14TH ST. ; 9.75 FT. SOUTH OF THE SOUTH CURBLINE OF 14TH ST. 9.25 FT. EAST OF THE EAST CURBLINE OF MT.VERNON AVE. ' 2.0 FT EAST OF THE NORTH/SOUTH SIDEWALK ABOUT 0.2 FEET LOWER THEN THE PAVEMENT.

Fraco Enterprises Inc
Engineering and Construction Services
12139 MOUNT VERNON AVENUE, SUITE 210
GRAND TERRACE, CA 92313
TEL (909) 824-7230 FAX (909) 824-7385

REGISTERED PROFESSIONAL ENGINEER MARIA I. FRASER No. 56005 Exp. 12/31/10 CIVIL STATE OF CALIFORNIA

PREPARED UNDER THE DIRECT SUPERVISION OF:
MARIA I. FRASER
RCE NO. 56005
EXP. 12/31/2010
9.23.10
DATE

DESIGNED BY: JRN, SM
DRAWN BY: JRN, SM
CHECKED BY: MIF

CITY OF SAN BERNARDINO
DEPARTMENT OF PUBLIC WORKS
APPROVED BY:
ROBERT G. EISENBEISZ, P.E.
CITY ENGINEER
RCE NO. 54931, EXP. 6/30/2012
11/23/10
DATE

CITY OF SAN BERNARDINO
DEVELOPMENT SERVICES–PUBLIC WORKS/ENGINEERING
STREET IMPROVEMENT PLAN
ROOSEVELT II ELEMENTARY SCHOOL
16TH STREET
CROSS SECTIONS

DRAWING NO. 12343
SHEET 6 OF 10 SHEETS

FOR CITY USE ONLY: FILE NO. W.O. NO.

RE-BID #F09-02 ROOSEVELT II (HENRY) E.S. NEW CONSTRUCTION BID ISSUANCE SET 12/09/11