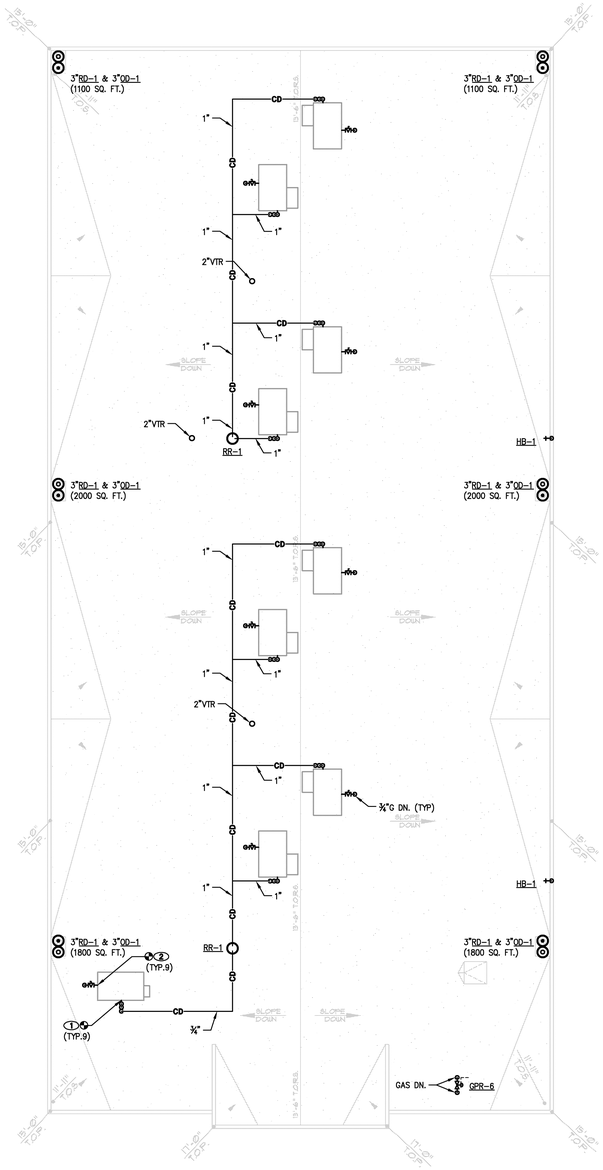

PLUMBING ROOF PLAN

SCALE: 1/8"=1'-0"

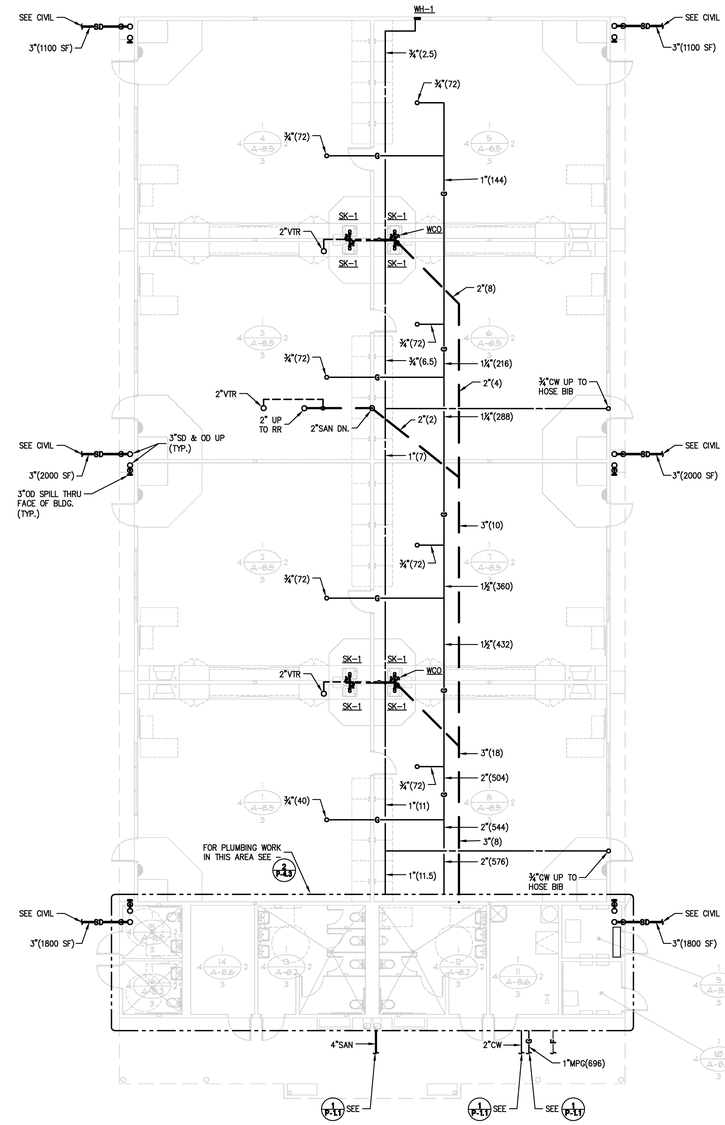

PLUMBING FLOOR PLAN

SCALE: 1/8"=1'-0"

SHEET NOTES

ROOM TITLES

● ONE-HOUR SEPERATION

1. CLASSROOM
2. CLASSROOM
3. CLASSROOM
4. CLASSROOM
5. CLASSROOM
6. CLASSROOM
7. CLASSROOM
8. CLASSROOM
● 9. STORAGE
● 10. ELECTRICAL
● 11. CUSTODIAN
12. BOYS TOILET
13. GIRLS TOILET
14. RSP

KEY PLAN

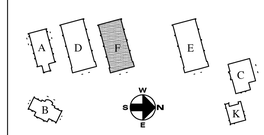

LICENSED ARCHITECT FRANK M. STANBERY C19098 RENEWAL 06/08/13 STATE OF CALIFORNIA

IDENTIFICATION STAMP DIV. OF THE STATE ARCHITECT OFFICE OF REGIONAL OVERSIGHT
APPL. 04-107199
AC.____ FS.____ SS.____
DATE:

South Coast Engineering Group, Inc.
5000 N. Hwy. Clubhouse, Suite 307
Bakersfield, California 93308
tel (818) 224-2769 fax (818) 224-2711

REVISIONS	DATE

P S W C GROUP
ARCHITECTS / PLANNERS
1867 BUSINESS CENTER DR., SUITE 3, SAN BERNARDINO, CA. 92408
909/890-2633 FAX: 909/890-2844

ROOSEVELT II ELEMENTARY SCHOOL
SAN BERNARDINO CITY UNIFIED SCHOOL DISTRICT
1261 W. 16TH STREET, SAN BERNARDINO, CA.

BUILDING "F" PLUMBING FLOOR & ROOF PLANS

SCALE: AS NOTED

REGISTERED PROFESSIONAL ENGINEER PETER A. KRAUSE No. M-31498 Exp. 12-31-12 MECHANICAL STATE OF CALIFORNIA

JOB NO.	DRAWN BY	DATE
5591.02	LE	12/09/2011

P-F2

P:\Project\5591.02\P-F2.dwg

RE-BID #F09-02 ROOSEVELT II (HENRY) E.S. NEW CONSTRUCTION BID ISSUANCE SET 12/09/11

Drawing Name: P:\Project\5591.02\P-F2.dwg
Date / Time: Dec 07, 2011 11:22am by pcsalbo