SIGNAGE

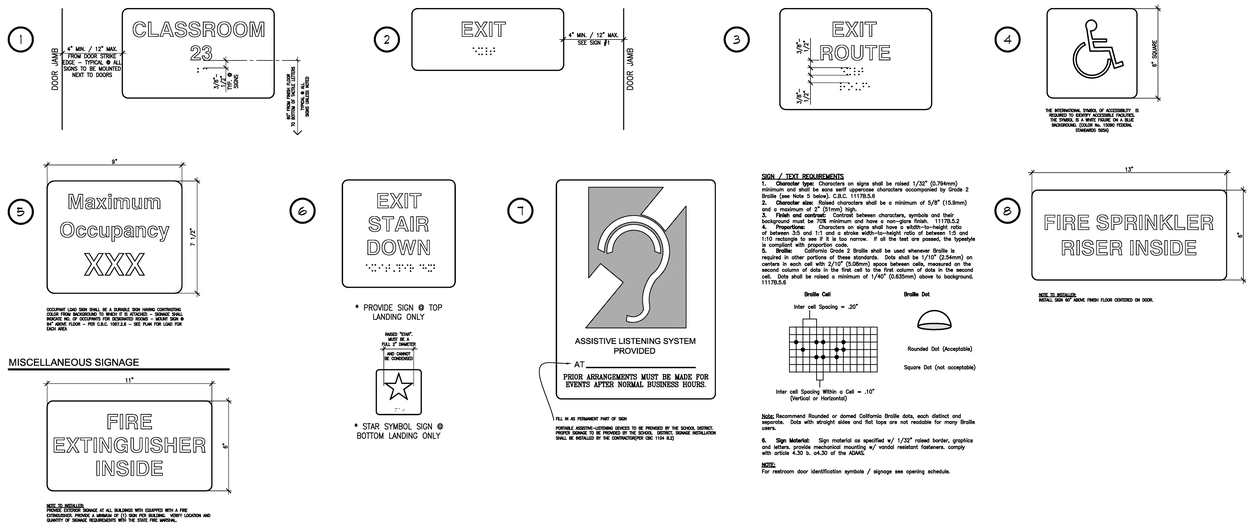

MISCELLANEOUS SIGNAGE

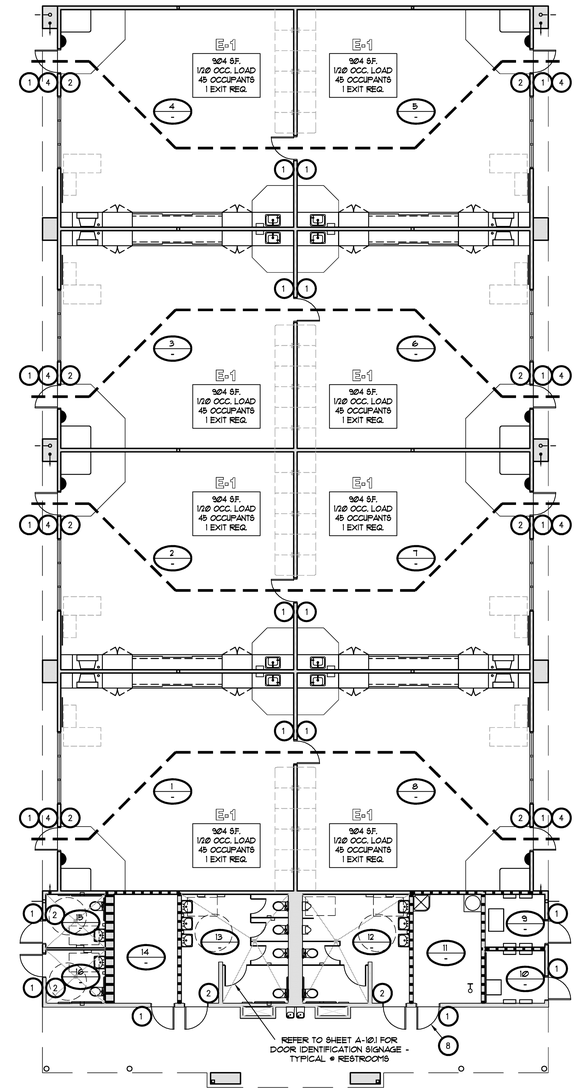

EXITING PLAN

SCALE: 1/8"=1'-0"

ROOM TITLES

● ONE-HOUR SEPERATION

1. CLASSROOM
2. CLASSROOM
3. CLASSROOM
4. CLASSROOM
5. CLASSROOM
6. CLASSROOM
7. CLASSROOM
8. CLASSROOM
● 9. IDF / LOW VOLTAGE
● 10. ELECTRICAL
● 11. CUSTODIAN
12. BOYS TOILET
13. GIRLS TOILET
14. STORAGE
15. UNISEX STAFF TOILET
16. UNISEX STAFF TOILET

KEY PLAN

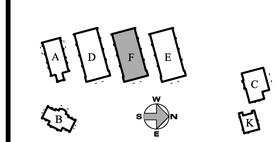

LICENSED ARCHITECT JAMES M. SIMMONS C19096 RENEWAL 02/28/09 STATE OF CALIFORNIA

REVISION

P S W C GROUP
ARCHITECTS / PLANNERS
1867 BUSINESS CENTER DR., SUITE 3, SAN BERNARDINO, CA. 92408
909/890-2233 FAX. 909/890-2844

ROOSEVELT II
ELEMENTARY SCHOOL
SAN BERNARDINO CITY UNIFIED CITY SCHOOL DISTRICT

BUILDING "F"
EXITING AND SIGNAGE PLAN
1/8" = 1'-0"

JOB NO. P5620
DRAWN BY –
DATE 06-17-05

A-F2.1

RE-BID #F09-02 ROOSEVELT II (HENRY) E.S. NEW CONSTRUCTION BID ISSUANCE SET 12/09/11