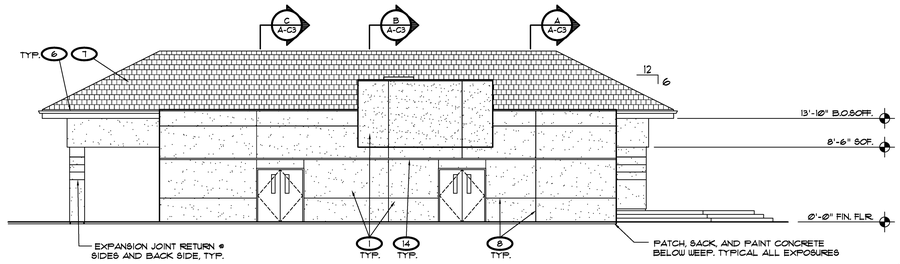

EAST BUILDING ELEVATION BB

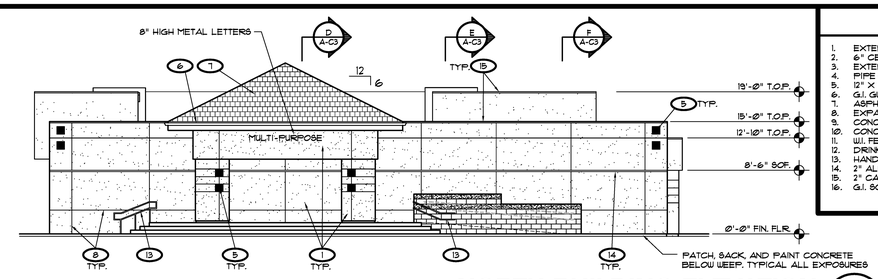

NORTH BUILDING ELEVATION AA

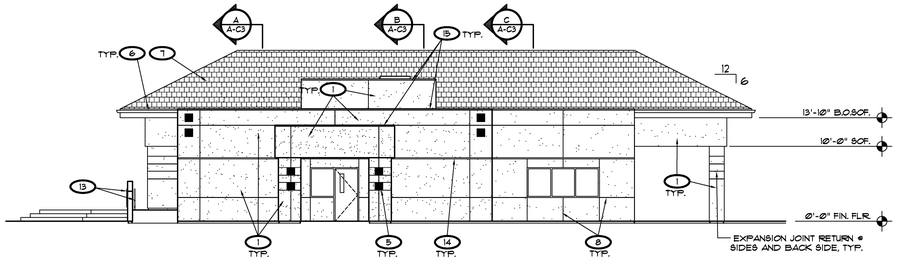

WEST BUILDING ELEVATION DD

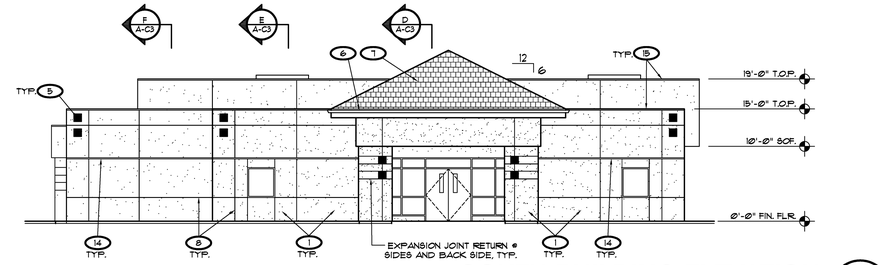

SOUTH BUILDING ELEVATION CC

BUILDING 'C' ELEVATIONS

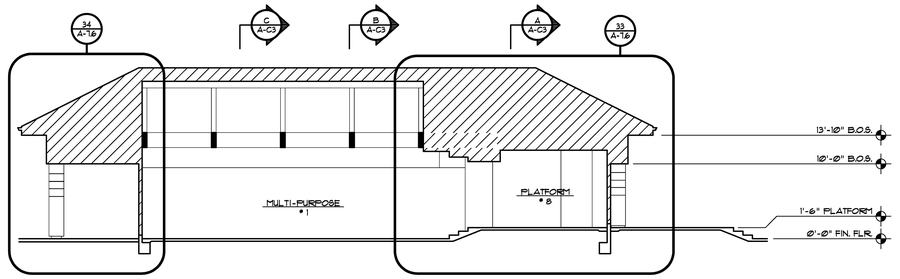

BUILDING SECTION D

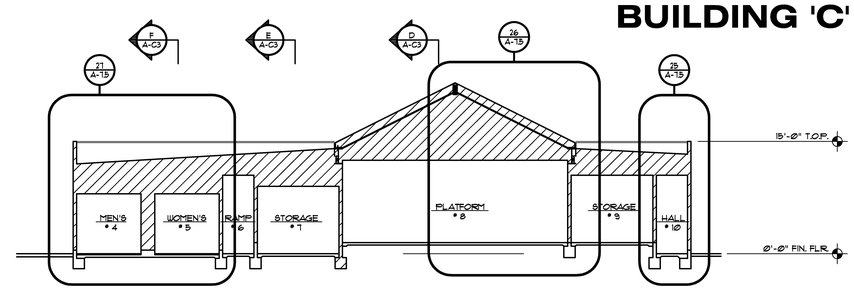

BUILDING SECTION A

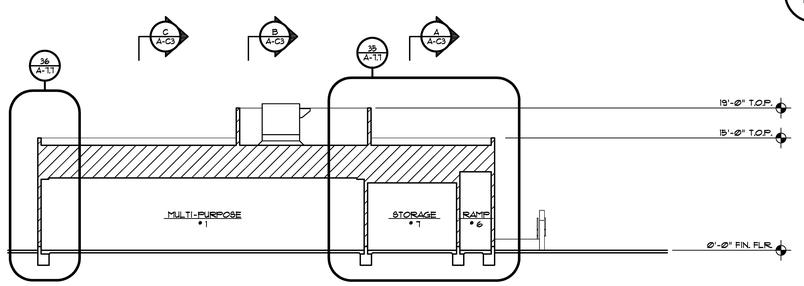

BUILDING SECTION E

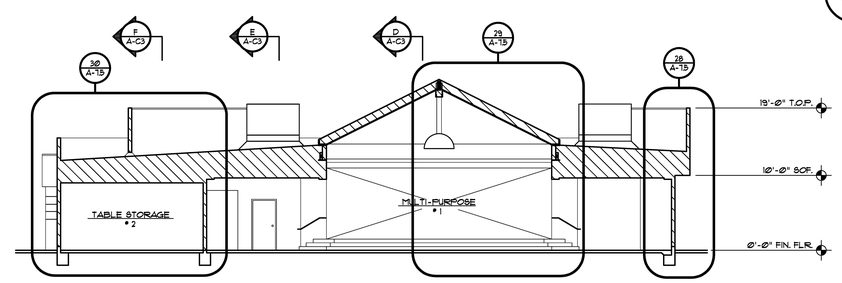

BUILDING SECTION B

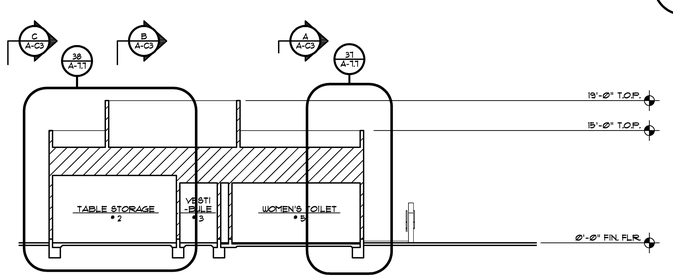

BUILDING SECTION F

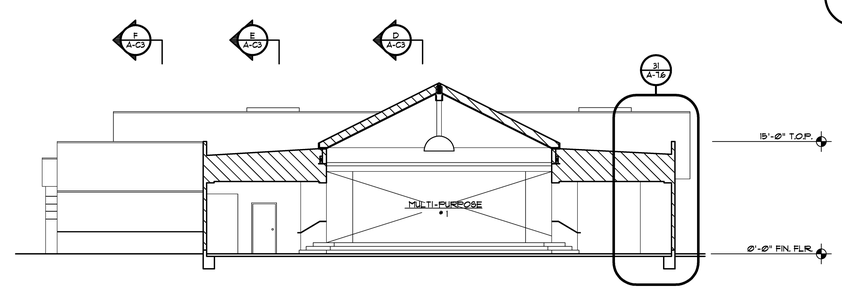

BUILDING SECTION C

BUILDING 'C' SECTIONS

LEGEND

1. EXTERIOR PLASTER W/ INTERAGAL COLOR (PAINTED)
2. 6" CERAMIC TILE SEE 13/A-11.4 &1M
3. EXTERIOR LIGHT FIXTURE - SEE ELECTRICAL PLANS
4. PIPE COLUMN PER STRUCTURAL - ALSO SEE 7 & 8/A-11.6
5. 12" X 12" CERAMIC TILE INSET - SEE 13/A-11.4
6. G.I. GUTTER (PAINTED)
7. ASPHALT SHINGLES ROOFING
8. EXPANSION JOINT SEE 17B/A-11.4
9. CONCEALED DOWNSPOUT W/ INSUL. WRAP
10. CONCEALED OVERFLOW LEADER W/ INSUL. WRAP SEE 9/A-11.4
11. W.I. FENCE SEE SITE PLAN & SPECS.
12. DRINKING FOUNTAIN SEE 2/A-11.3
13. HANDRAIL REF. DETAILS 11A12/A-1.3.
14. 2" ALUMINUM REVEAL "F" MOLDING
15. 2" CAP FLASHING (PAINTED)
16. G.I. SCUPPER (PAINTED) SEE 13/A-11.6

LICENSED ARCHITECT LARRY M. SWINGLE C19098 RENEWAL 02/28/13 STATE OF CALIFORNIA

REVISIONS	DATE
1	
2	
3	
4	
5	
6	

P S W C GROUP
ARCHITECTS / PLANNERS
1867 BUSINESS CENTER DR., SUITE 3, SAN BERNARDINO, CA. 92408
909/890-2223 FAX. 909/890-2844

ROOSEVELT II
ELEMENTARY SCHOOL
SAN BERNARDINO CITY UNIFIED SCHOOL DISTRICT
1201 W. 16TH STREET, SAN BERNARDINO, CA.

BUILDING "C"
EXTERIOR ELEVATIONS
& SECTIONS
SCALE: 1/8" = 1'-0"

JOB NO. P5520
DRAWN BY
DATE 6/7/2011

A-C3

RE-BID #F09-02 ROOSEVELT II (HENRY) E.S. NEW CONSTRUCTION BID ISSUANCE SET 12/09/11