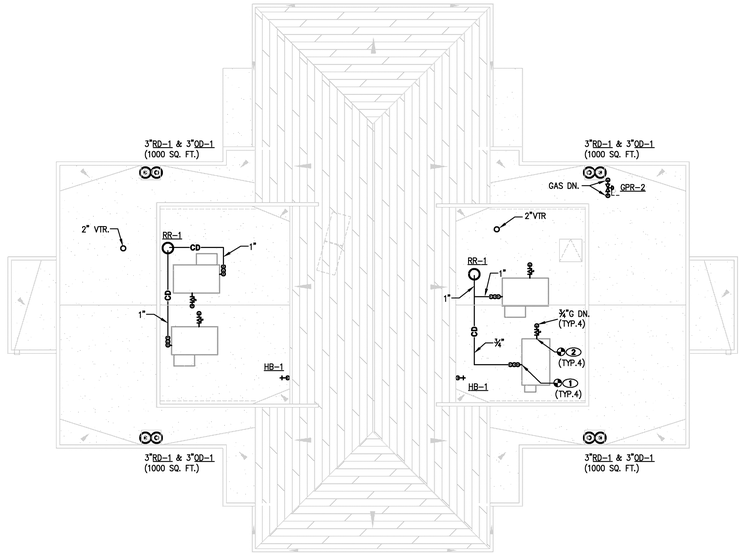

PLUMBING ROOF PLAN

SCALE: 1/8"=1'-0"

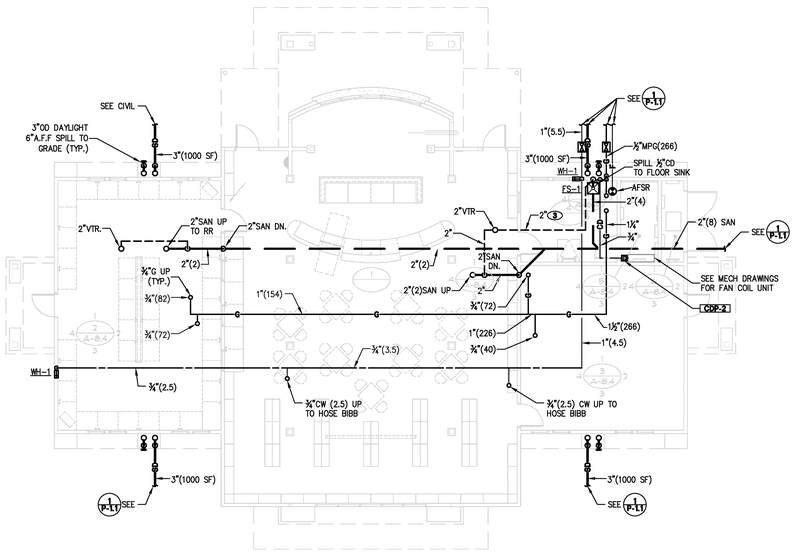

PLUMBING FLOOR PLAN

SCALE: 1/8"=1'-0"

SHEET NOTES

ROOM TITLES

● ONE-HOUR SEPERATION

1. LIBRARY / MEDIA CENTER
2. CLASSROOM / COMPUTER LAB
3. R.S.P.
4. OFFICE
● 5. ELECTRICAL / DATA ROOM

KEY PLAN

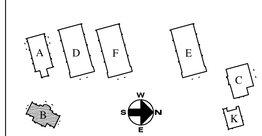

LICENSED ARCHITECT
TAMMO M. STUMPER
C19098
RENEWAL
06/08/13
STATE OF CALIFORNIA

IDENTIFICATION STAMP
DIV. OF THE STATE ARCHITECT
OFFICE OF REGULATORY SERVICES
APPL. 04-107199
AC.____ FS.____ SS.____
DATE:

South Coast Engineering Group, Inc.
5000 N. Parkcourt, California, 92807
tel (818) 224-2767 fax (818) 224-2771

REVISIONS	DATE

P S W C GROUP
ARCHITECTS / PLANNERS
1867 BUSINESS CENTER DR., SUITE 3, SAN BERNARDINO, CA. 92408
909/890-2233 FAX. 909/890-2844

ROOSEVELT II
ELEMENTARY SCHOOL
SAN BERNARDINO CITY UNIFIED SCHOOL DISTRICT
1261 W. 16TH STREET, SAN BERNARDINO, CA.

BUILDING "B"
PLUMBING FLOOR &
ROOF PLAN

SCALE: AS NOTED

REGISTERED PROFESSIONAL ENGINEER
PETER A. KRAUSE
No. M-31498
EXP. 12-31-12
MECHANICAL
STATE OF CALIFORNIA

JOB NO.	5591.02
DRAWN BY	LE
DATE	12/09/2011

P-B2

P:\Project\5591.02\P-B2.dwg

RE-BID #F09-02 ROOSEVELT II (HENRY) E.S. NEW CONSTRUCTION BID ISSUANCE SET 12/09/11

Drawing Name: P:\Project\5591.02\P-B2.dwg
Date / Time: Dec 07, 2011 11:21am by pcsallso