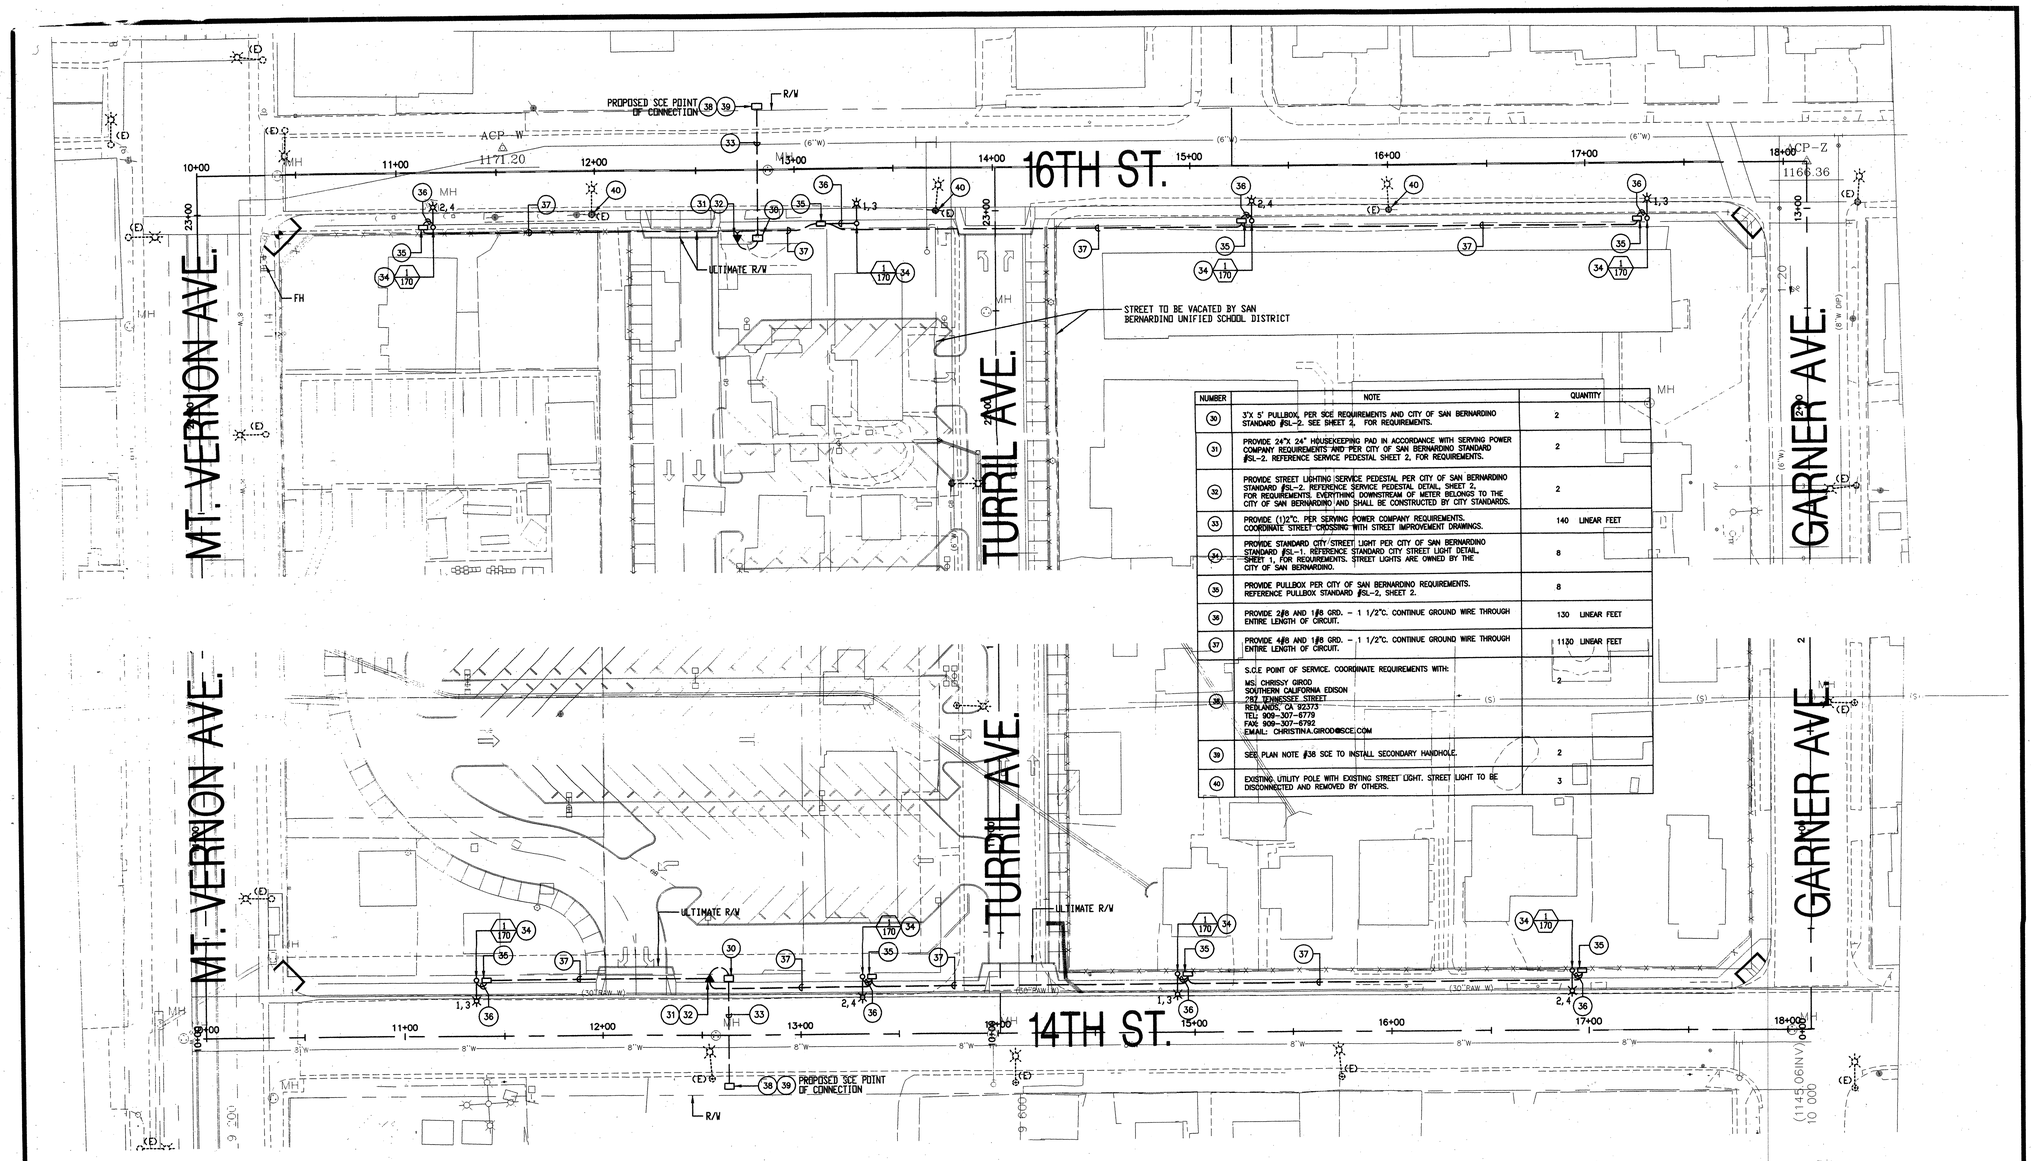

NUMBER	NOTE	QUANTITY
30	3'X 5' PULLBOX, PER SCE REQUIREMENTS AND CITY OF SAN BERNARDINO STANDARD #SL-2. SEE SHEET 2, FOR REQUIREMENTS.	2
31	PROVIDE 24"X 24" HOUSEKEEPING PAD IN ACCORDANCE WITH SERVING POWER COMPANY REQUIREMENTS AND PER CITY OF SAN BERNARDINO STANDARD #SL-2. REFERENCE SERVICE PEDESTAL SHEET 2, FOR REQUIREMENTS.	2
32	PROVIDE STREET LIGHTING SERVICE PEDESTAL PER CITY OF SAN BERNARDINO STANDARD #SL-2. REFERENCE SERVICE PEDESTAL DETAIL, SHEET 2, FOR REQUIREMENTS. EVERYTHING DOWNSTREAM OF METER BELONGS TO THE CITY OF SAN BERNARDINO AND SHALL BE CONSTRUCTED BY CITY STANDARDS.	2
33	PROVIDE (1)2"C. PER SERVING POWER COMPANY REQUIREMENTS. COORDINATE STREET CROSSING WITH STREET IMPROVEMENT DRAWINGS.	140 LINEAR FEET
34	PROVIDE STANDARD CITY/STREET LIGHT PER CITY OF SAN BERNARDINO STANDARD #SL-1. REFERENCE STANDARD CITY STREET LIGHT DETAIL, SHEET 1, FOR REQUIREMENTS. STREET LIGHTS ARE OWNED BY THE CITY OF SAN BERNARDINO.	8
35	PROVIDE PULLBOX PER CITY OF SAN BERNARDINO REQUIREMENTS. REFERENCE PULLBOX STANDARD #SL-2, SHEET 2.	8
36	PROVIDE 2#8 AND 1#8 GRD. – 1 1/2"C. CONTINUE GROUND WIRE THROUGH ENTIRE LENGTH OF CIRCUIT.	130 LINEAR FEET
37	PROVIDE 4#8 AND 1#8 GRD. – 1 1/2"C. CONTINUE GROUND WIRE THROUGH ENTIRE LENGTH OF CIRCUIT.	1130 LINEAR FEET
38	S.C.E POINT OF SERVICE. COORDINATE REQUIREMENTS WITH: MS. CHRISSY GIROD SOUTHERN CALIFORNIA EDISON 282 TENNESSEE STREET REDLANDS, CA 92373 TEL: 909-307-6779 FAX: 909-307-6792 EMAIL: CHRISTINA.GIROD@SCE.COM	2
39	SEE PLAN NOTE #38 SCE TO INSTALL SECONDARY HANDHOLE.	2
40	EXISTING UTILITY POLE WITH EXISTING STREET LIGHT. STREET LIGHT TO BE DISCONNECTED AND REMOVED BY OTHERS.	3

STREET LIGHTING ELECTRICAL PLAN

SCALE : 1"=30'-0"

E0701319

Underground Service Alert
Call: TOLL FREE
1-800
227-2600
TWO WORKING DAYS BEFORE YOU DIG

RECOMMENDED FOR APPROVAL BY PLAN CHECKER
PLAN CHECK FIRM :
PLAN CHECKER NAME:
PLAN CHECKER SIGNATURE:
PLAN CHECKER RCE NO.:
EXP. DATE:

REGISTERED PROFESSIONAL ENGINEER STEPHEN R. BOUTICE No. E 10372 Exp. 09-30-10 ELECTRICAL STATE OF CALIFORNIA

FBA ENGINEERING
Consulting Engineers
3420 Irvine Avenue
Newport Beach, California 92660-3189
T: 949 852 9995 F: 949 852 1657
FBAengr.com
FBA # 270.032.10

MARK	REVISIONS	BY	APPR.	DATE

BENCH MARK:
CITY OF SAN BERNARDINO BM# G1-41. ELEVATION 1158.763 FT. BRASS DISK CSB G1-41. 41.25 FT. EAST & 30.0 FT SOUTH OF THE CENTERLINE P.I. OF MT. VERNON & 14TH ST. ;9.75 FT. SOUTH OF THE SOUTH CURB LINE OF 14TH ST. ; 9.25 FT. EAST OF THE EAST CURB LINE OF MT.VERNON AVE. ' 2.0 FT EAST OF THE NORTH/SOUTH SIDEWALK ABOUT 0.2 FEET LOWER THEN THE PAVEMENT.

APPROVED Nov. 23, 2010
CITY ENGINEER ROBERT G. EISENBEISZ
REGISTERED CIVIL ENGINEER NO. 59931 EXP. 6/30/12
DRAWN BY: FBA
CHECKED BY: R.R.
RECOMMENDED BY:

CITY OF SAN BERNARDINO
DEVELOPMENT SERVICES–PUBLIC WORKS/ENGINEERING

STREET LIGHTING ELECTRICAL PLAN
ROOSEVELT II ELEMENTARY SCHOOL
1261 W. 16TH STREET

FOR CITY USE ONLY: FILE NO. W.O. NO.

DRAWING NO. 12343
SHEET 9 OF 10 SHEETS

RE-BID #F09-02 ROOSEVELT II (HENRY) E.S. NEW CONSTRUCTION BID ISSUANCE SET 12/09/11