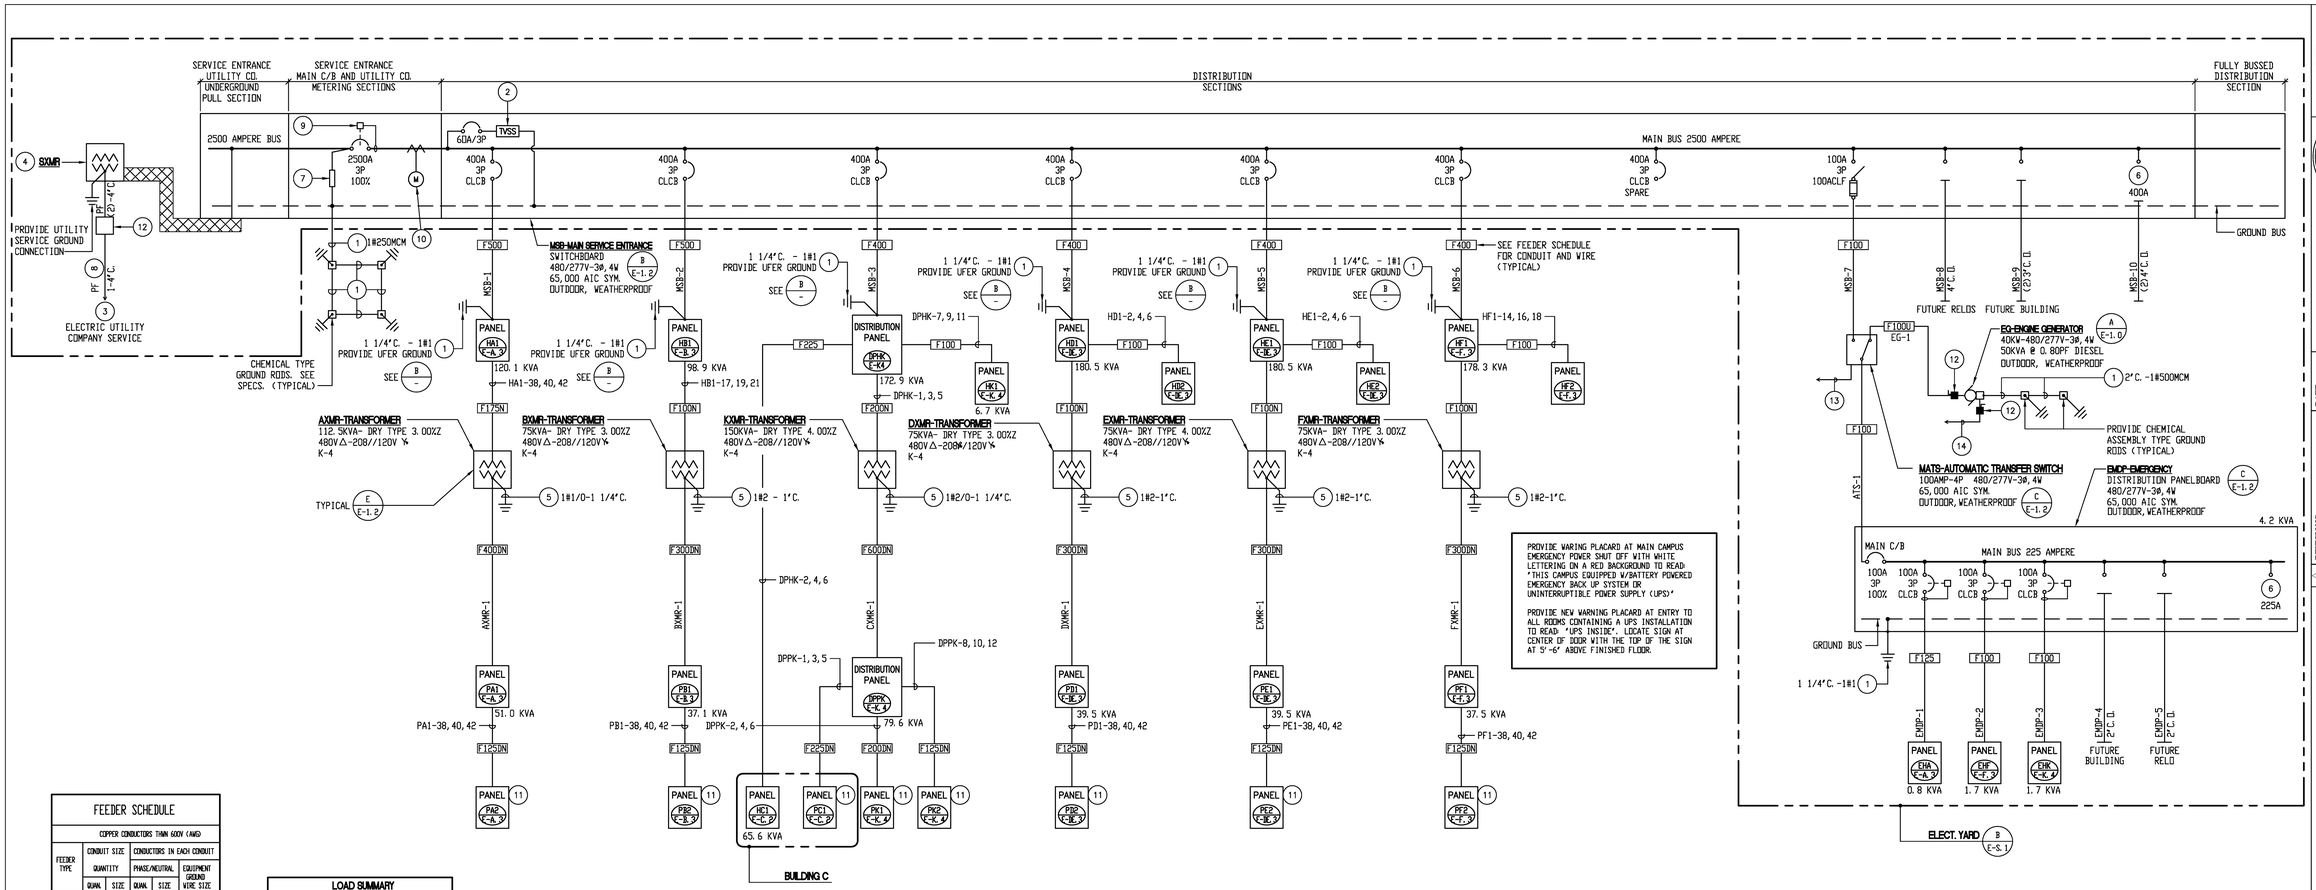

PROVIDE WARING PLACARD AT MAIN CAMPUS EMERGENCY POWER SHUT OFF WITH WHITE LETTERING ON A RED BACKGROUND TO READ "THIS CAMPUS EQUIPPED W/BATTERY POWERED EMERGENCY BACK UP SYSTEM OR UNINTERRUPTIBLE POWER SUPPLY (UPS)"

PROVIDE NEW WARNING PLACARD AT ENTRY TO ALL ROOMS CONTAINING A UPS INSTALLATION TO READ "UPS INSIDE". LOCATE SIGN AT CENTER OF DOOR WITH THE TOP OF THE SIGN AT 5'-6" ABOVE FINISHED FLOOR.

FEEDER SCHEDULE

FEEDER TYPE	CONDUIT SIZE QUANTITY QUAN.	CONDUIT SIZE QUANTITY SIZE	CONDUCTORS IN EACH CONDUIT PHASE/NEUTRAL QUAN.	CONDUCTORS IN EACH CONDUIT PHASE/NEUTRAL SIZE	EQUIPMENT GROUND WIRE SIZE
	COPPER CONDUCTORS THAN 600V (AWG)				
F20	1	3/4"	4	12	12
F30	1	3/4"	4	10	10
F40	1	1"	4	8	10
F50	1	1 1/4"	4	6	10
F60	1	1 1/2"	4	4	10
F70	1	1 1/2"	4	4	8
F80	1	2"	4	2	8
F90	1	2"	4	2	8
F100	1	2"	4	1	8
F110	1	2"	4	1	6
F125	1	2"	4	1/0	6
F150	1	2"	4	1/0	6
F175	1	2"	4	2/0	6
F200	1	2 1/2"	4	3/0	6
F225	1	3"	4	4/0	4
F250	1	3"	4	250MCM	4
F275	1	4"	4	350MCM	4
F300	1	4"	4	350MCM	4
F350	1	4"	4	500MCM	2
F400	2	2 1/2"	4	3/0	2
F500	2	3"	4	250MCM	2
F600	2	4"	4	350MCM	1
F700	2	4"	4	500MCM	1/0
F800	3	4"	4	350MCM	1/0
F900	3	4"	4	350MCM	2/0
F1000	3	4"	4	500MCM	2/0
F1200	4	4"	4	350MCM	3/0
F1600	5	4"	4	500MCM	4/0
F2000	6	4"	4	500MCM	250MCM
F2500	7	4"	4	500MCM	350MCM
F3000	8	4"	4	500MCM	500MCM
F4000	11	4"	4	500MCM	500MCM
F20/N	1	3/4"	3	12	12
F30/N	1	3/4"	3	10	10
F40/N	1	1"	3	8	10
F50/N	1	1"	3	6	10
F60/N	1	1 1/4"	3	4	10
F70/N	1	1 1/4"	3	4	8
F80/N	1	1 1/4"	3	2	8
F90/N	1	1 1/4"	3	2	8
F100/N	1	1 1/2"	3	1	8
F110/N	1	1 1/2"	3	1	6
F125/N	1	2"	3	1/0	6
F150/N	1	2"	3	1/0	6
F175/N	1	2"	3	2/0	6
F200/N	1	2"	3	3/0	6
F225/N	1	2 1/2"	3	4/0	4
F250/N	1	2 1/2"	3	250MCM	4
F275/N	1	3"	3	250MCM	4
F300/N	1	3"	3	350MCM	4
F350/N	1	4"	3	500MCM	2
F400/N	2	2"	3	3/0	2
F500/N	2	2 1/2"	3	250MCM	2
F600/N	2	3"	3	350MCM	1
F700/N	2	4"	3	500MCM	1/0
F800/N	3	3"	3	350MCM	1/0
F350/U	-	-	-	-	-
F400/U	2	3"	4	4/0	2
F500/U	2	4"	4	350MCM	1/0
F600/U	2	4"	4	500MCM	2/0
F700/U	2	4"	4	500MCM	2/0
F800/U	3	4"	4	350MCM	2/0
F900/U	3	4"	4	500MCM	4/0
F1000/U	3	4"	4	500MCM	4/0
F1200/U	4	4"	4	500MCM	250MCM
F1600/U	6	4"	4	500MCM	250MCM
F2000/U	8	4"	4	500MCM	350MCM
F2500/U	9	4"	4	500MCM	500MCM
F3000/U	11	4"	4	500MCM	500MCM
F4000/U	15	4"	4	500MCM	500MCM
F350/NU	-	-	-	-	-
F400/NU	2	3"	3	4/0	2
F500/NU	2	4"	3	350MCM	1/0
F600/NU	2	4"	3	500MCM	1/0
F700/NU	2	4"	3	500MCM	1/0
F800/NU	3	4"	3	350MCM	2/0
F100/UN	1	2"	5	1	8
F125/UN	1	2 1/2"	5	1/0	6
F150/UN	1	2 1/2"	5	1/0	4
F225/UN	1	3"	5	4/0	4
F300/UN	1	4"	5	350MCM	2
F400/UN	2	3"	5	3/0	2
F600/UN	2	4"	5	350MCM	1
F800/UN	3	3"	5	350MCM	1/0
F1200/UN	4	4"	5	350MCM	3/0
F1600/UN	5	3"	5	500MCM	4/0

LOAD SUMMARY
(DEMAND LOAD)

MSB-1	=	120.1 KVA
MSB-2	=	98.9 KVA
MSB-3	=	172.9 KVA
MSB-4	=	180.5 KVA
MSB-5	=	180.5 KVA
MSB-6	=	178.3 KVA
MSB-7	=	4.2 KVA
MSB-8 (FUT)	=	(222.0 KVA)
MSB-9 (FUT)	=	(167.9 KVA)
TOTAL LOAD	=	1325.3 KVA

OR 1594.8 AMPS @ 277/480V, 3ø, 4W.

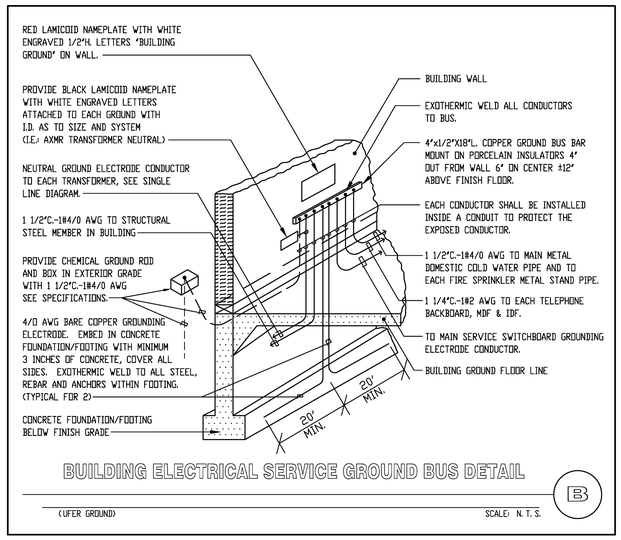

BUILDING ELECTRICAL SERVICE GROUND BUS DETAIL (B)

(UFER GROUND) SCALE: N.T.S.

SINGLE LINE DIAGRAM (A)

SCALE: N.T.S.

SINGLE LINE DIAGRAM PLAN NOTES:

1. GROUNDING ELECTRODE CONDUCTOR, CONNECT FROM EQUIPMENT GROUND BUS TO BUILDING ELECTRICAL SERVICE GROUND BUS.
2. TRANSIENT VOLTAGE SURGE SUPPRESSOR. INSTALL INSIDE RESPECTIVE EQUIPMENT.
3. TERMINATE AS DIRECTED BY ELECTRIC SERVICE UTILITY COMPANY.
4. ELECTRIC UTILITY COMPANY SERVICE TRANSFORMER PAD, SERVICE CABLE BOX, AND GROUNDING. PROVIDE IN ACCORDANCE WITH UTILITY COMPANY REQUIREMENTS. TRANSFORMER "SXMR" SHALL BE 10' x 12' SLAB BOX.
5. TRANSFORMER NEUTRAL GROUNDING ELECTRODE CONDUCTOR, CONNECT TO BUILDING STRUCTURAL STEEL AND METAL COLD WATER PIPE LOCATED NEAR THE TRANSFORMER AND CONNECT TO BUILDING ELECTRICAL SERVICE GROUND BUS.
6. PROVIDE SPACE FOR TWO(2) FUTURE FEEDER PROTECTION DEVICES, TO MATCH OTHER FEEDER PROTECTION DEVICES LOCATED IN THE PERSPECTIVE EQUIPMENT. AMPERE CAPACITY OF EACH SPACE AS INDICATED.
7. NEUTRAL TO GROUND REMOVABLE BUS LINK, TYPICAL FOR EACH BUILDING SERVICE ENTRANCE. ONLY ONE LOCATION SHOWN FOR DRAWING CLARITY.
8. PROVIDE UNDERGROUND SERVICE CONDUIT & CONDUCTORS AS REQUIRED BY ELECTRICAL SERVICE UTILITY COMPANY.
9. GROUND FAULT RELAY, GROUND FAULT SENSOR AND MONITOR PANEL TYPICAL.
10. METERING PROVISION SHALL COMPLY WITH ELECTRIC SERVICE UTILITY COMPANY REQUIREMENTS.
11. PROVIDE NEUTRAL BUS SIZED AT 200 PERCENT OF PHASE BUS RATING.
12. PROVIDE CLASSIFIED HAZARDOUS "EXPLOSION PROOF" CONDUIT SEALS ON EACH CONDUIT.
13. PROVIDE CONDUIT AND WIRE CONNECTIONS FOR ATS CONTROLS, AND INTERLOCKS: 1"C. - 6#14 TO ENGINE GENERATOR ANNUNCIATOR PANEL.
14. PROVIDE CONDUIT & WIRE CONNECTIONS FOR ENGINE GENERATOR CONTROLS, AUXILIARY AND CONTROL POWER:
    a. 1"C.-5#10 TO RESPECTIVE AUTOMATIC TRANSFER SWITCH FOR ENGINE "STOP/START" CONTROL AND AUTOMATIC ENGINE EXERCISER CONTROL.
    b. 1 1/2"C.-16#14 TO ENGINE GENERATOR ANNUNCIATOR PANEL.
    c. 1 1/2"C.-4#2 & 1#6 GROUND FOR ENGINE GENERATOR CONTROL POWER, ENGINE BATTERY CHARGER AND ENGINE BLOCK HEATER POWER. CONNECT TO PANEL ELD.
    d. 1"C-3#10 FOR ENGINE GENERATOR DUPLEX CONVENIENCE 120 VOLT, 60HZ MAINTENANCE OUTLETS LOCATED AT ENGINE GENERATOR. CONNECT TO PANEL ELD.
15. PROVIDE 4" CONDUIT FROM SWITCHBOARD TO THE PULLBOX OUTSIDE THE ELECTRICAL YARD FOR EACH SPARE BREAKER
16. PROVIDE CABLE TRENCH WITH DIAMOND PLATE COVER IN ACCORDANCE WITH SERVING POWER CO. REQUIREMENTS.

FBA Engineering
Consulting Electrical Engineers
Mailing: P.O. Box 1000, Redlands, CA 92373
Shipping: Suite 100, 1500 Orange Way, Redlands, CA 92374
Phone: 909-798-9100 Fax: 909-798-9101
EMAIL: fba@fbaengineering.net
FBA # 270.092

DATE	REVISIONS
-	-
-	-
-	-
-	-
-	-
-	-

P S W C GROUP
ARCHITECTS / PLANNERS
1887 BUSINESS CENTER DR., SUITE 3, SAN BERNARDINO, CA. 92408
909/890-2844 FAX. 909/890-2844

ROOSEVELT II
ELEMENTARY SCHOOL
SAN BERNARDINO CITY UNIFIED SCHOOL DISTRICT
1281 W. 16TH STREET, SAN BERNARDINO, CA.

SINGLE LINE DIAGRAM, NOTES AND DETAILS

JOB NO. P5820
DRAWN BY FBA
DATE 12/8/2011

E-1.1

RE-BID #F09-02 ROOSEVELT II (HENRY) E.S. NEW CONSTRUCTION BID ISSUANCE SET 12/09/11