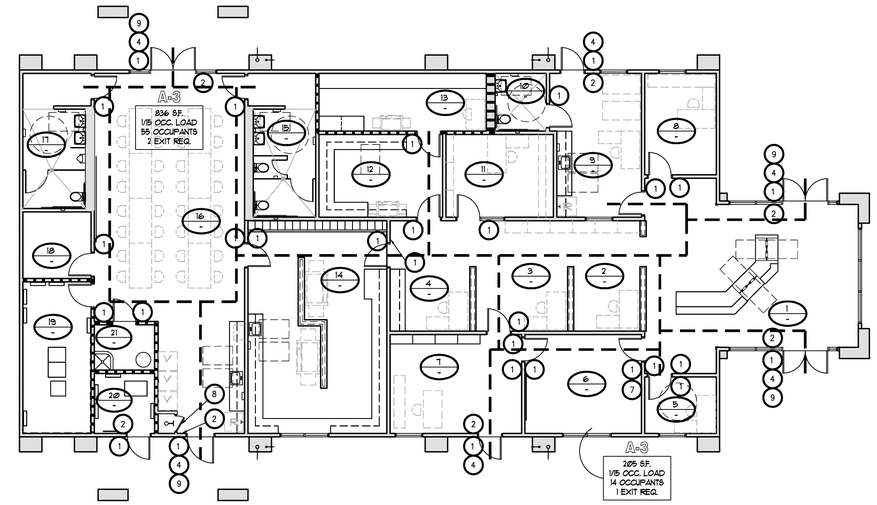

EXITING PLAN

SCALE: 1/8"=1'-0"

N W E S

ASSISTED LISTENING DEVICES REQUIRED:
4 PERCENT REQUIRED, NO LESS THAN TWO
PROVIDED - CBC 1104 B.2(1)

ROOM 6: OCCUPANCY LOAD = 14 PERSONS
NUMBER OF DEVICES = 2 (MIN. REQ'D.)

SIGNAGE

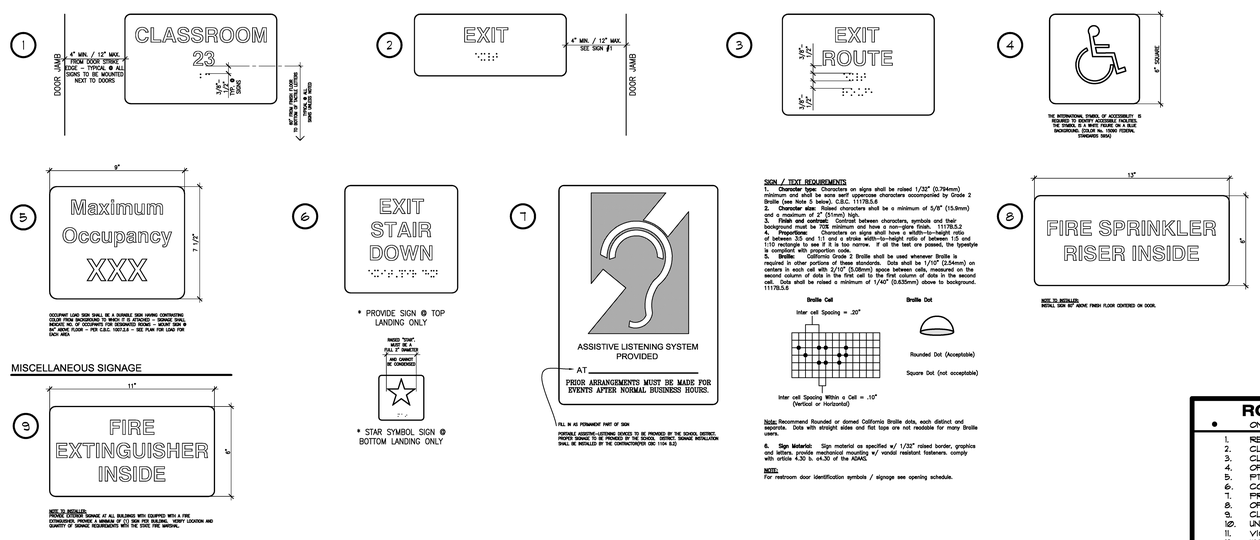

SIGN / TEXT REQUIREMENTS

1. **Character type:** Characters on signs shall be raised 1/32" (0.794mm) minimum and shall be sans serif uppercase characters accompanied by Grade 2 Braille (see Note 5 below). C.B.C. 11178.5.6
2. **Character ht:** Uppercase characters shall be a minimum of 5/8" (15.9mm) and shall be no more than 2" (50mm). 11178.5.1
3. **Finish and contrast:** Contrast between characters, symbols and their background must be 70% minimum and have a non-glare finish. 11178.5.2
4. **Proportions:** Characters on signs shall have a width-to-height ratio of between 3:5 and 1:1 and a stroke width-to-height ratio of between 1:5 and 1:10 rectangle to see if it is too narrow. If all the text are passed, the typestyle is acceptable. 11178.5.3 and 11178.5.4
5. **Braille:** California Grade 2 Braille shall be used whenever Braille is required in other portions of these standards. Dots shall be 1/10" (2.54mm) on centers in each cell with 2/10" (5.08mm) space between cells, measured on the second column of dots in the first cell to the first column of dots in the second cell. Dots shall be raised a minimum of 1/40" (0.635mm) above to background. 11178.5.5

Note: Recommend Rounded or domed California Braille dots, each distinct and separate. Dots with straight sides and flat tops are not readable for many Braille users.

6. **Sign Material:** Sign material as specified w/ 1/32" raised border, graphics and letters, provide mechanical mounting w/ vandal resistant fasteners. comply with article 4.30 & 4.30 of the ADAAG.

NOTE:
For restroom door identification symbols / signage see opening schedule.

MISCELLANEOUS SIGNAGE

ROOM TITLES

- ONE-HOUR SEPERATION

1. RECEPTION
2. CLERKS
3. CLERKS
4. OFFICE MANAGER
5. PTA OFFICE
6. CONFERENCE
7. PRINCIPAL
8. OFFICE
9. CLINIC
10. UNISEX TOILET
11. VICE PRINCIPAL
12. WORKROOM
- 13. OFFICE / VAULT
14. WORKROOM
15. WOMENS TOILET
16. LOUNGE
17. MENS TOILET
18. OFFICE
- 19. HEAD END/ DATA/ MDF
- 20. ELECTRICAL
- 21. CUSTODIAN

KEY PLAN

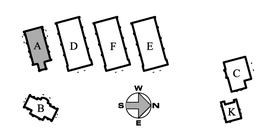

LICENSED ARCHITECT
JAMES M. SHIVANDI
C19096
RENEWAL 05/29/
STATE OF CALIFORNIA

REVISIONS	DATE
1	

P S W C GROUP
ARCHITECTS / PLANNERS
1867 BUSINESS CENTER DR., SUITE 3, SAN BERNARDINO, CA. 92408
909/890-2233 FAX. 909/890-2844

ROOSEVELT II
ELEMENTARY SCHOOL
SAN BERNARDINO CITY UNIFIED SCHOOL DISTRICT
1201 W. 16TH STREET, SAN BERNARDINO, CA.

BUILDING "A"
EXITING AND SIGNAGE
PLAN
SCALE: 1/8" = 1'-0"

JOB NO. F9-02
DRAWN BY
DATE 6/7/2011

A-A2.1

RE-BID #F09-02 ROOSEVELT II (HENRY) E.S. NEW CONSTRUCTION BID ISSUANCE SET 12/09/11