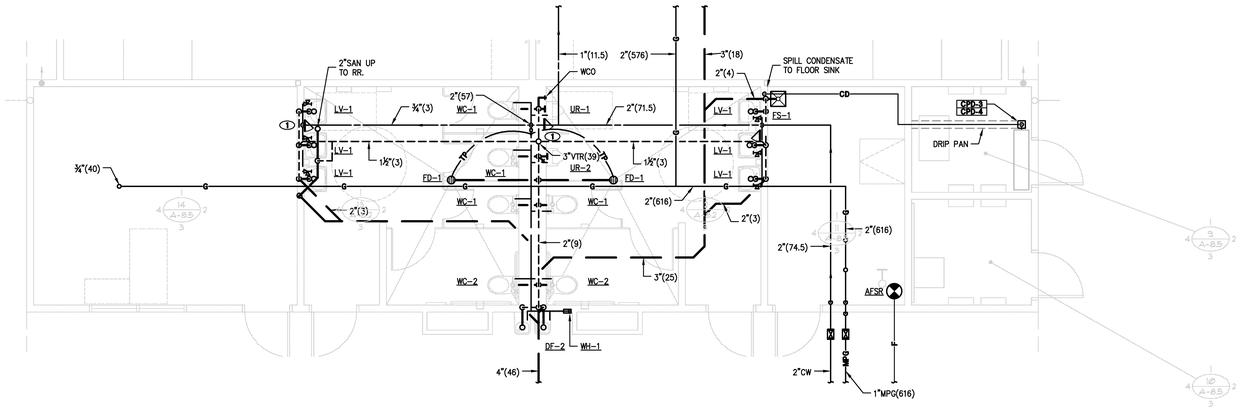

ENLARGED PLUMBING PLAN - BUILDING'S "D" & "E"

SCALE: 1/4"=1'-0" (1)

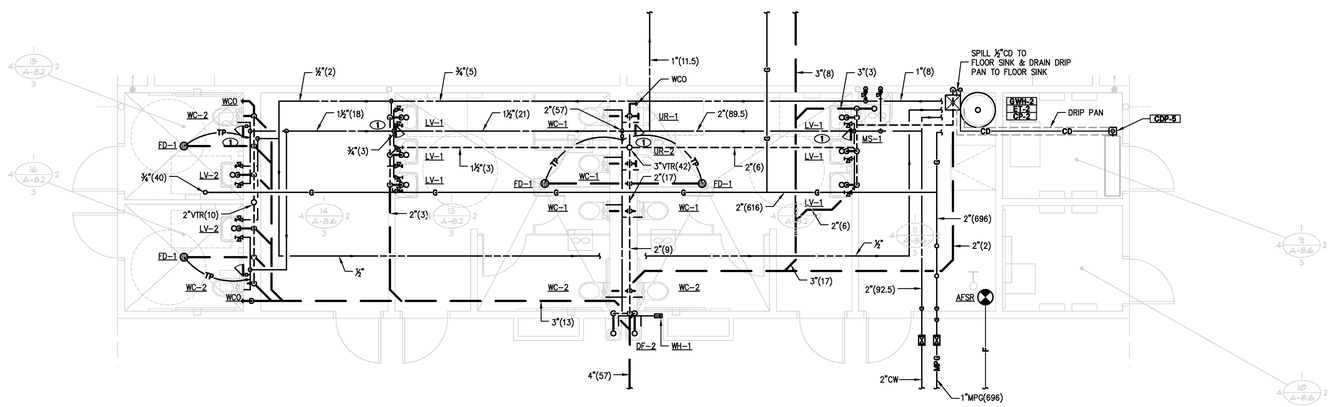

ENLARGED PLUMBING PLAN - BUILDING "F"

SCALE: 1/4"=1'-0" (2)

SHEET NOTES

ROOM TITLES

● ONE-HOUR SEPERATION

1. CLASSROOM
2. CLASSROOM
3. CLASSROOM
4. CLASSROOM
5. CLASSROOM
6. CLASSROOM
7. CLASSROOM
8. CLASSROOM
● 9. IDF / LOW VOLTAGE
● 10. ELECTRICAL
● 11. STORAGE
12. BOYS TOILET
13. GIRLS TOILET
14. RSP

KEY PLAN

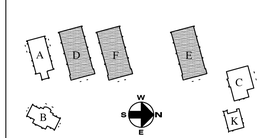

REGISTERED PROFESSIONAL ENGINEER PETER A. KRAUT No. M-31498 Exp. 12-31-12 MECHANICAL STATE OF CALIFORNIA

LICENSED ARCHITECT FRANCIS M. SOLANDER C19098 RENEWAL 06/30/13 STATE OF CALIFORNIA

IDENTIFICATION STAMP DIV. OF THE STATE ARCHITECT OFFICE OF REGULATORY SERVICES
APPL. 04-107199
AC. ____ FS. ____ SS. ____
DATE ____

South Coast Engineering Group, Inc.
3000 N. Hwy. Clubhouse, Suite 307
Newport Beach, California 92663
tel (949) 224-2767 fax (949) 224-2711

REVISIONS	DATE

P S W C GROUP
ARCHITECTS / PLANNERS
1887 BUSINESS CENTER DR., SUITE 3, SAN BERNARDINO, CA. 92408
909/890-2833 FAX. 909/890-2844

ROOSEVELT II
ELEMENTARY SCHOOL
SAN BERNARDINO CITY UNIFIED SCHOOL DISTRICT
1261 W. 16TH STREET, SAN BERNARDINO, CA.

BUILDING'S "D", "E" & "F"
ENLARGED RESTROOM PLANS

SCALE: AS NOTED

JOB NO.	DRAWN BY	DATE
5591.02	LJE	12/09/2011

P-4.3

F:\Project\5591.02\P-4.3.dwg

RE-BID #F09-02 ROOSEVELT II (HENRY) E.S. NEW CONSTRUCTION BID ISSUANCE SET 12/09/11

Drawing Name: P:\Project\5591.02\P-4.3.dwg
Date / Time: Dec 07, 2011 - 11:23am by pcsolla