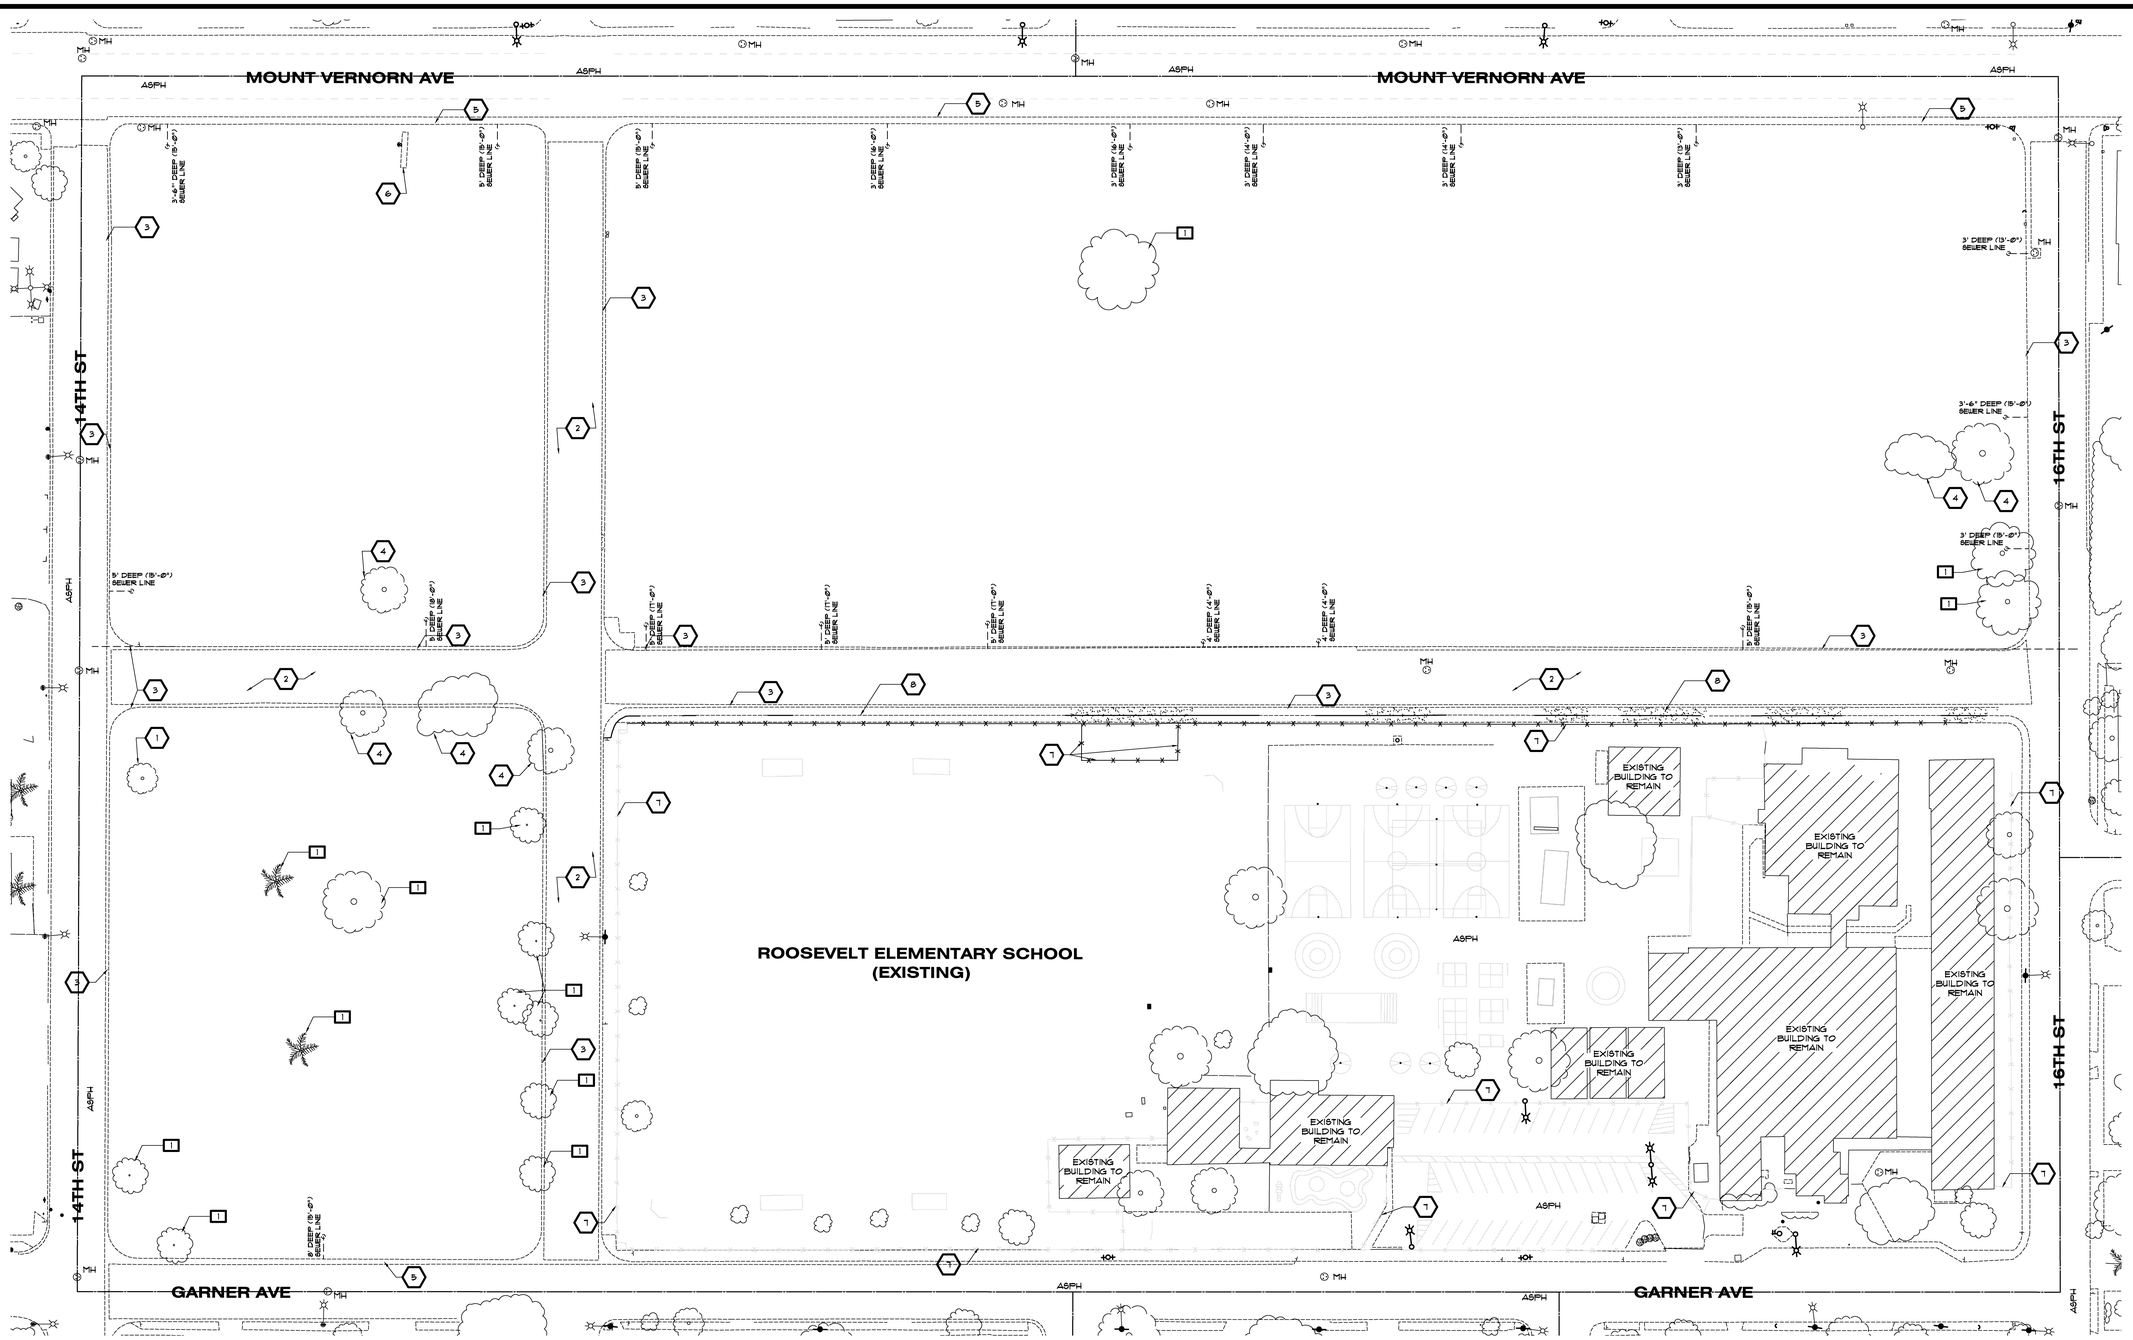

DEMO SITE PLAN

SCALE: 1"=40'-0"

LEGEND

1. EXISTING TREE TO REMAIN.
2. REMOVE ASPHALT (STREET)
3. REMOVE CURBS & GUTTERS
4. REMOVE TREE
5. EXISTING CURB & GUTTERS TO REMAIN
6. REMOVE EXISTING BILLBOARD AND POLE
7. REMOVE EXISTING CHAIN LINK FENCE
8. REMOVE EXISTING SIDEWALK

NOTES

SYMBOLS

- EXISTING AC PAVING TO BE REMOVED
- EXISTING CONCRETE TO BE REMOVED
- EXISTING BILDING TO BE REMOVED
- EXISTING SHED OR CANOPY TO BE REMOVED
- EXISTING BUILDING TO BE REMAIN
- EXISTING CHAINLINK FENCING
- EXISTING WOODEN FENCING
- EXISTING BARB WIRE FENCING
- EXISTING CMU FENCING
- PARKING LIGHT STANDARD
- STREET LIGHT STANDARD
- POWER POLE
- FIRE HYDRANT
- MAN HOLE COVER
- EXISTING TO BE REMOVED
- EXISTING TO REMAIN

STATE OF CALIFORNIA — JAMES M. SIMONIAN — ARCHITECT — C19096 — RENEWAL 02/28/11

VERIFICATION STAMP
DIV. OF THE STATE ARCHITECT
OFFICE OF REGULATORY SERVICES
APPL. 04-107199
AC. ___ FS. ___ SS. ___
DATE ___

REVISIONS	DATE

P S W C GROUP
ARCHITECTS / PLANNERS
1867 BUSINESS CENTER DR., SUITE 3, SAN BERNARDINO, CA. 92408
909/890-2533 FAX: 909/890-2544

ROOSEVELT II
ELEMENTARY SCHOOL
SAN BERNARDINO CITY UNIFIED SCHOOL DISTRICT
1261 W. 16TH STREET, SAN BERNARDINO, CA.

DEMO SITE PLAN

SCALE: 1" = 40'-0"

JOB NO. P520
DRAWN BY
DATE 6/7/2011

A-1.0

RE-BID #F09-02 ROOSEVELT II (HENRY) E.S. NEW CONSTRUCTION BID ISSUANCE SET 12/09/11