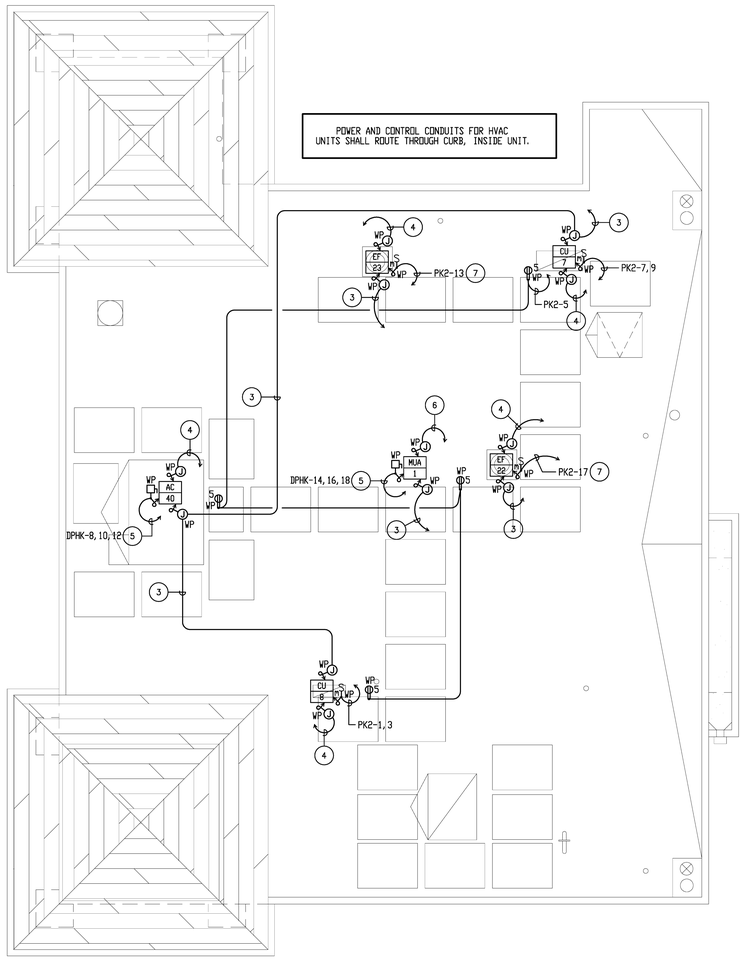

ROOF ELECTRICAL PLAN

SCALE: 1/4" = 1'-0"

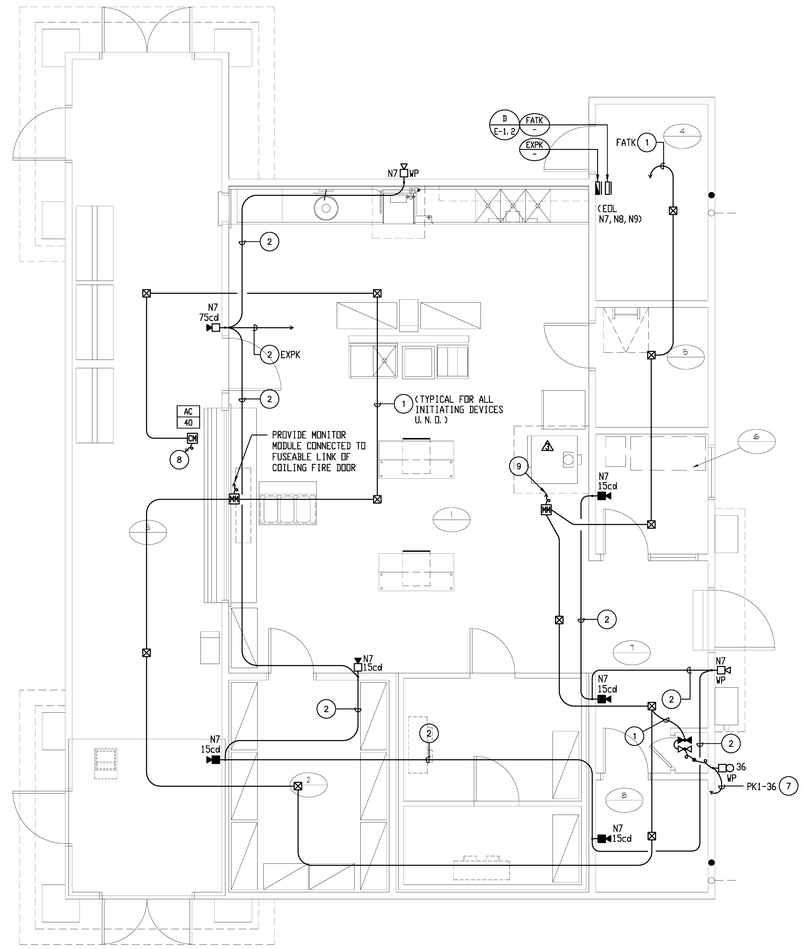

FIRE ALARM PLAN

SCALE: 1/4" = 1'-0"

PLAN NOTES:

1. PROVIDE 2#14 TSP (INITIATING) - 3/4"C.
2. PROVIDE 4#12 (NOTIFICATION) - 3/4"C.
3. PROVIDE 3/4"C.O. TO "EMTC".
4. PROVIDE 3/4"C. WITH INTERLOCKING CONTROL WIRING DOWN TO RESPECTIVE FAN COIL UNIT, MUA-1 OR AC-10.
5. PROVIDE 3#12, 1#12 GRD. - 3/4"C.
6. PROVIDE 3/4"C. WITH CONTROL WIRING TO KITCHEN HOOD, EF-22 & EF-23.
7. PROVIDE 2#12, 1#12 GRD. - 3/4"C.
8. CONNECT TO DUCT-MOUNTED SMOKE DETECTOR IN ACCORDANCE WITH MANUFACTURER'S REQUIREMENTS.
9. CONNECT MONITOR MODULE TO THE ANSUL FIRE SUPPRESSION SYSTEM.

ROOM TITLES

ONE-HOUR SEPARATION

1. KITCHEN
2. DRY STORAGE
3. SERVING LINE
4. ELECTRICAL
5. CUSTODIAN
6. OFFICE
7. ENTRY
8. UNISEX TOILET

KEYPLAN

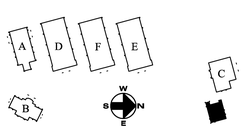

LICENSED ARCHITECT JAMES M. STUDDER C19098 RENEWAL 02/28/ STATE OF CALIFORNIA

REGISTERED PROFESSIONAL ENGINEER STEPHEN R. FAY No. E 10272 Exp. 09-30-12 ELECTRICAL STATE OF CALIFORNIA

FBA Engineering
Consulting Electrical Engineers
3420 Irvine Avenue, Suite 200
Newport Beach, California 92660
TEL: 949 660 9400 FAX: 949 660 9407
EMAIL: fba@fbaengineering.net
FBA # 270.082

REVISIONS	DATE
1	-
2	-
3	-
4	-
5	-
6	-

P S W C GROUP
ARCHITECTS / PLANNERS
1897 BUSINESS CENTER DR., SUITE 3, SAN BERNARDINO, CA. 92408
909/890-2233 FAX. 909/890-2844

ROOSEVELT II
ELEMENTARY SCHOOL
SAN BERNARDINO CITY UNIFIED SCHOOL DISTRICT
1261. W. 16TH STREET, SAN BERNARDINO, CA.

BUILDING K
FIRE ALARM & ROOF
ELECTRICAL PLANS

JOB NO. P5820
DRAWN BY FBA
DATE 12/9/2011

E-K.3

RE-BID #F09-02 ROOSEVELT II (HENRY) E.S. NEW CONSTRUCTION BID ISSUANCE SET 12/09/11