SEE SHEET A-A2
FOR SYMBOLS & LEGEND

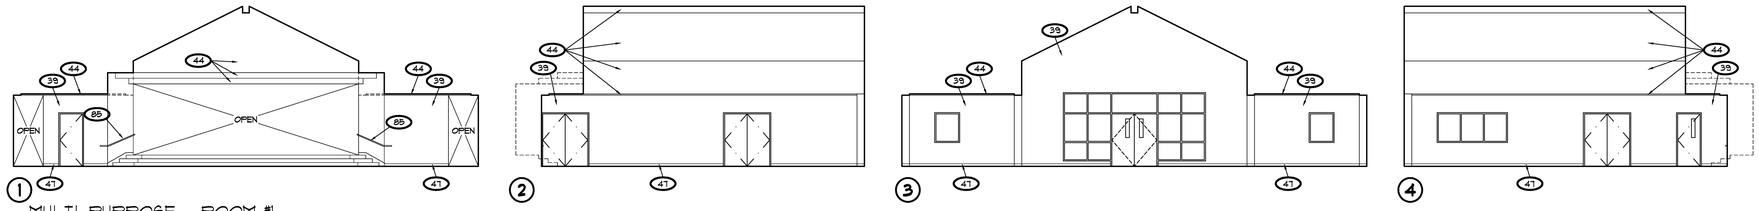

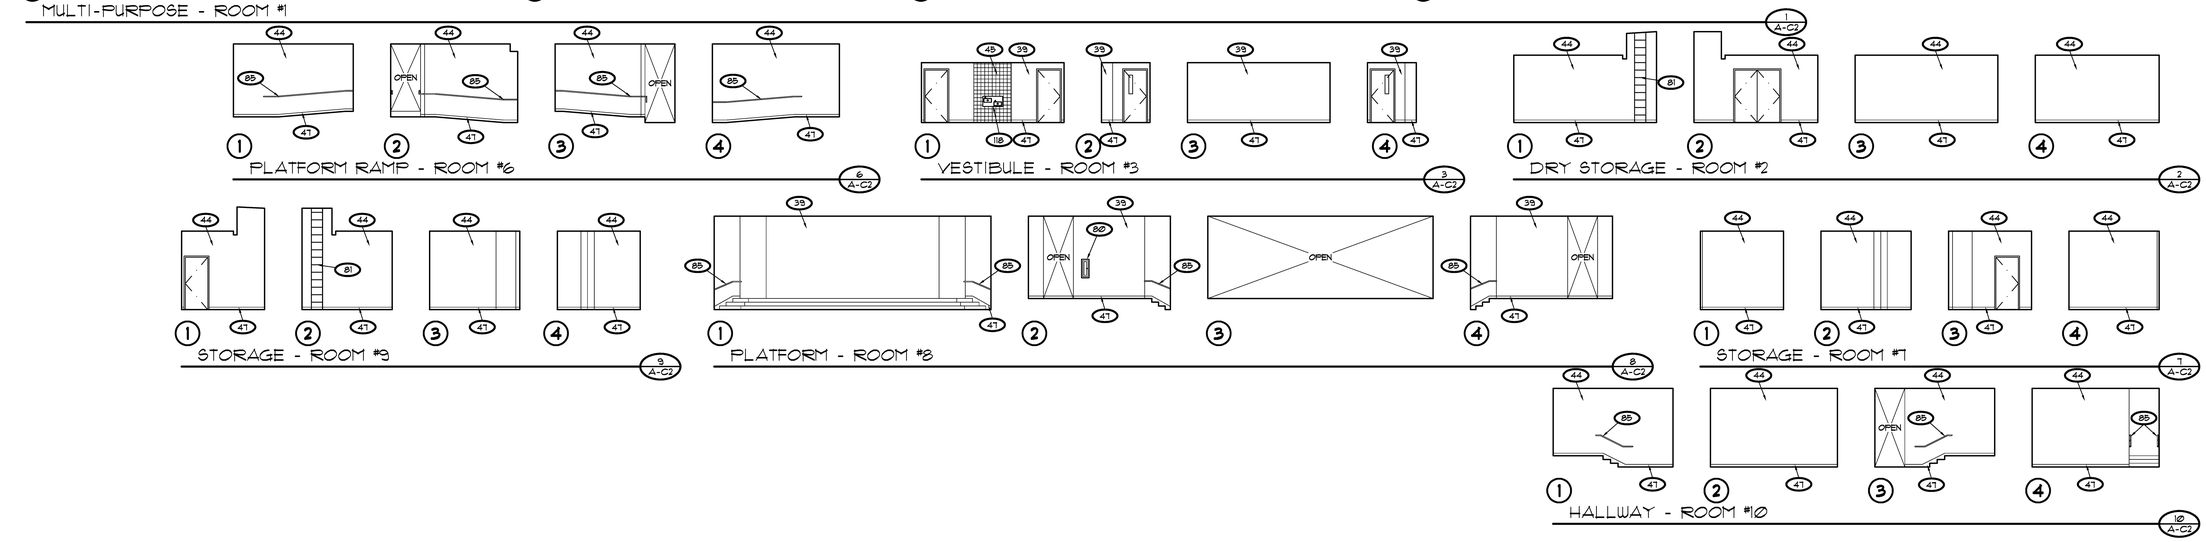

BUILDING "C" INTERIOR ELEVATIONS

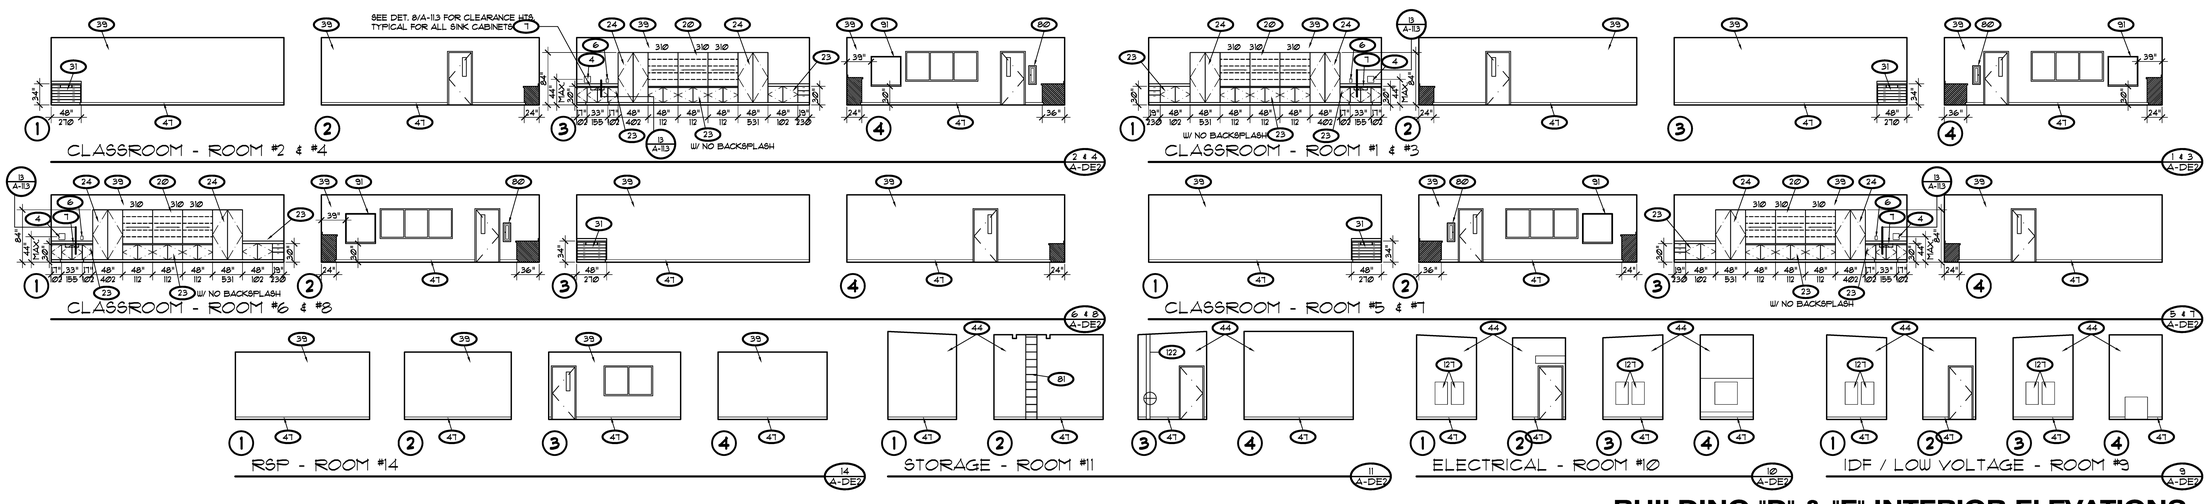

BUILDING "D" & "E" INTERIOR ELEVATIONS

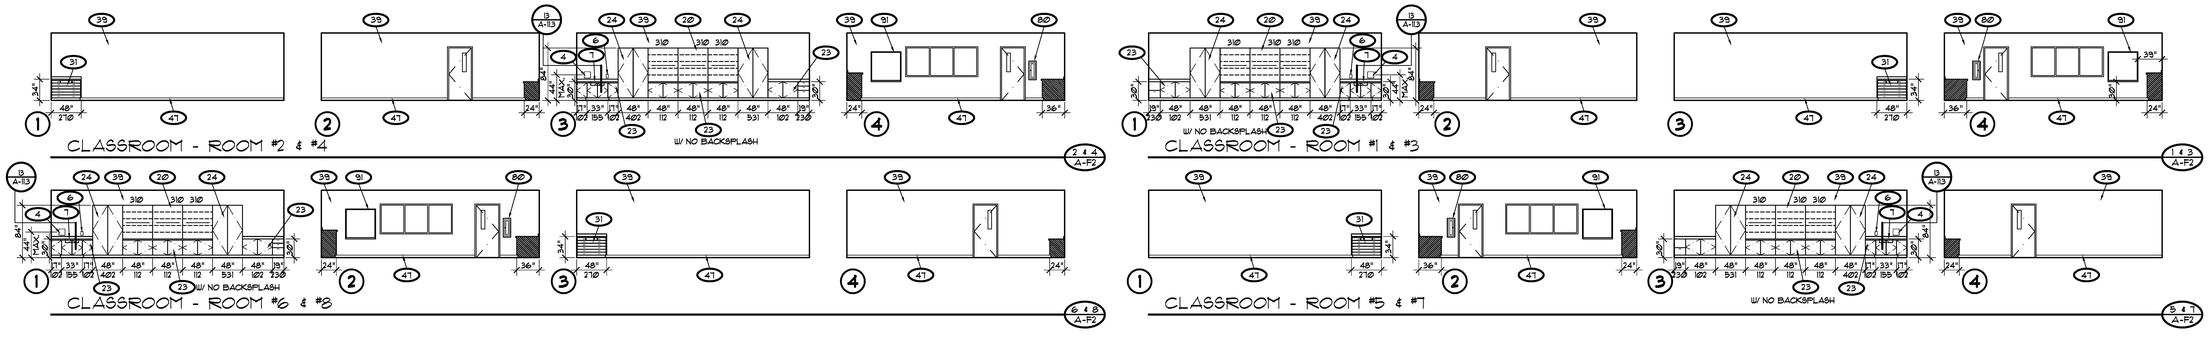

BUILDING "F" INTERIOR ELEVATIONS

LICENSED ARCHITECT JAMES M. SHIMMIN C19096 RENEWAL 02/29/ STATE OF CALIFORNIA

REVISIONS	DATE
1	

P S W C GROUP
ARCHITECTS / PLANNERS
1887 BUSINESS CENTER DR., SUITE 3, SAN BERNARDINO, CA. 92408
909/890-2233 FAX. 909/890-2844

ROOSEVELT II
ELEMENTARY SCHOOL
SAN BERNARDINO CITY UNIFIED SCHOOL DISTRICT
1201 W. 16TH STREET, SAN BERNARDINO, CA.

BUILDING C, D, E & F
INTERIOR ELEVATIONS

SCALE: 1/8" = 1'-0"

JOB NO. P5500
DRAWN BY
DATE 6/7/2011

A-8.5

RE-BID #F09-02 ROOSEVELT II (HENRY) E.S. NEW CONSTRUCTION BID ISSUANCE SET 12/09/11