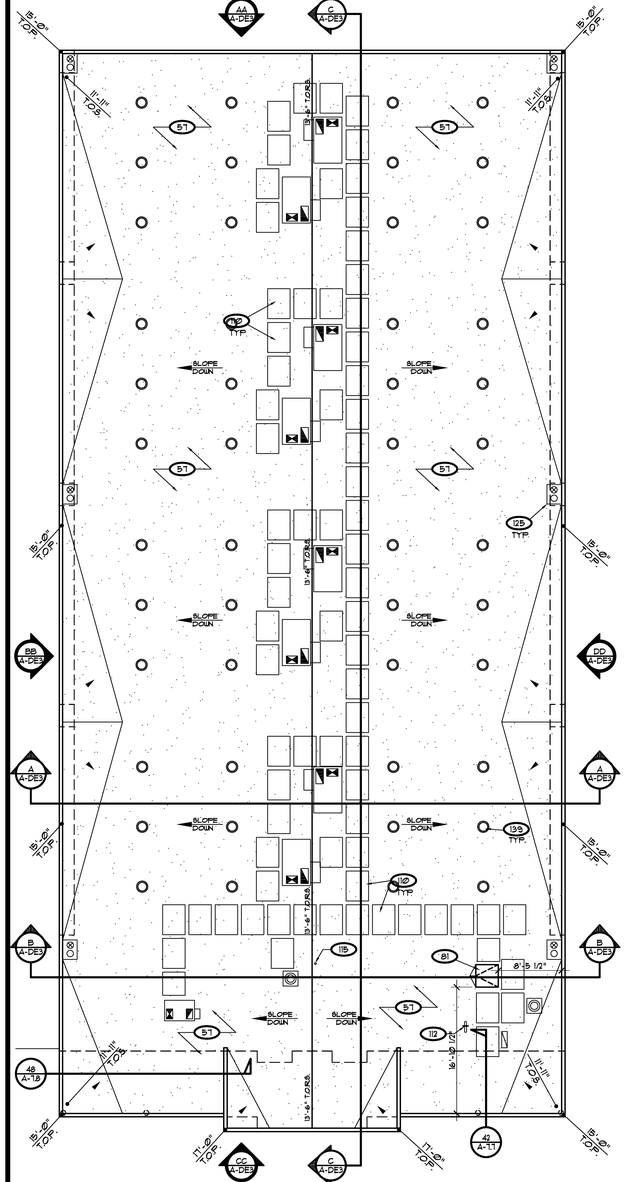

ROOF PLAN

SCALE: 1/8"=1'-0"

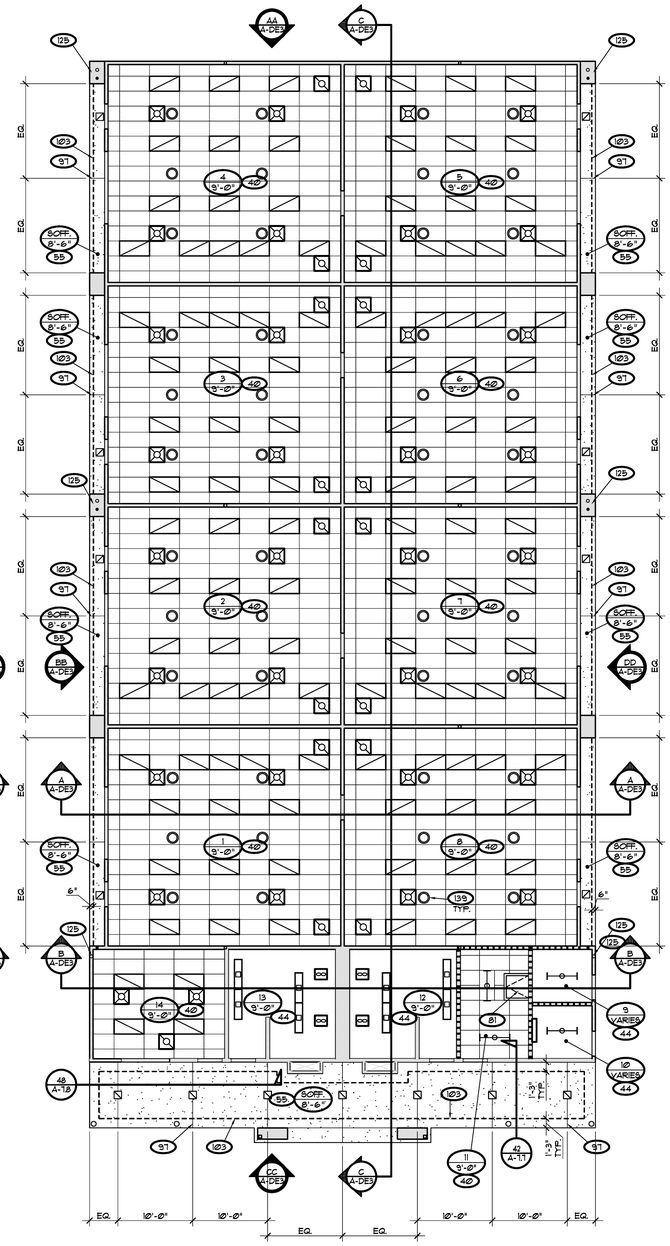

REFLECTED CEILING PLAN

SCALE: 1/8"=1'-0"

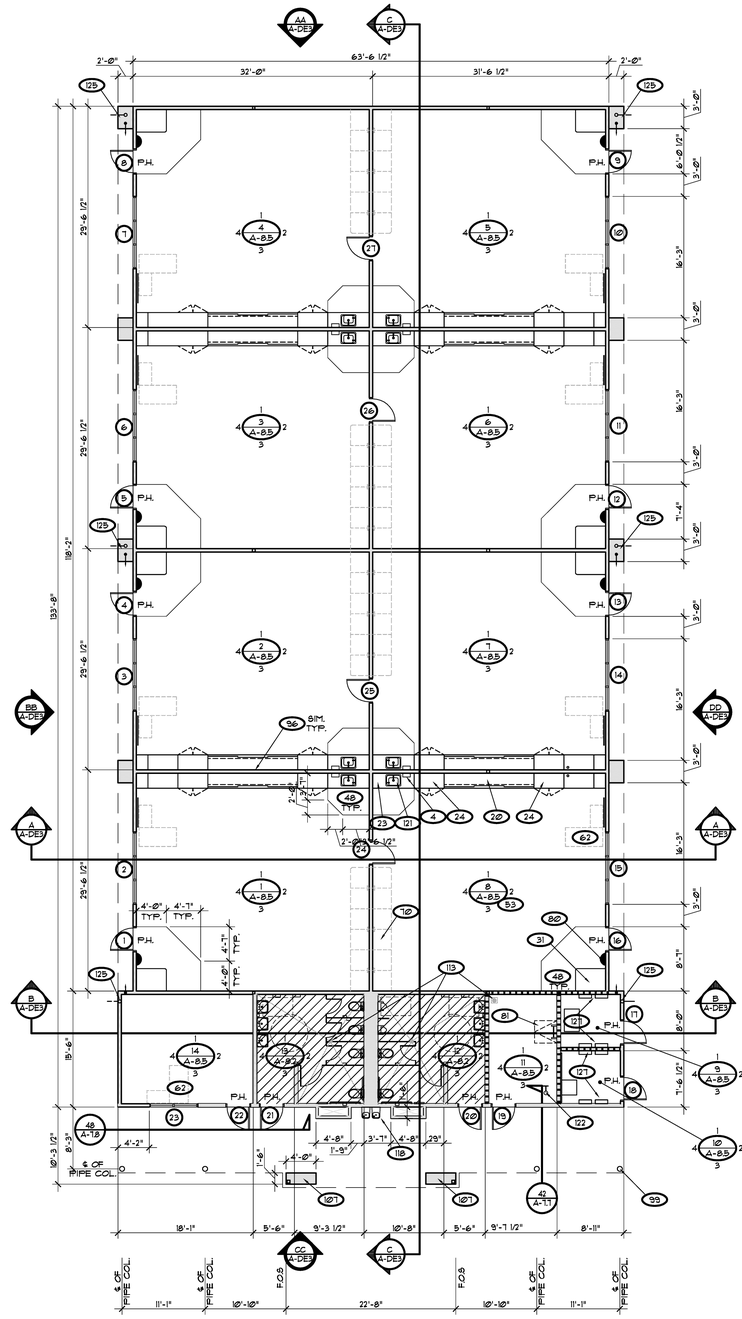

FLOOR PLAN

SCALE: 1/8"=1'-0"

LEGEND

TOILET FIXTURES

1. WATER CLOSET (1A) ACCESSIBLE
2. URINAL (2A) ACCESSIBLE
3. ELECTRIC HAND DRYER @ +40"
4. PAPER TOWEL DISPENSER @ +40"
5. WASTE RECEPTACLE (SEPT.-RECESSED)
6. SOAP DISPENSER @ +40"
7. SINK / LAVATORY SEE A413/A-11.3
8. TOILET PAPER DISP. @ +24" 4 SEAT COVER DISP.
9. ACC. GRAB BAR @ +33" SEE 15/A-11
10. TOILET PARTITION
11. MIRROR
12. TOILET SEAT DISPENSER
13. STAINLESS STEEL SHELF
14. TOILET PAPER DISP. (SEPT.-RECESSED AT ACCESSIBLE STALL - 3" MAX. PROJECTION FROM WALL)
15. FLOOR DRAIN
16. FLOOR SINK
17. -
18. -
19. -

CABINWORK

20. PLASTIC LAMINATE TEACHER WALL SEE 2@21/A-11.2
21. PLASTIC LAMINATE DUAL SWING GATE CLR. 32" WIDE W/ NO LATCH MECHANISM
22. PLASTIC LAMINATE COUNTER W/ 4" BPL.A&H
23. PLASTIC LAMINATE BASE CABINET W/ 4" BPL.A&H
24. PLASTIC LAMINATE TALL STORAGE
25. PLASTIC LAMINATE DOORS & HARDWARE
26. PLASTIC LAMINATE ADJUSTABLE SHELVING
27. PLASTIC LAMINATE OVER-HEAD-CABINETS
28. PLASTIC LAMINATE MAILBOXES W/ BRASS NAME TAGS
29. 2" ROUND GROMMETS @ COMPUTER STATIONS
30. PLASTIC LAMINATE FREE STANDING BASE CABINET
31. PLASTIC LAMINATE 3'x4' PAPER STORAGE
32. RECEPTION DESK SEE ENLARGED PLAN 1/A-11.2
33. MEDIA DESK SEE ENLARGED PLAN 2/A-11.2
34. PLASTIC LAMINATE COMPUTER WORK STATION
35. PLASTIC LAMINATE MOBILE SHELVES 2'x3'x48" W.I.C. #131
36. PLASTIC LAMINATE COMPUTER COUNTER
37. PLASTIC LAMINATE OFF-TRACK UNIT
38. NOT USED
39. PIN BOARD W/ VINYL WALL COVERING
40. 5/8" ACOUSTICAL CEILING
41. HARDBOARD WOOD SIDING

FINISHES

42. PAINTED
43. VINYL WALL COVERING
44. GYPSUM BOARD PAINTED
45. CERAMIC TILE (4B.A) CERAMIC TILE BASE
46. TILE (4B.A) TILE BASE
47. RUBBER BASE
48. VINYL COMP. TILE
49. SHEET VINYL (4B.A) SHEET VINYL BASE
50. CONCRETE PAVING
51. 1 X 4 T&G WOOD
52. ACOUSTIC TILE
53. CARPET
54. 12"x12" PORCELAIN FLOOR TILE
55. EXTERIOR PLASTER PAINTED SEE 15/A-11.3
56. ASPHALT SHINGLE ROOFING
57. BUILT-UP ROOF (CLASS "A")
58. SHEET METAL GUTTER PTD.
59. THRU-WALL GUTTER DRAINAGE SEE 12/A-11.5 & 21/A-11.4
60. FABRIC PANELS

(N.I.C.)

61. COT (N.I.C.)
62. DESK (N.I.C.)
63. FOLDING TABLE (N.I.C.)
64. FILE CABINETS (N.I.C.)
65. COPIER (N.I.C.)
66. REFRIGERATOR (N.I.C.)
67. VENDING MACHINE (N.I.C.)
68. 5 FT. DIA. ROUND TABLE (N.I.C.)
69. -
70. COMPUTER TABLE (N.I.C.)

MISC

71. -
72. 12"x12" GLUE UP ACOUSTICAL TILE
73. NOT USED
74. 24"H x 36"W RATED ACCESS DOOR - ABOVE OR IN CEILING BY J.L. INDUSTRIES - J.L. 1500SH-1 (OR APPROVED EQUAL)
75. SCREEN WALL GATE 3'-6" W. X 5' H. - SEE 13/A-11.5
76. 1/4" RD. GUARDRAIL @ +42" SEE 2/A-13
77. ROLL DOWN COUNTER DOOR
78. ROOF LINE
79. 2x 8TUD WALL
80. FIRE EXTINGUISHER 2A/10B:C AND CABINET- (SEMI-RECESSED) SEE 1/A-11
(80A) TYPE 4B-15 RATED FOR KITCHENS & LABS
(80B) FIRE EXTINGUISHER W/ WALL MOUNTED - BRACKET AT 46" A.F.F. - (PROVIDED BY OTHERS)
81. ROOF HATCH & LADDER 13/A1A-11.2
82. ASSISTIVE LISTENING SYSTEM SIGN SEE SIGN 7/A-A2.1
83. +42" LOW WALL SEE 5/A-11.3
84. EXTERIOR HANDRAIL SEE 12/A-13
85. HANDRAIL SEE 15/A-11
86. 2" WARNING STRIP SEE 1/A-11.3
87. PROJECTION SCREEN SEE 6/A-11.6
88. CURTAIN & TRACK
89. PLATFORM DRAPES W/ VALANCE
90. MECHANICAL UNIT
91. MARKER BOARD
92. TACKBOARD
93. 4'x8' PINBOARD
94. W.I. PENCEGATE SEE EXT. ELEV. & SITE PLAN
95. W.I. FIXED FENCE SEE EXT. ELEV.
96. COLUMN PER C/A-1.6
97. EXT. PLASTER EXPANSION JOINT 17B/A-11.4
98. ACCESSIBLE SIGNAGE SEE SPECS.
99. STEEL COLUMN PER STRUC. - ALSO 7.6B/A-11.6
100. DOOR
101. DOOR / WINDOW FRAME
102. OPERABLE WALL
103. 2" CONTINUOUS SOFFIT VENT 11A/A-11.4
104. OCCUPANCY SIGN "OCCUPANCY 462 PERSONS" SEE SPECIFICATIONS FOR FURTHER INFO.
104A. OCCUPANCY SIGN "OCCUPANCY 132 PERSONS"
105. CHALKBOARD
106. 1'-6" x 3'-6" FRAMED COL. PER 14/A-11.5
107. 1'-6" x 4'-6" FRAMED COL. PER 15/A-11.5 TYP.
108. 2'-0" x 4'-6" FRAMED COL. PER 17/A-11.5
109. SCREEN WALL BRACE - SEE 8/C/A-11.5
110. WOOD PLATFORM & STEPS
111. 2'-6" x 3'-0" FRAMED COL. PER 16/A-11.5
112. GAS PRESSURE REGULATOR
113. FLOOR SINK / FLOOR DRAIN REF. PLUMB.

PLUMBING

114. THROTH DRAIN
115. MECHANICAL VENT
116. HVAC DUCT
117. WATER HEATER SEE 1 & 2/P-@.1
118. HI-LOW DRINKING FOUNTAIN @ +36" TO BUBBLER SEE 2/A-11.3
119. MOP SINK & MOP RACK W/ C.T. WAINSCOT SEE 14/A-11.3
120. SINK
121. SINK W/ BUBBLER SEE 13/A-11.3
122. FIRE SPRINKLER RISER
123. REFRIGERATOR (N.I.C.) WITH COLD WATER CONNECTION FOR ICE MAKER
124. COLD WATER STUB @ +18"
125. CONCEALED DOWNSPOUT W/ INSUL. WRAP TO STORM DRAIN & OVERFLOW PER 4/A-11.3
126. SCUPPER DRAIN SEE DETAIL 13/A-11.6

ELECTRICAL

127. ELECTRICAL PANEL SEE ELECTRICAL DRAWINGS
128. TRIGH LIGHTING SEE ELECTRICAL
129. RANGE / OVEN W/ HOOD
130. COMPANGATION CONTROL
131. ELECTRICAL SWITCHGEAR
132. MONITOR
133. FIRE ALARM PANEL
134. TELEPHONE BACKBOARD
135. EXPOSED CONDUIT
136. CLOCK SYSTEM
137. TRACK LIGHTING SYSTEM
138. MOBILE REFRIGERATOR
139. 14" DIA SOLAR TUBES
140. FAN COIL - SEE M-K.2
141. -
142. -
143. -
144. -
145. -
146. -
147. -
148. -
149. -
150. -

GENERAL NOTES

A. PER SPECS. PROVIDE BLINDS AT ALL EXTERIOR AND INTERIOR OFFICE WINDOWS EXCEPT THOSE WINDOWS WITH TACTILE SIGNS ATTACHED.

ROOM TITLES

• ONE-HOUR SEPERATION

1. CLASSROOM
2. CLASSROOM
3. CLASSROOM
4. CLASSROOM
5. CLASSROOM
6. CLASSROOM
7. CLASSROOM
8. CLASSROOM
• 9. IDF / LOW VOLTAGE
• 10. ELECTRICAL
• 11. STORAGE
12. BOYS TOILET
13. GIRLS TOILET
14. RSP

WALL LEGEND

- 2x6 INTERIOR / EXTERIOR WD. STUD WALL - NON RATED
- 2x6 INTERIOR WD. STUD WALL - 1-HOUR RATED SEPARATION SEE: 8/A-11.2
- 2X6 WOOD STUD WALL - 2-HOUR RATED AREA SEPARATION
- MASONRY COLUMN PER STRUCTURAL

1. ALL THROUGH PENETRATIONS @ RATED WALLS PER DETAIL 10/A-11.5
2. FOR STEEL COLUMNS IN RATED WALLS SEE DETAIL 23/A-11.3

KEYPLAN

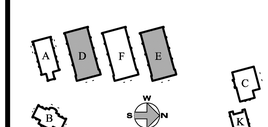

SEE ADDITIONAL SYMBOLS LEGENDS ON SHT. A-A2

LICENSED ARCHITECT JAMES M. SIMMONS C19098 RENEWAL 02/28/13 STATE OF CALIFORNIA

REVISIONS	DATE
1	

P S W C GROUP
ARCHITECTS / PLANNERS
1987 BUSINESS CENTER DR., SUITE 3, SAN BERNARDINO, CA. 92408
909/890-2233 FAX. 909/890-2844

ROOSEVELT II ELEMENTARY SCHOOL
SAN BERNARDINO CITY UNIFIED SCHOOL DISTRICT
1281 W. 16TH STREET, SAN BERNARDINO, CA.

BUILDING "D" & "E"
FLOOR PLAN, REFLECTED CEILING & ROOF PLAN
SCALE 1/8"=1'-0"

JOB NO. P520
DRAWN BY
DATE 6/7/2011

A-DE2

RE-BID #F09-02 ROOSEVELT II (HENRY) E.S. NEW CONSTRUCTION BID ISSUANCE SET 12/09/11