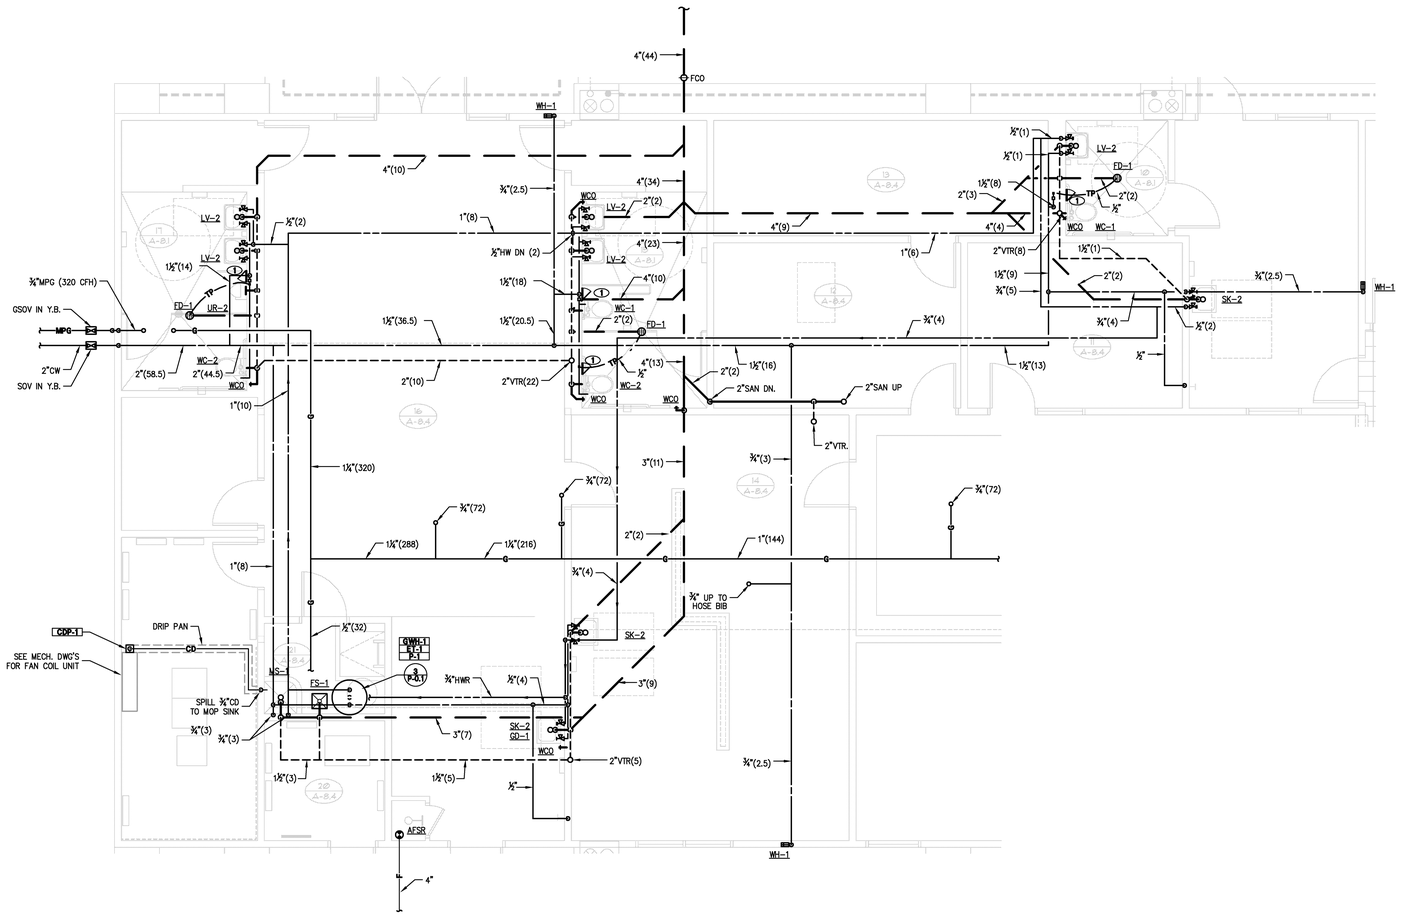

SHEET NOTES

ROOM TITLES

● ONE-HOUR SEPERATION

1. RECEPTION
2. CLERKS
3. CLERKS
4. OFFICE MANAGER
5. PTA OFFICE
6. CONFERENCE
7. PRINCIPAL
8. OFFICE
9. CLINIC
10. UNISEX TOILET
11. VICE PRINCIPAL
12. WORKROOM
● 13. OFFICE / VAULT
14. WORKROOM
15. WOMENS TOILET
16. LOUNGE
17. MENS TOILET
18. OFFICE
● 19. HEAD END/ DATA/ MDF
● 20. ELECTRICAL
● 21. CUSTODIAN

KEY PLAN

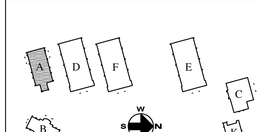

LICENSED ARCHITECT
FRANCO M. SCHIAVONE
C10098
RENEWAL 06/08/13
STATE OF CALIFORNIA

IDENTIFICATION STAMP
DIV. OF THE STATE ARCHITECT
OFFICE OF REGIONAL SERVICES
APPL. 04-107199
AC. ____ FS. ____ SS. ____
DATE ____

South Coast Engineering Group, Inc.
5000 N. Pkwy. Calimesa, Suite 307
Calimesa, California 92320
tel (818) 224-2767 fax (818) 224-2711

REVISIONS	DATE

P S W C GROUP
ARCHITECTS / PLANNERS
1867 BUSINESS CENTER DR., SUITE 3, SAN BERNARDINO, CA. 92408
909/890-2833 FAX. 909/890-2844

ROOSEVELT II
ELEMENTARY SCHOOL
SAN BERNARDINO CITY UNIFIED SCHOOL DISTRICT
1281 W. 16TH STREET, SAN BERNARDINO, CA.

BUILDING "A"
ENLARGED PLUMBING PLAN

SCALE: AS NOTED

JOB NO. SSB1.02
DRAWN BY LE
DATE 12/09/2011

P-4.1

P:\Project\SSB1.02\P-4.1.dwg

RE-BID #F09-02 ROOSEVELT II (HENRY) E.S. NEW CONSTRUCTION BID ISSUANCE SET 12/09/11

REGISTERED PROFESSIONAL ENGINEER
PETER A. KRAUSE
No. M-31498
EXP. 12-31-12
MECHANICAL
STATE OF CALIFORNIA

ENLARGED PLUMBING PLAN - BUILDING "A"

SCALE: 1/4"=1'-0" (1)

Drawing Name: P:\Project\SSB1.02\P-4.1.dwg
Date / Time: Dec 07, 2011 - 11:23am by pcastillo