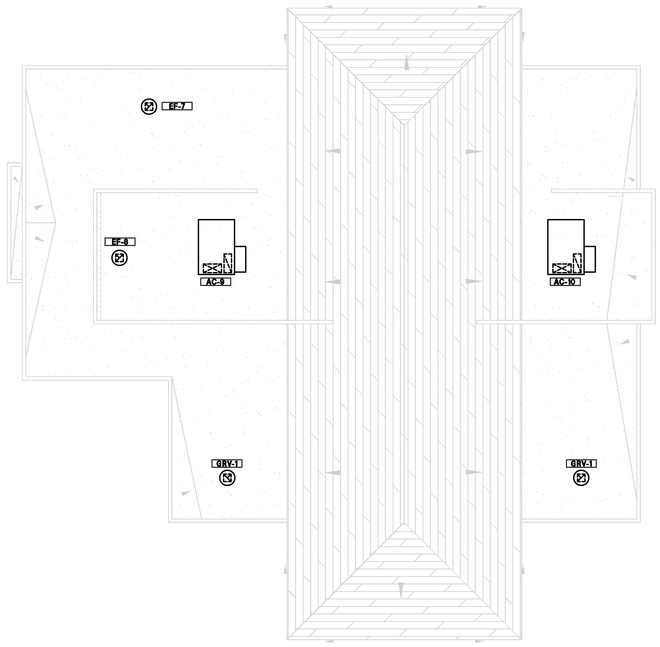

MECHANICAL ROOF PLAN

SCALE: 1/8"=1'-0"

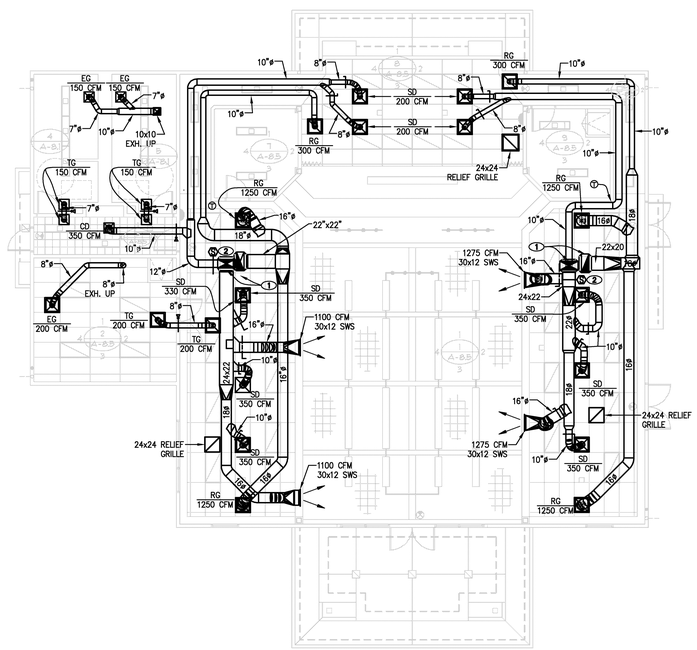

MECHANICAL PLAN

SCALE: 1/8"=1'-0"

SHEET NOTES

1. 29x14 SUPPLY AND 12x36 RETURN DUCTS UP.
2. INSTALL A DUCT SMOKE DETECTOR IN SA DUCT AS INDICATED TO SHUT-DOWN UNIT WHEN SMOKE IS DETECTED.

ROOM TITLES

● ONE-HOUR SEPERATION

1. MULTI-PURPOSE
● 2. TABLE STORAGE
● 3. VESTIBULE
4. MEN'S TOILET
5. WOMEN'S TOILET
6. PLATFORM RAMP
● 7. STORAGE
8. PLATFORM
● 9. STORAGE
10. HALLWAY

KEY PLAN

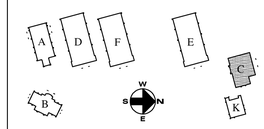

REGISTERED PROFESSIONAL ENGINEER PETER A. KRAMER No. M-31498 Exp. 12-31-12 MECHANICAL STATE OF CALIFORNIA

LICENSED ARCHITECT TADAO M. SUYAMA C19099 RENEWAL 06/08/13 STATE OF CALIFORNIA

IDENTIFICATION STAMP
DIV. OF THE STATE ARCHITECT
OFFICE OF REGULATORY AFFAIRS
APPL. 04-107199
AC.____ FS.____ SS.____
DATE____

South Coast Engineering Group, Inc.
5000 N. Pkwy. Calimesa, Suite 307
Calimesa, California 92320
tel (818) 224-2769 fax (818) 224-2711

REVISIONS	DATE
1	
2	
3	
4	
5	
6	

P S W C GROUP
ARCHITECTS / PLANNERS
1867 BUSINESS CENTER DR., SUITE 3, SAN BERNARDINO, CA. 92408
909/890-2253 FAX. 909/890-2844

ROOSEVELT II
ELEMENTARY SCHOOL
SAN BERNARDINO CITY UNIFIED SCHOOL DISTRICT
1261 W. 16TH STREET, SAN BERNARDINO, CA.

BUILDING "C"
MECHANICAL FLOOR & ROOF PLAN

SCALE: AS NOTED

JOB NO.	DRAWN BY	DATE
5S91.02	WD	12/09/2011

M-C2

P:\Project\5S91.02\JVA-C2.dwg

RE-BID #F09-02 ROOSEVELT II (HENRY) E.S. NEW CONSTRUCTION BID ISSUANCE SET 12/09/11

Drawing Name: P:\Project\5S91.02\JVA-C2.dwg
Date / Time: Dec 07, 2011 11:14am by pcadlbo