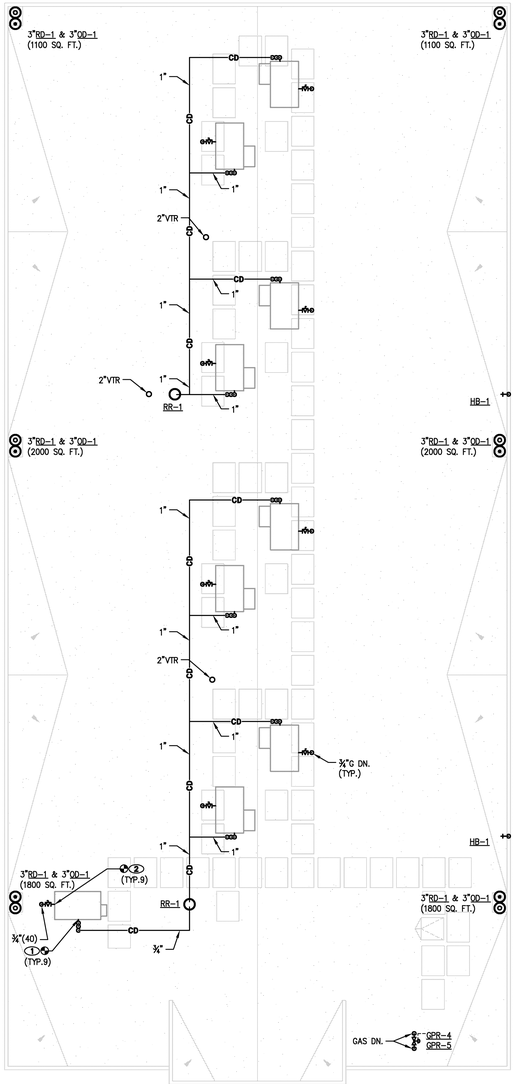

PLUMBING ROOF PLAN

SCALE: 1/8"=1'-0"

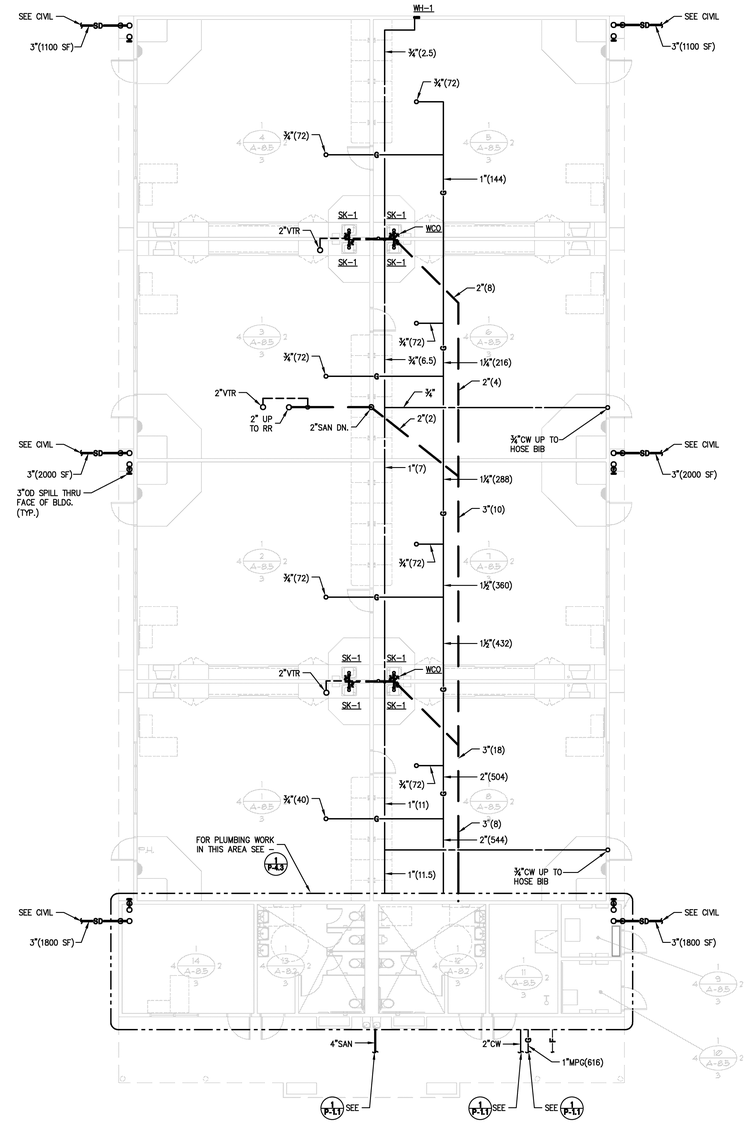

PLUMBING FLOOR PLAN

SCALE: 1/8"=1'-0"

SHEET NOTES

ROOM TITLES

● ONE-HOUR SEPERATION

1. CLASSROOM
2. CLASSROOM
3. CLASSROOM
4. CLASSROOM
5. CLASSROOM
6. CLASSROOM
7. CLASSROOM
8. CLASSROOM
9. UNISEX TOILET
● 10. ELECTRICAL
● 11. STORAGE
12. BOYS TOILET
13. GIRLS TOILET
14. RSP

KEY PLAN

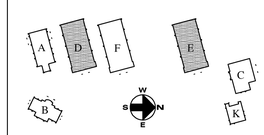

LICENSED ARCHITECT
FRANK M. SCHUMACHER
C19098
RENEWAL
06/30/13
STATE OF CALIFORNIA

IDENTIFICATION STAMP
DIV. OF THE STATE ARCHITECT
OFFICE OF REGIONAL ADVICE
APPL. 04-107199
AC.____ FS.____ SS.____
DATE:

South Coast Engineering Group, Inc.
5000 N. Pkwy. Calabasas, Suite 307
Calabasas, California 91302
tel (818) 224-2767 fax (818) 224-2771

REVISIONS	DATE

P S W C GROUP
ARCHITECTS / PLANNERS
1867 BUSINESS CENTER DR., SUITE 3, SAN BERNARDINO, CA. 92408
909/890-2253 FAX: 909/890-2844

ROOSEVELT II
ELEMENTARY SCHOOL
SAN BERNARDINO CITY UNIFIED SCHOOL DISTRICT
1261 W. 16TH STREET, SAN BERNARDINO, CA.

BUILDING "D" & "E"
PLUMBING FLOOR & ROOF PLANS

SCALE: AS NOTED

REGISTERED PROFESSIONAL ENGINEER
PETER A. KRAUSE
No. M-31498
EXP. 12-31-12
MECHANICAL
STATE OF CALIFORNIA

JOB NO.	DRAWN BY	DATE
5591.02	LE	12/09/2011

P-DE2

P:\Project\5591.02\P-DE2.dwg

RE-BID #F09-02 ROOSEVELT II (HENRY) E.S. NEW CONSTRUCTION BID ISSUANCE SET 12/09/11

Drawing Name: P:\Project\5591.02\P-DE2.dwg
Date / Time: Dec 07, 2011 11:22am by pcsolfio