ELECTRICAL EQUIPMENT SUPPORT SCHEDULE

SEALS AND APPROVALS

EQ NO/ SHEET NO	EQUIPMENT OR SYSTEM DESCRIPTION	MAX WT (LBS)	HGT (IN)	LGTH (IN)	WIDTH (IN)	TYPE OF MOUNT	ANCHORAGE DETAIL	STRUCTURAL CALCULATION REFERENCE
MSFS E-1.1	MAIN SERVICE ENTRY SWITCHBOARD	4800	90"	192"	48"	FLOOR SLAB	D/E-1.2	E-1
EG E-1.1	EMERGENCY GENERATOR	3500	106.77"	75.74"	41"	FLOOR SLAB	A/E-1.0	E-2
EUP E-1.1	EMERGENCY DISTRIBUTION PANEL	100	48"	24"	10"	CMU WALL MOUNTED	C/E-1.2	E-3
ATS E-1.1	AUTOMATIC TRANSFER SWITCH	100	49"	18"	10"	CMU WALL MOUNTED	C/E-1.2	E-3
AXMR E-A.2	TRANSFORMER 112.5 KVA	520	37"	30"	24"	FLOOR SLAB	D/E-1.2	E-1
EHH E-A.2	EMERGENCY PANELBOARD	100	49"	20"	6"	WALL MOUNTED WOOD STUD	D/E-1.2	E-4
PA1 E-A.2	PANELBOARD	100	49"	20"	6"	WALL MOUNTED WOOD STUD	D/E-1.2	E-4
PA2 E-A.2	PANELBOARD	100	49"	20"	6"	WALL MOUNTED WOOD STUD	D/E-1.2	E-4
HK1 E-A.2	PANELBOARD	100	49"	20"	6"	WALL MOUNTED WOOD STUD	D/E-1.2	E-4
ELC E-A.2	LIGHTING CONTROLLER	100	24"	20"	6"	WALL MOUNTED WOOD STUD	D/E-1.2	E-4
FACP & FATA E-A.2	FIRE ALARM CONTROL PANEL AND TERM. CAB.	100 (ea)	24"	20"	6"	WALL MOUNTED WOOD STUD	D/E-1.2	E-4
IDA & IDCP E-A.2	INTRUSION DETECTION CONTROL PANEL AND TERM.CAB.	100 (ea)	24"	20"	6"	WALL MOUNTED WOOD STUD	D/E-1.2	E-4
CSCP E-A.2	CLOCK SYSTEM CONTROL PANEL	100	24"	20"	6"	WALL MOUNTED WOOD STUD	D/E-1.2	E-4
EMTC E-A.2	ENERGY MGMT TERM. CAB.	100	24"	20"	6"	WALL MOUNTED WOOD STUD	D/E-1.2	E-4
CABLE TRAY E-A.2	CABLE TRAY	96FT	6"	156"	12"	CEILING SUSPENDED	A/E-1.7	E-5
EQ. RACK E-A.2	TEL/DATA/TV RACK	120 (ea)	72"	24"	24"	FLOOR SLAB	D/E-1.7	E-6
SSRR E-B.1	SUSPENDED LINEAR FIXTURE	16FT	6"	5816"	6"	CEILING SUSPENDED	D/E-1.7	E-5
BXMR E-B.2	TRANSFORMER 75 KVA	585	37"	30"	20"	FLOOR SLAB	E/E-1.2	E-1
PB1 E-B.2	PANELBOARD	100	48"	20"	6"	WALL MOUNTED WOOD STUD	D/E-1.2	E-4
PB2 E-B.2	PANELBOARD	100	48"	20"	6"	WALL MOUNTED WOOD STUD	D/E-1.2	E-4
HK1 E-B.2	PANELBOARD	100	49"	20"	6"	WALL MOUNTED WOOD STUD	D/E-1.2	E-4
FATA & EXPB E-B.2	FIRE ALARM TERM. CAB. & EXPANDER PANEL	100 (ea)	24"	20"	6"	WALL MOUNTED WOOD STUD	D/E-1.2	E-4
IDB E-B.2	INTRUSION DETECTION AND TERM.CAB.	100	24"	20"	6"	WALL MOUNTED WOOD STUD	D/E-1.2	E-4
EMTB E-B.2	ENERGY MGMT TERM. CAB.	100	24"	20"	6"	WALL MOUNTED WOOD STUD	D/E-1.2	E-4
CABLE TRAY E-B.2	CABLE TRAY	96FT	6"	36"	12"	CEILING SUSPENDED	A/E-1.7	E-5
EQ. RACK E-B.2	TEL/DATA/TV RACK	120	72"	24"	24"	FLOOR SLAB	B/E-1.7	E-6
SSRR E-C.1	SUSPENDED LINEAR FIXTURE	16FT	6"	444"	6"	CEILING SUSPENDED	D/E-1.7	E-5
120/384 E-C.1	SUSPENDED LINEAR FIXTURE	16FT	6"	192"	6"	CEILING SUSPENDED	D/E-1.7	E-5
IDC E-C.1	PANELBOARD	100	48"	20"	6"	WALL MOUNTED WOOD STUD	D/E-1.2	E-7
PC1 E-C.1	PANELBOARD	100	48"	20"	6"	WALL MOUNTED WOOD STUD	D/E-1.2	E-7
APA E-C.1	AUTONOMOUS PUBLIC ADDRESS RACK	120	48"	12"	12"	FLOOR SLAB	B/E-1.7	E-6
DXMR E-D/E.3	TRANSFORMER 75 KVA	585	37"	30"	20"	FLOOR SLAB	D/E-1.2	E-1
PD1 E-D/E.3	PANELBOARD	100	49"	20"	6"	WALL MOUNTED WOOD STUD	D/E-1.2	E-4
PD2 E-D/E.3	PANELBOARD	100	48"	20"	6"	WALL MOUNTED WOOD STUD	D/E-1.2	E-4
HD1 E-D/E.3	PANELBOARD	100	49"	20"	6"	WALL MOUNTED WOOD STUD	D/E-1.2	E-4
HD2 E-D/E.3	PANELBOARD	100	48"	20"	6"	WALL MOUNTED WOOD STUD	D/E-1.2	E-4
FATA & EXPD E-D/E.3	FIRE ALARM TERM. CAB. & EXPANDER PANEL	100 (ea)	24"	20"	6"	WALL MOUNTED WOOD STUD	D/E-1.2	E-4
IDD E-D/E.3	INTRUSION DETECTION TERM. CAB.	100	24"	20"	6"	WALL MOUNTED WOOD STUD	D/E-1.2	E-4
EMTD E-D/E.3	ENERGY MGMT TERM. CAB.	100	24"	20"	6"	WALL MOUNTED WOOD STUD	D/E-1.2	E-4
EQ. RACK E-D/E.3	TEL/DATA/TV RACK	120	72"	24"	24"	FLOOR SLAB	B/E-1.7	E-6
DXMR E-F.3	TRANSFORMER 75 KVA	585	37"	30"	20"	FLOOR SLAB	E/E-1.2	E-1
HHH E-F.3	EMERGENCY PANELBOARD	100	49"	20"	6"	WALL MOUNTED WOOD STUD	D/E-1.2	E-4
PF1 E-F.3	PANELBOARD	100	49"	20"	6"	WALL MOUNTED WOOD STUD	D/E-1.2	E-4
PF2 E-F.3	PANELBOARD	100	49"	20"	6"	WALL MOUNTED WOOD STUD	D/E-1.2	E-4
HF1 E-F.3	PANELBOARD	100	48"	20"	6"	WALL MOUNTED WOOD STUD	D/E-1.2	E-4
HF2 E-F.3	PANELBOARD	100	49"	20"	6"	WALL MOUNTED WOOD STUD	D/E-1.2	E-4
FATA & EXPE E-F.3	FIRE ALARM TERM. CAB. & EXPANDER PANEL	100 (ea)	24"	20"	6"	WALL MOUNTED WOOD STUD	D/E-1.2	E-4
IDE E-F.3	INTRUSION DETECTION TERM. CAB.	100	24"	20"	6"	WALL MOUNTED WOOD STUD	D/E-1.2	E-4
EMTE E-F.3	ENERGY MGMT TERM. CAB.	100	24"	20"	6"	WALL MOUNTED WOOD STUD	D/E-1.2	E-4
EQ. RACK E-F.3	TEL/DATA/TV RACK	120	72"	24"	24"	FLOOR SLAB	B/E-1.7	E-6
DPPK F-K.2	DISTRIBUTION PANELBOARD	1200	90"	36"	24"	FLOOR SLAB	C/E-1.7	E-5
DPPK E-K.2	DISTRIBUTION PANELBOARD	1200	90"	36"	12"	FLOOR SLAB	C/E-1.7	E-8
KXMR F-K.2	TRANSFORMER 150 KVA	835	43.75"	32"	27"	FLOOR SLAB	D/E-1.2	E-1
EKA F-K.2	EMERGENCY PANELBOARD	100	48"	20"	6"	WALL MOUNTED WOOD STUD	D/E-1.2	E-4
PK1 E-K.2	PANELBOARD	100	49"	20"	6"	WALL MOUNTED WOOD STUD	D/E-1.2	E-4
PK2 E-K.2	PANELBOARD	100	49"	20"	6"	WALL MOUNTED WOOD STUD	D/E-1.2	E-4
HK1 F-K.2	PANELBOARD	100	48"	20"	6"	WALL MOUNTED WOOD STUD	D/E-1.2	E-4
FATA & EXPK E-K.2	FIRE ALARM TERM. CAB. & EXPANDER PANEL	100 (ea)	24"	20"	6"	WALL MOUNTED WOOD STUD	D/E-1.2	E-4
IDK E-K.2	INTRUSION DETECTION TERM. CAB.	100	24"	20"	6"	WALL MOUNTED WOOD STUD	D/E-1.2	E-4
EMTK E-K.2	ENERGY MGMT TERM. CAB.	100	24"	20"	6"	WALL MOUNTED WOOD STUD	D/E-1.2	E-4
CABLE TRAY E-K.2	CABLE TRAY	96FT	6"	30"	12"	CEILING SUSPENDED	A/E-1.7	E-5
EQ. RACK E-K.2	TEL/DATA/TV RACK	120	72"	24"	24"	FLOOR SLAB	B/E-1.7	E-6

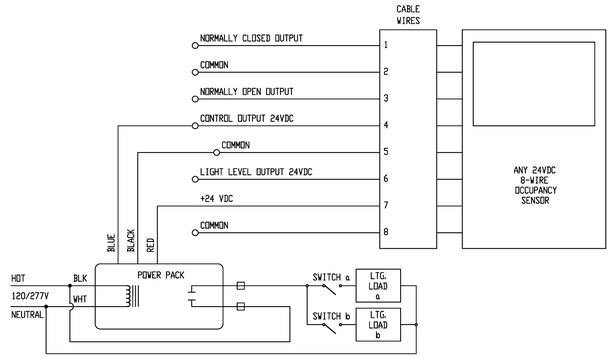

OCCUPANCY SENSOR DETAIL — SCALE N.T.S. — G

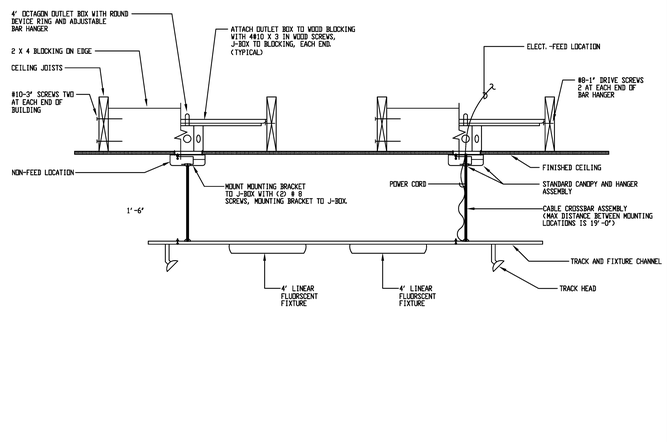

TRACK LUMINAIRE MOUNTING DETAIL — SCALE N.T.S. — D

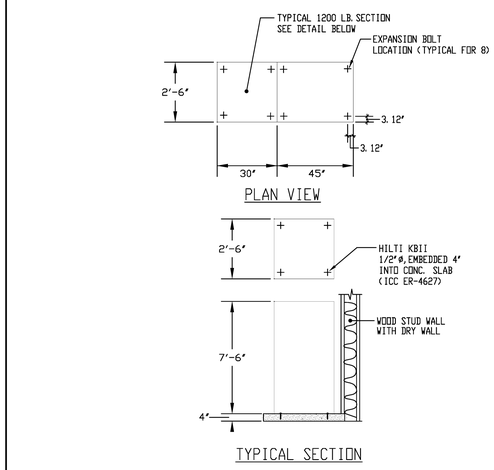

DISTRIBUTION PANELBOARD ANCHORAGE DETAIL — SCALE N.T.S. — C

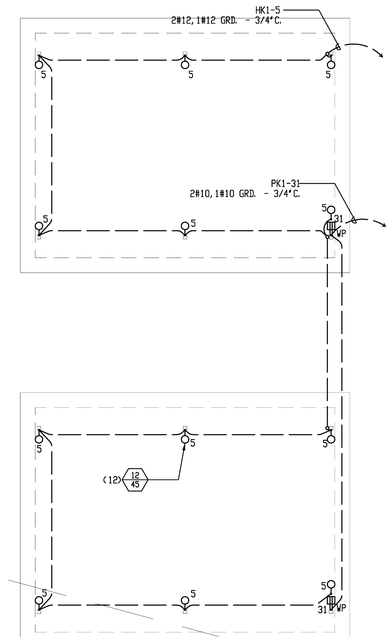

SHADE STRUCTURE LIGHTNG AND POWER — SCALE N.T.S. — E

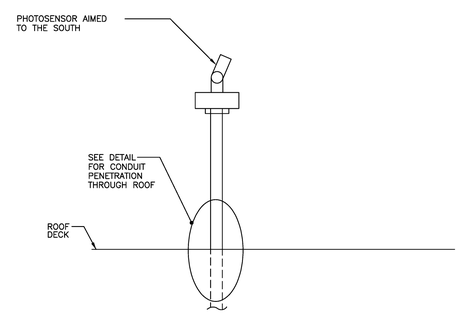

DETAIL FOR LIGHTING CONTROL PEC — SCALE N.T.S. — E

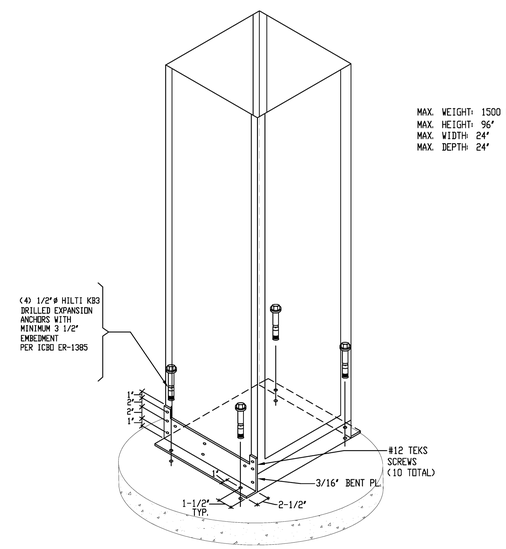

FLOOR MOUNTED RACK MOUNTING — SCALE N.T.S. — B

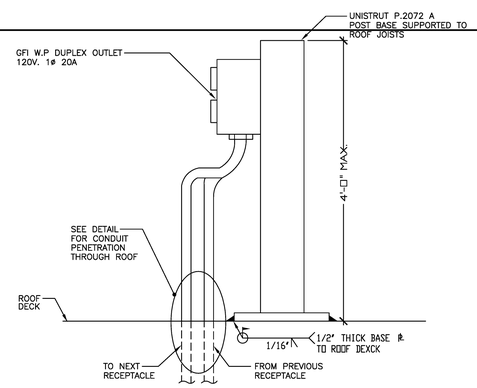

DETAIL FOR ROOF RECEPTACLE MOUNTING — SCALE N.T.S. — F

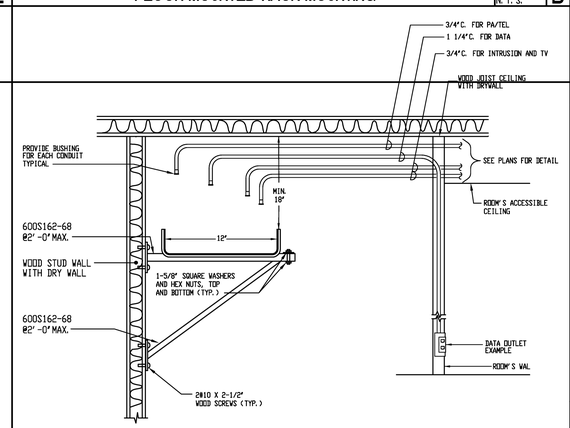

MAXIMUM WEIGHT OF 86 LBS. PER LINEAR FOOT

PROVIDE SEISMIC BRACING IN ACCORDANCE WITH "SMACNA" SEISMIC GUIDELINES.

REFER TO SPECIFICATION SECTION 16114 FOR ANY FURTHER REQUIREMENTS.

SIGNAL SYSTEM CABLE TRAY — SCALE N.T.S. — A

LICENSED ARCHITECT JAMES M. STUCKY C19098 RENEWAL 02/28/ STATE OF CALIFORNIA

REGISTERED PROFESSIONAL ENGINEER STEPHEN P. FEA No. E 10272 Exp. 09-30-12 ELECTRICAL STATE OF CALIFORNIA

FBA Engineering
Consulting Electrical Engineers
3420 Ocean Park Blvd. #200
Santa Monica, California 90405
TEL: 310 396 4660 FAX: 310 396 5811
EMAIL: info@fbaengineering.net
FBA # 270.082

REVISIONS	DATE
1	/ /
2	/ /
3	/ /
4	/ /
5	/ /
6	/ /

P S W C GROUP
ARCHITECTS / PLANNERS
1897 BUSINESS CENTER DR., SUITE 3, SAN BERNARDINO, CA. 92408
909/890-2233 FAX. 909/890-2844

ROOSEVELT II ELEMENTARY SCHOOL
SAN BERNARDINO CITY UNIFIED SCHOOL DISTRICT
1281 W. 16TH STREET, SAN BERNARDINO, CA.

DETAILS

JOB NO. F9820
DRAWN BY FBA
DATE 12/6/2011

E-1.7

RE-BID #F09-02 ROOSEVELT II (HENRY) E.S. NEW CONSTRUCTION BID ISSUANCE SET 12/09/11