SEE SHEET A-A2
FOR SYMBOLS & LEGEND

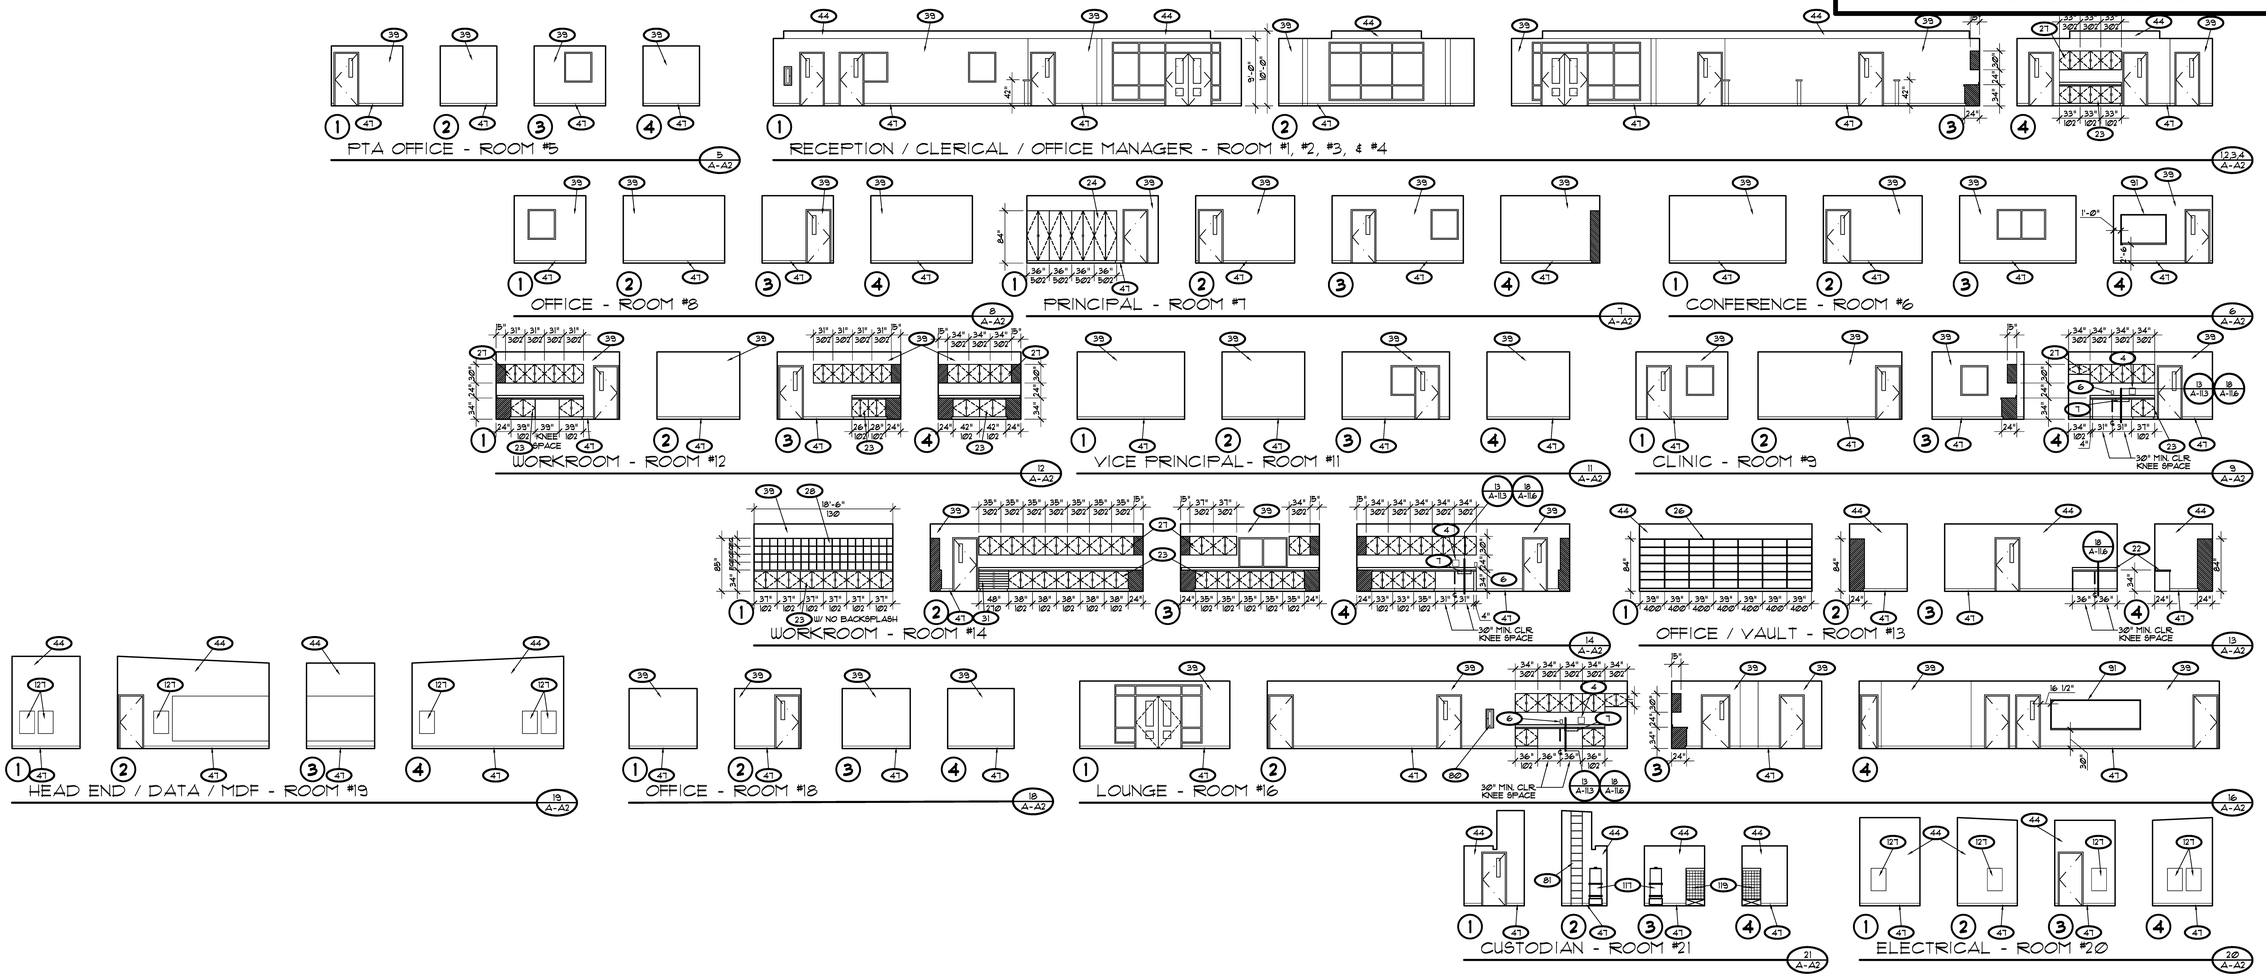

BUILDING "A" INTERIOR ELEVATIONS

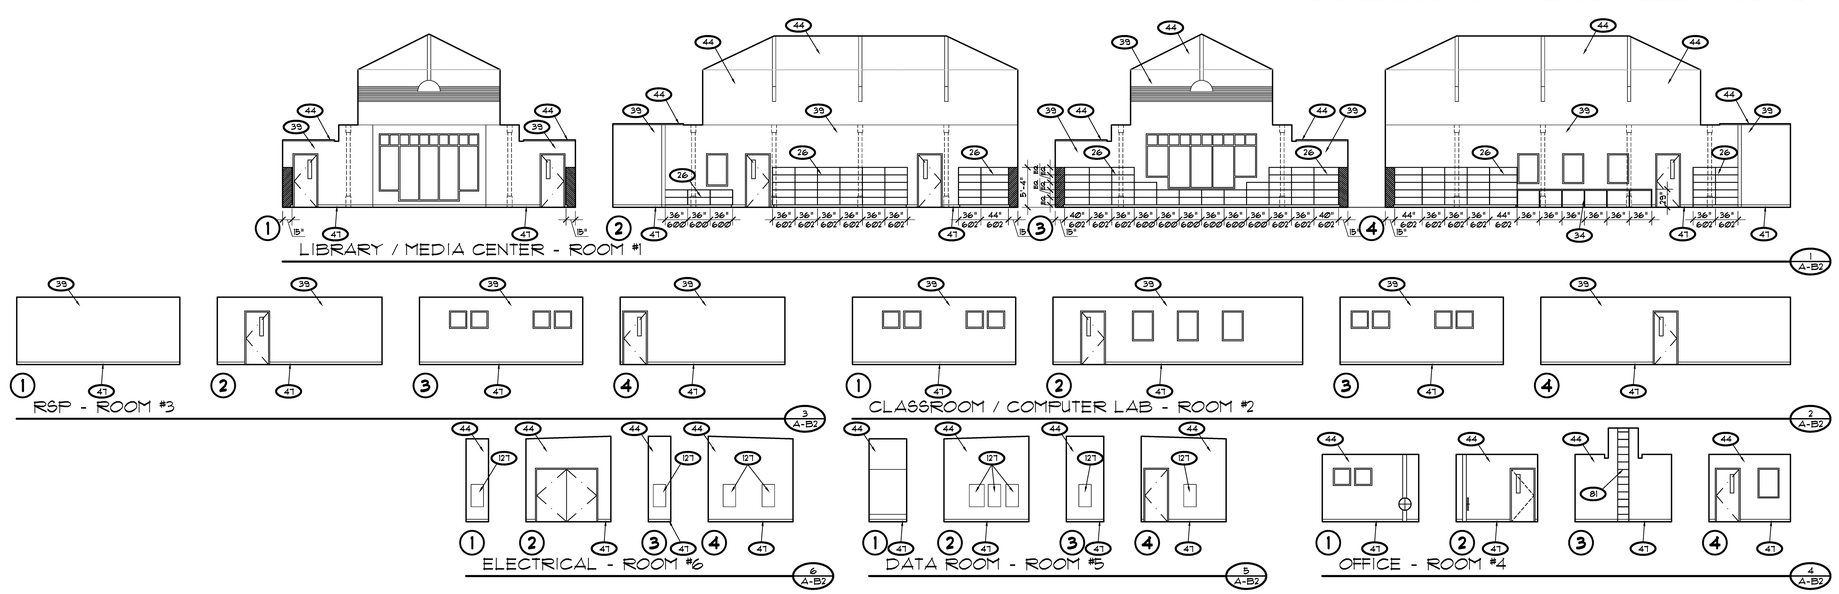

BUILDING "B" INTERIOR ELEVATIONS

LICENSED ARCHITECT JAMES M. SHIMMIN C19096 RENEWAL 03/29/ STATE OF CALIFORNIA

REVISIONS	DATE
1	

P S W C GROUP
ARCHITECTS / PLANNERS
1987 BUSINESS CENTER DR., SUITE 3, SAN BERNARDINO, CA. 92408
909/890-2233 FAX. 909/890-2844

ROOSEVELT II
ELEMENTARY SCHOOL
SAN BERNARDINO CITY UNIFIED SCHOOL DISTRICT
1281 W. 16TH STREET, SAN BERNARDINO, CA.

BUILDING A & B
INTERIOR ELEVATIONS
SCALE: 1/8" = 1'-0"

JOB NO. PS20
DRAWN BY
DATE 6/7/2011

A-8.4

RE-BID #F09-02 ROOSEVELT II (HENRY) E.S. NEW CONSTRUCTION BID ISSUANCE SET 12/09/11