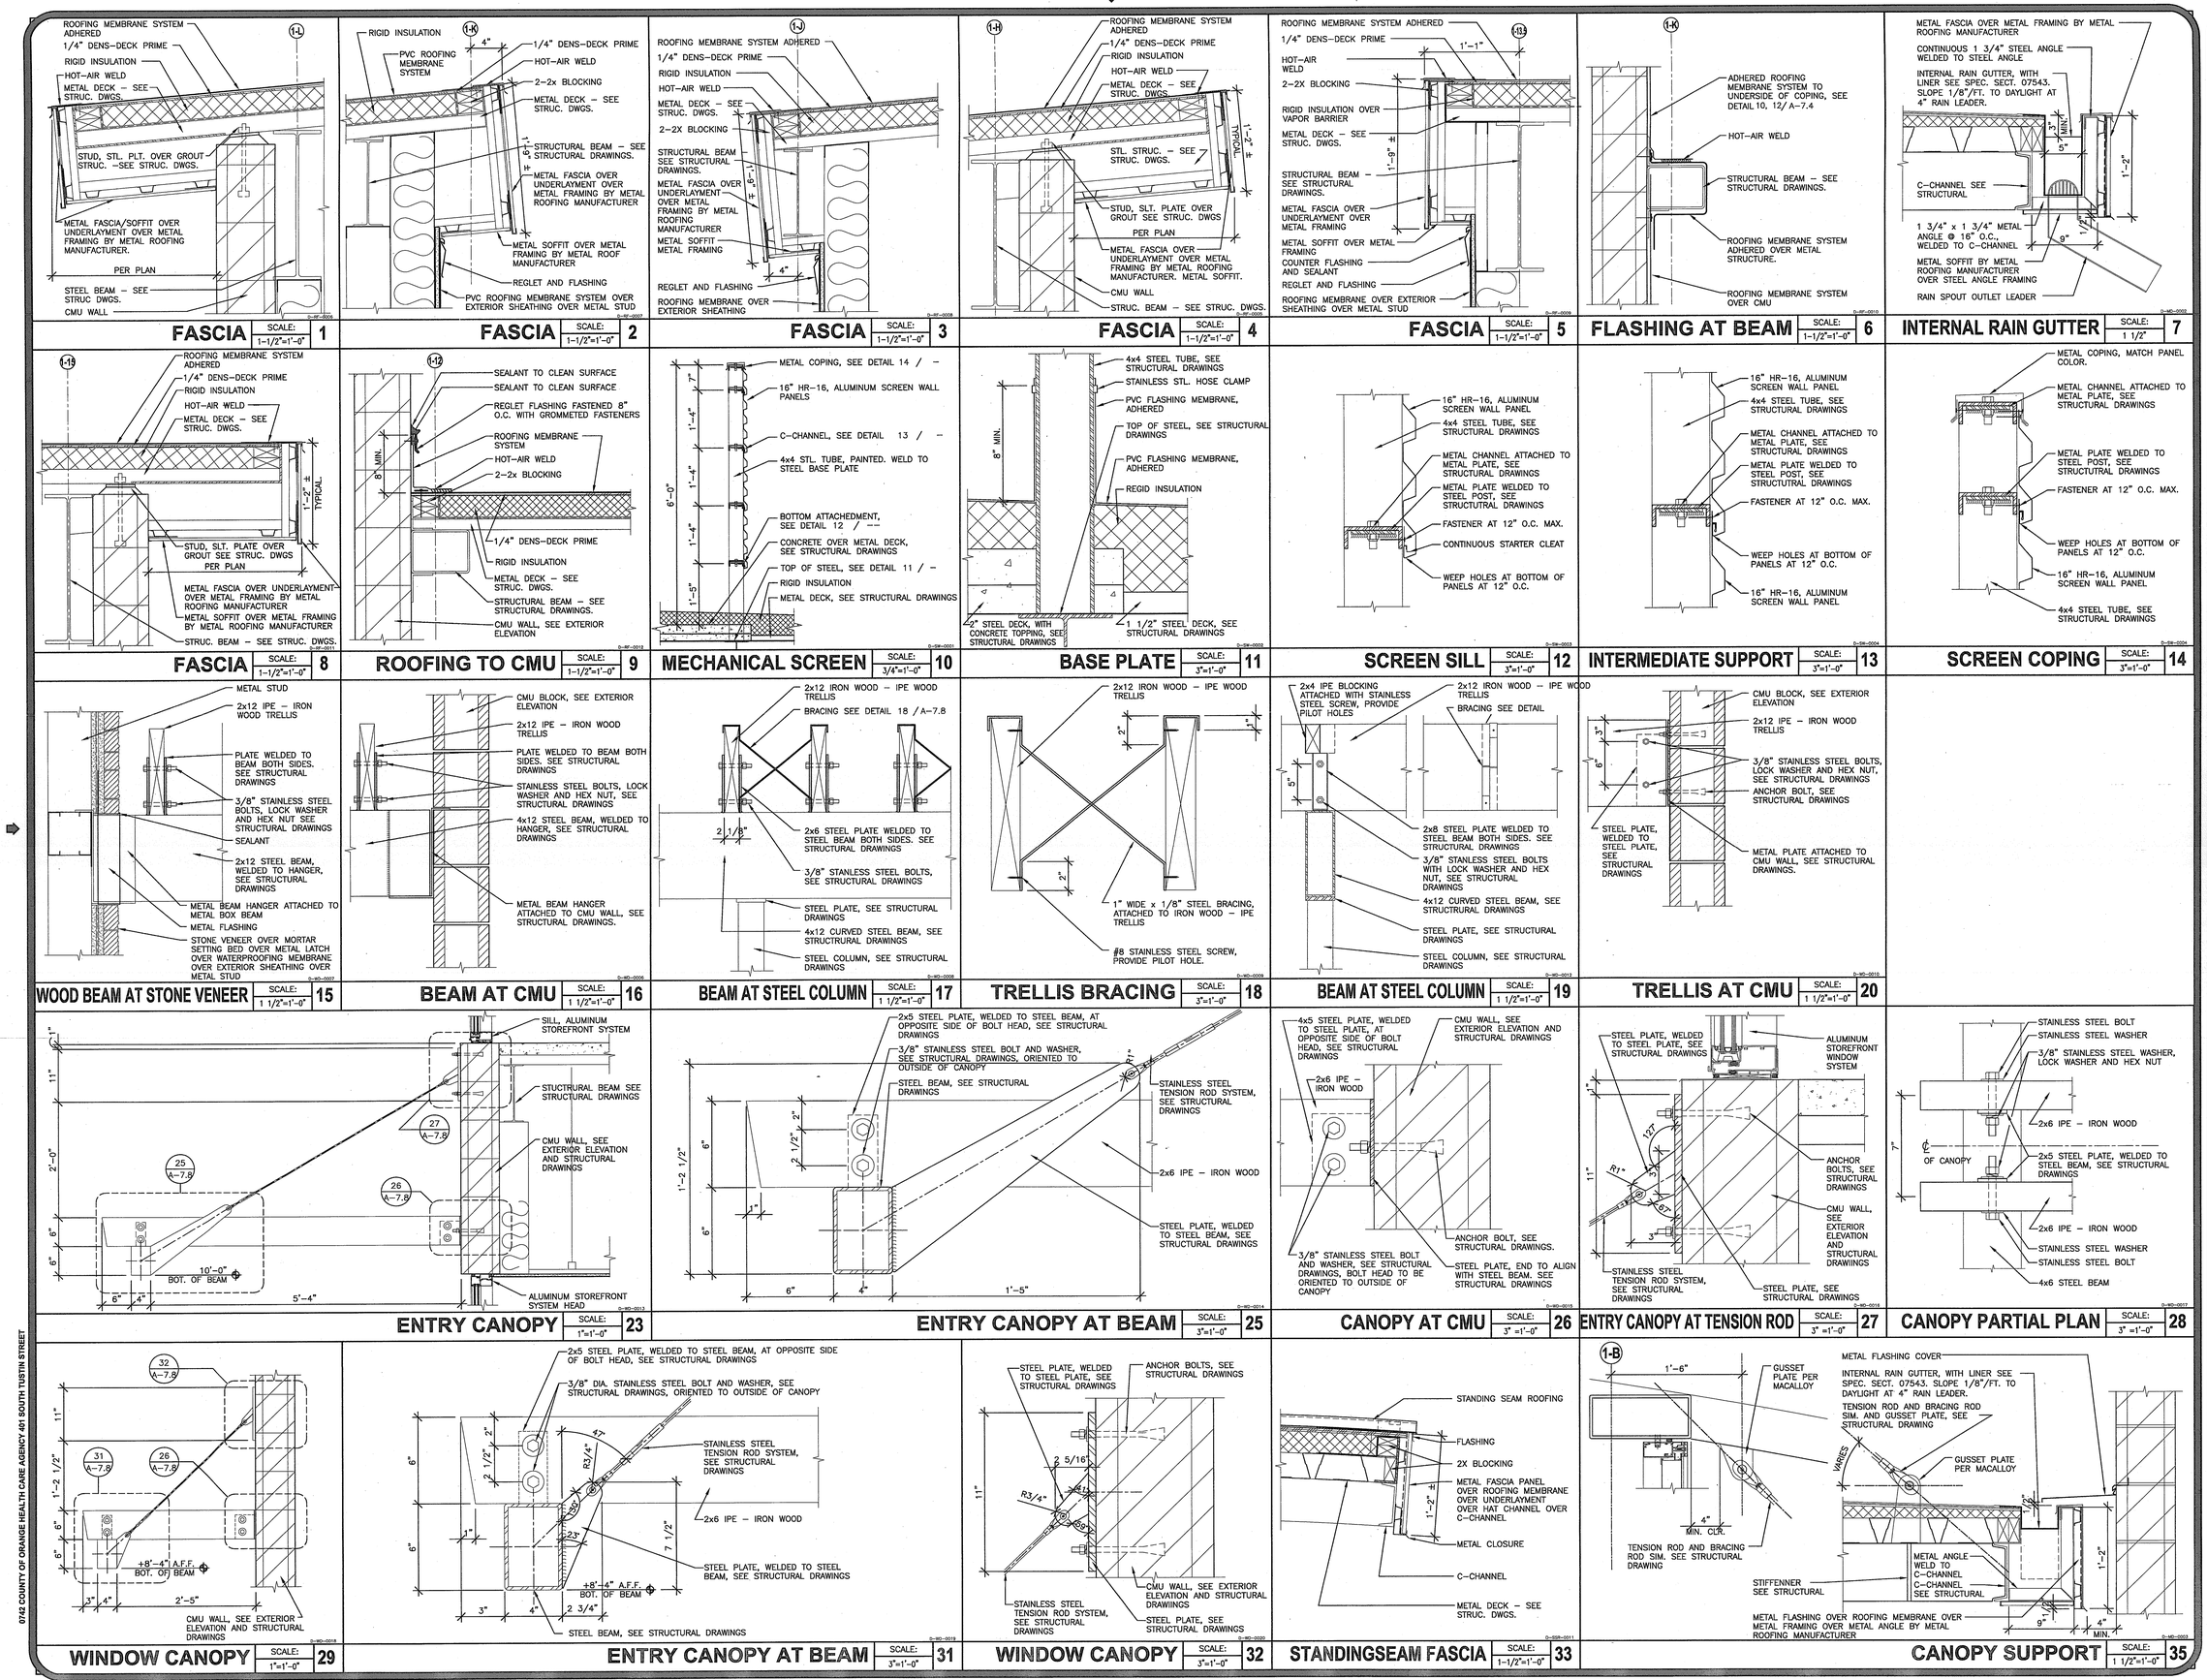

0742 COUNTY OF ORANGE HEALTH CARE AGENCY 401 SOUTH TUSTIN STREET

County of Orange
OC PUBLIC WORKS
Architecture & Engineering

Revisions				
Sym.	Descrip.	Date	By	
0742				

Consultants

Drawn	Chkd.	Date

A-E Seal

REGISTERED ARCHITECT
MICHAEL A. HIBBS
REN. 7/31/2011
STATE OF CALIFORNIA

A-E ALEXANDER + HIBBS, AIA, INC.

ALEXANDER + HIBBS AIA INC.
Architecture and Planning
Drawing Control
Irvine, California 92607
(949) 476-0900

Design	DA	Chkd.	AH	Date	Nov. 26, 2009

Sht Title DETAILS
Project COUNTY OF ORANGE HEALTH CARE AGENCY
401 SOUTH TUSTIN STREET
401 SOUTH TUSTIN STREET
ORANGE, CA 92866
PROJ. NO. 100-042-P210-4200

Plan No.
52333-03608

Sheet
A-7.8