124c

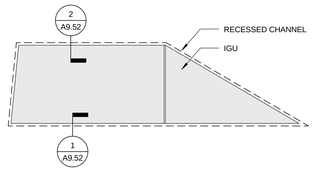

121

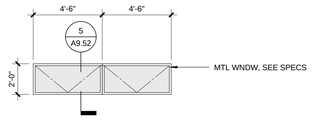

102

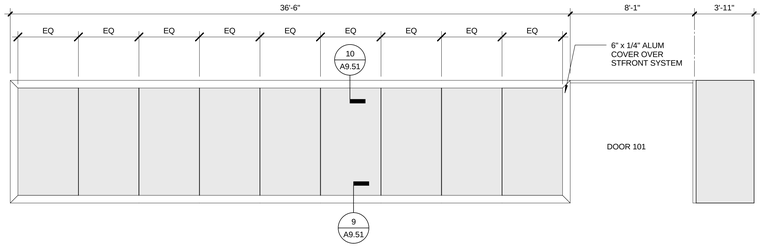

101

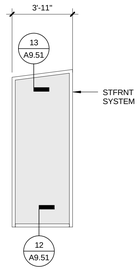

103

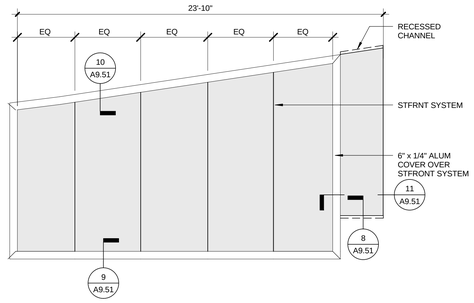

103a

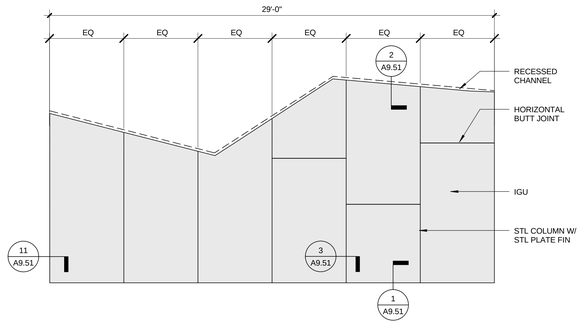

103b

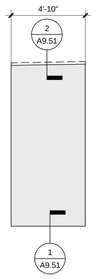

103c

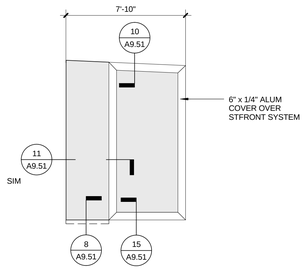

103d

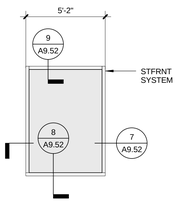

104

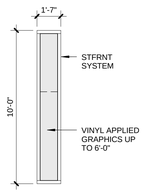

116

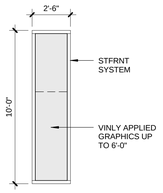

118

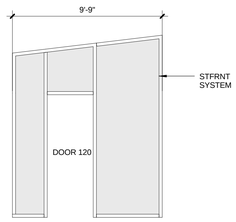

120

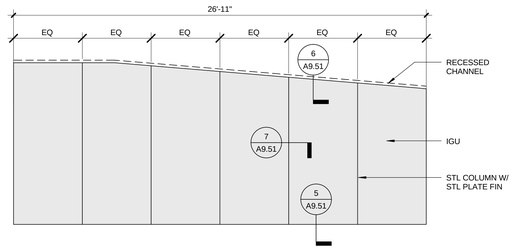

120a

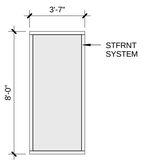

124

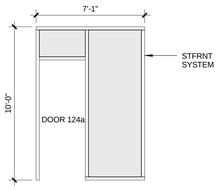

124a

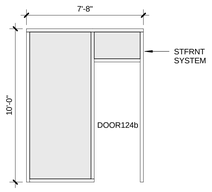

124b

WINDOW NOTES

1. THIS SCHEDULE IS INTENDED AS A GUIDE. CONTRACTOR TO VERIFY ALL OPENINGS IN FIELD & SIZE WINDOWS TO THE FULL WIDTH OF OPENING U.N.O.
2. COORDINATE JAMB/ HEAD DIMENSIONS W/ VARYING WALL THICKNESSES.
3. SEE SPECS FOR GLAZING TYPES - ALL GLASS SHALL BE DUAL GLAZED LOW E U.N.O.
4. ALL DIMENSIONS TO BE VERIFIED IN FIELD.

GLASS THICKNESS TO BE DETERMINED BY GLAZING CONTRACTOR PER SPECS AND CBS CHAPTER 24.
MINIMUM THICKNESS TO BE 1/4".
ALL GLAZING TO BE TEMPERED UNLESS LAMINATED GLASS SPECIFIED.

SHEET OF

DWG. NO. - -

TITLE OF PROJECT

PICO BRANCH LIBRARY

2201 Pico Blvd.
Santa Monica, CA 90404

PROJECT

KoningEizenbergArchitecture
1454 25th St, Santa Monica, CA 90404

310.828.6131 info@kearch.com
310.828.0719 fax www.kearch.com

ARCHITECT'S PROJECT NO.
1001

ARCHITECT

All designs, ideas, arrangements and plans indicated by these drawings are the property and copyright of the Architect and shall neither be used on any other work nor be disclosed to any other person for any use whatsoever without written permission.

Koning Eizenberg Architecture and/or its principals and employees waives any and all liability or responsibility for problems that may occur when these plans, drawings, specifications, and/or designs are followed without the professional's guidance with ambiguities, or conflicts which are alleged.

CONSULTANT

City of
Santa Monica
Architecture Services

1437 4TH STREET, SUITE 300
SANTA MONICA, CA 90401
TEL. (310) 458-2205
FAX. (310) 399-1541
architecture@smgov.net

DATE : _____ 20 __
SUBMITTED BY :

DATE : _____ 20 __
APPROVED BY :
Miriam Mulder,
Architecture Services Manager

CITY OF SANTA MONICA
DEPARTMENT OF PUBLIC WORKS

REVIEWED BY : DATE : _____ 20 __

REVIEWED BY : DATE : _____ 20 __

REVIEWED BY : DATE : _____ 20 __

CITY CLIENT

NO.	DATE	BY	DESCRIPTION
3	05/07/12		PLAN CHECK 1
2	02/21/12		ADDENDUM 2

REVISIONS

ISSUE
PLAN CHECK CORRECTIONS

DATE
05/07/2012

DRAWING NO. **6693**

SHEET TITLE
WINDOW TYPES

SHEET NO.
A9.50