MT. VERNON

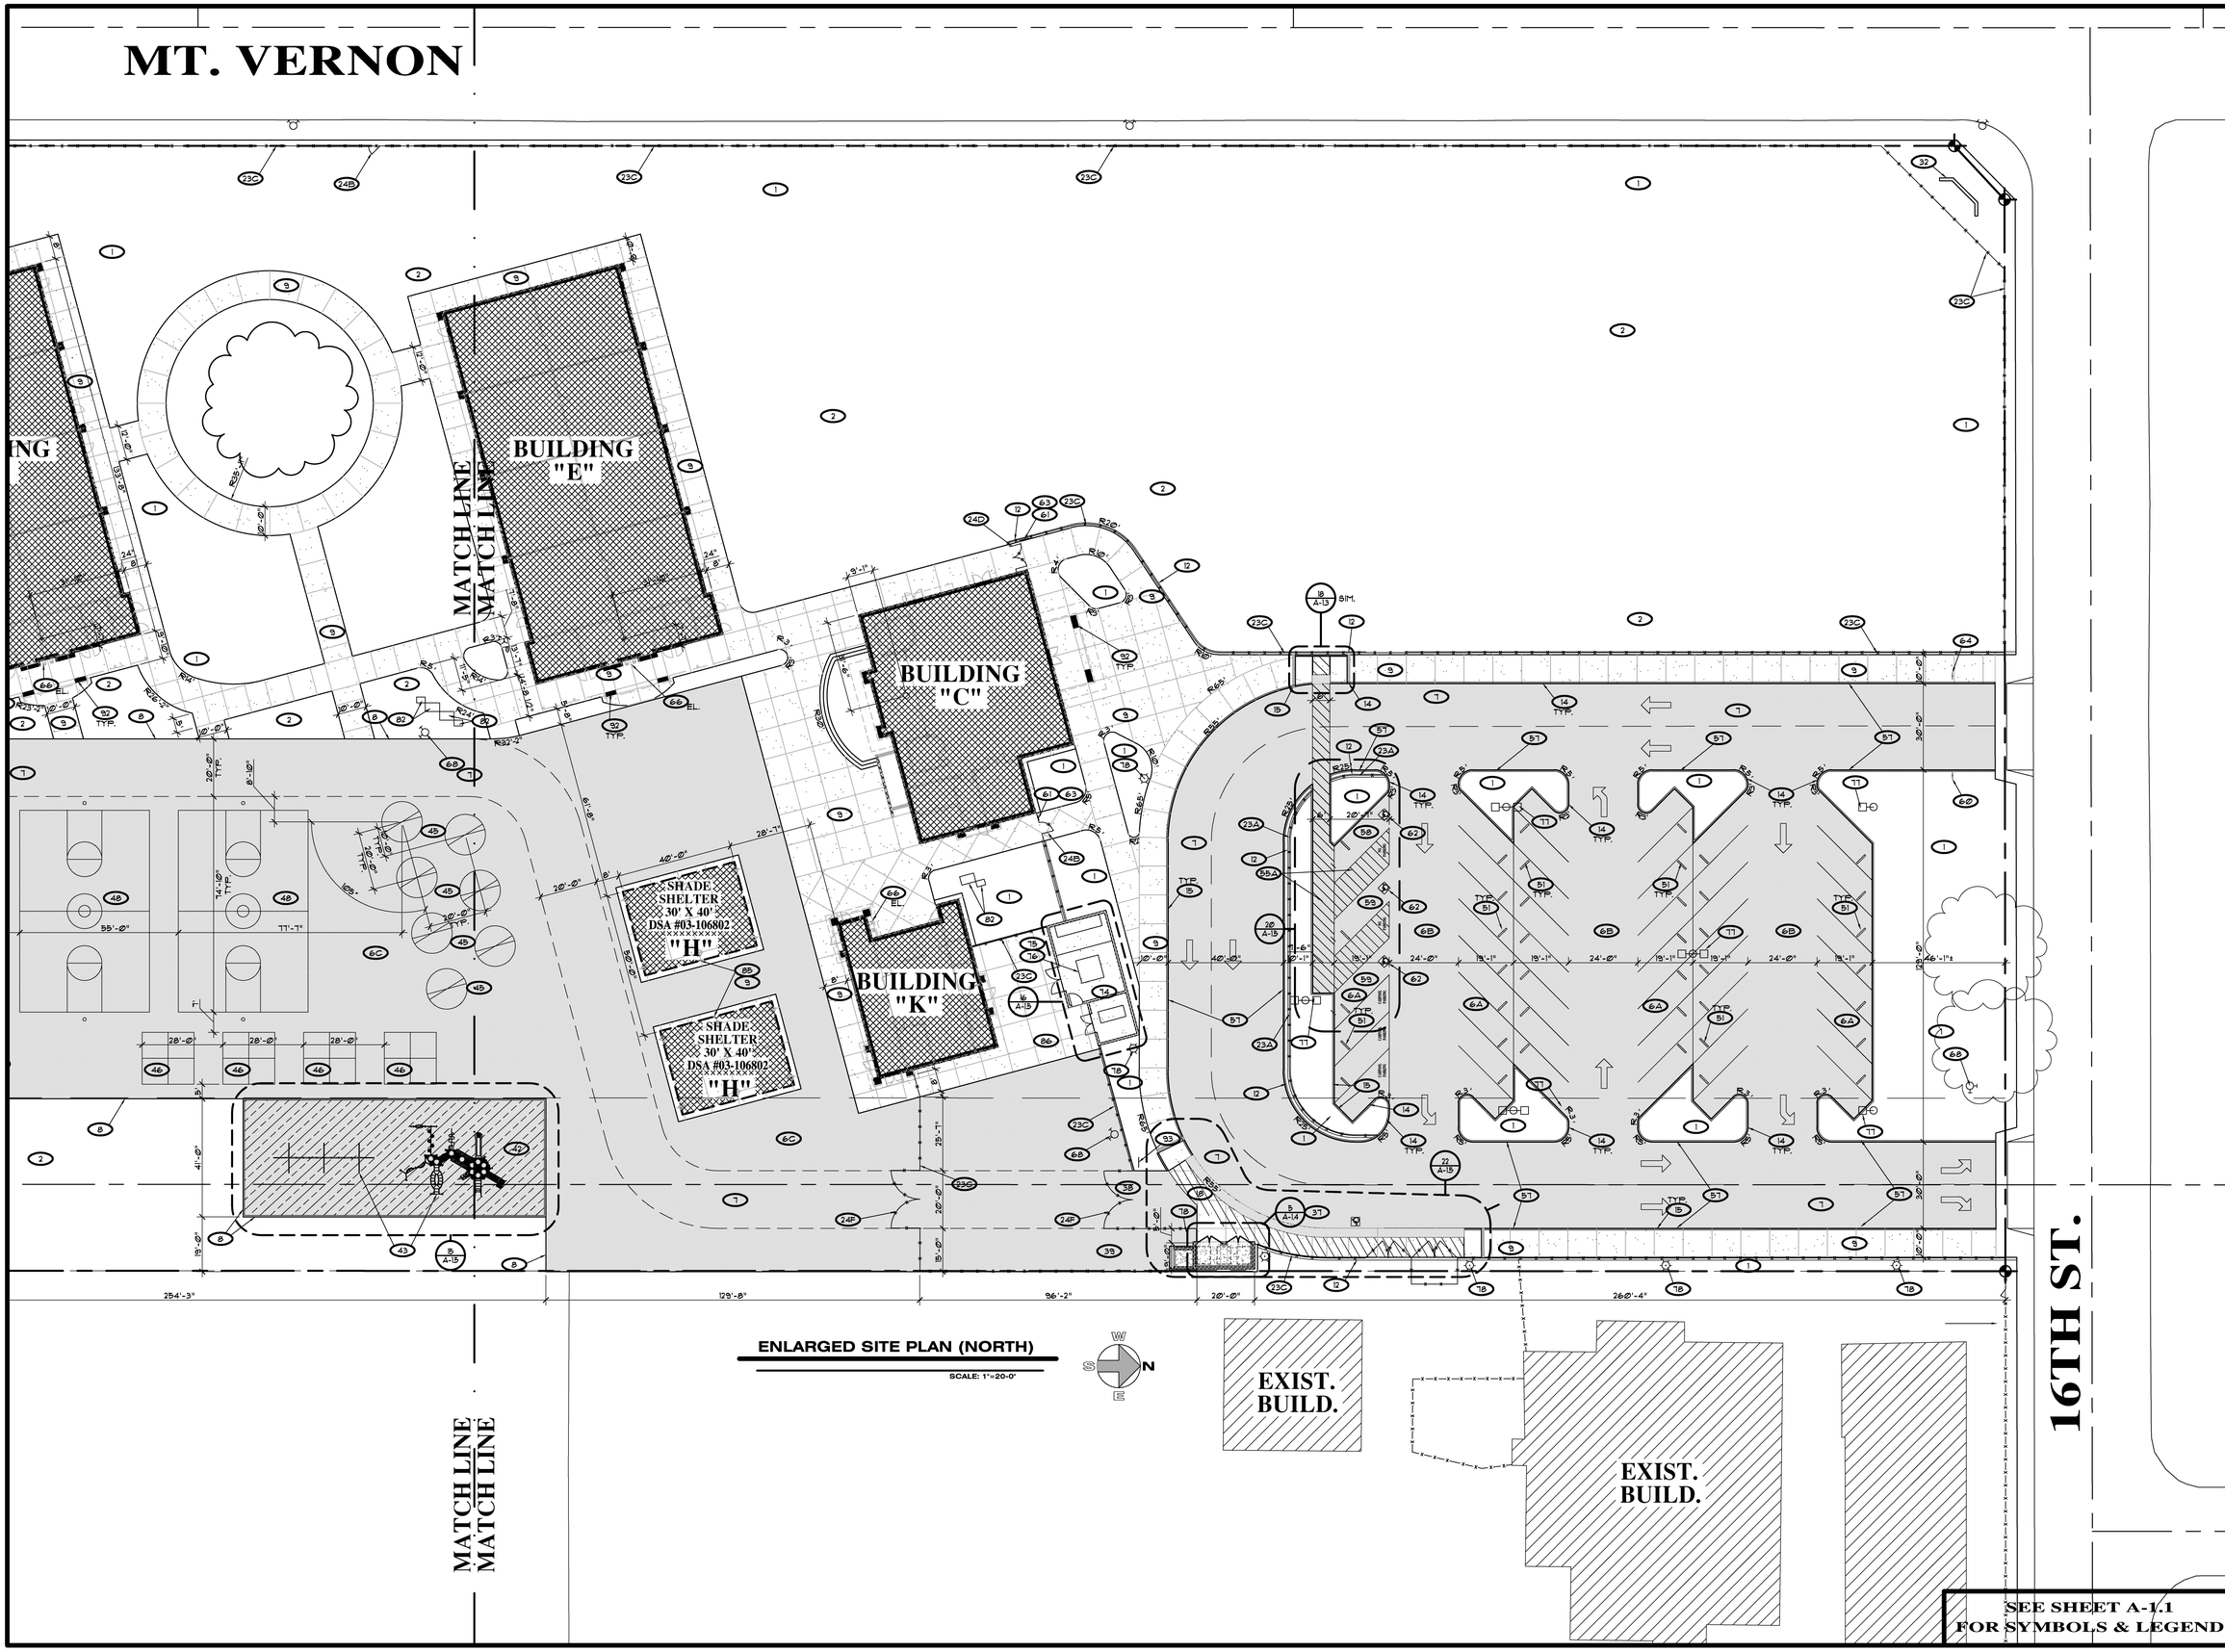

ENLARGED SITE PLAN (NORTH)

SCALE: 1"=20-0"

SEE SHEET A-1.1 FOR SYMBOLS & LEGEND

JAMES M. SIMONIAN
C19096
RENEWAL 02/28/13
STATE OF CALIFORNIA

REVISIONS	DATE
1	
2	
3	
4	
5	
6	

P S W C GROUP
ARCHITECTS / PLANNERS
1867 BUSINESS CENTER DR., SUITE 3, SAN BERNARDINO, CA. 92408
909/890-2533 FAX: 909/890-2544

ROOSEVELT II
ELEMENTARY SCHOOL
SAN BERNARDINO CITY UNIFIED SCHOOL DISTRICT
1261 W. 16TH STREET, SAN BERNARDINO, CA.

ENLARGED SITE PLAN (NORTH)

SCALE: 1" = 20'-0"

JOB NO. P520
DRAWN BY
DATE 6/7/2011

A-1.2.2

RE-BID #F09-02 ROOSEVELT II (HENRY) E.S. NEW CONSTRUCTION BID ISSUANCE SET 12/09/11