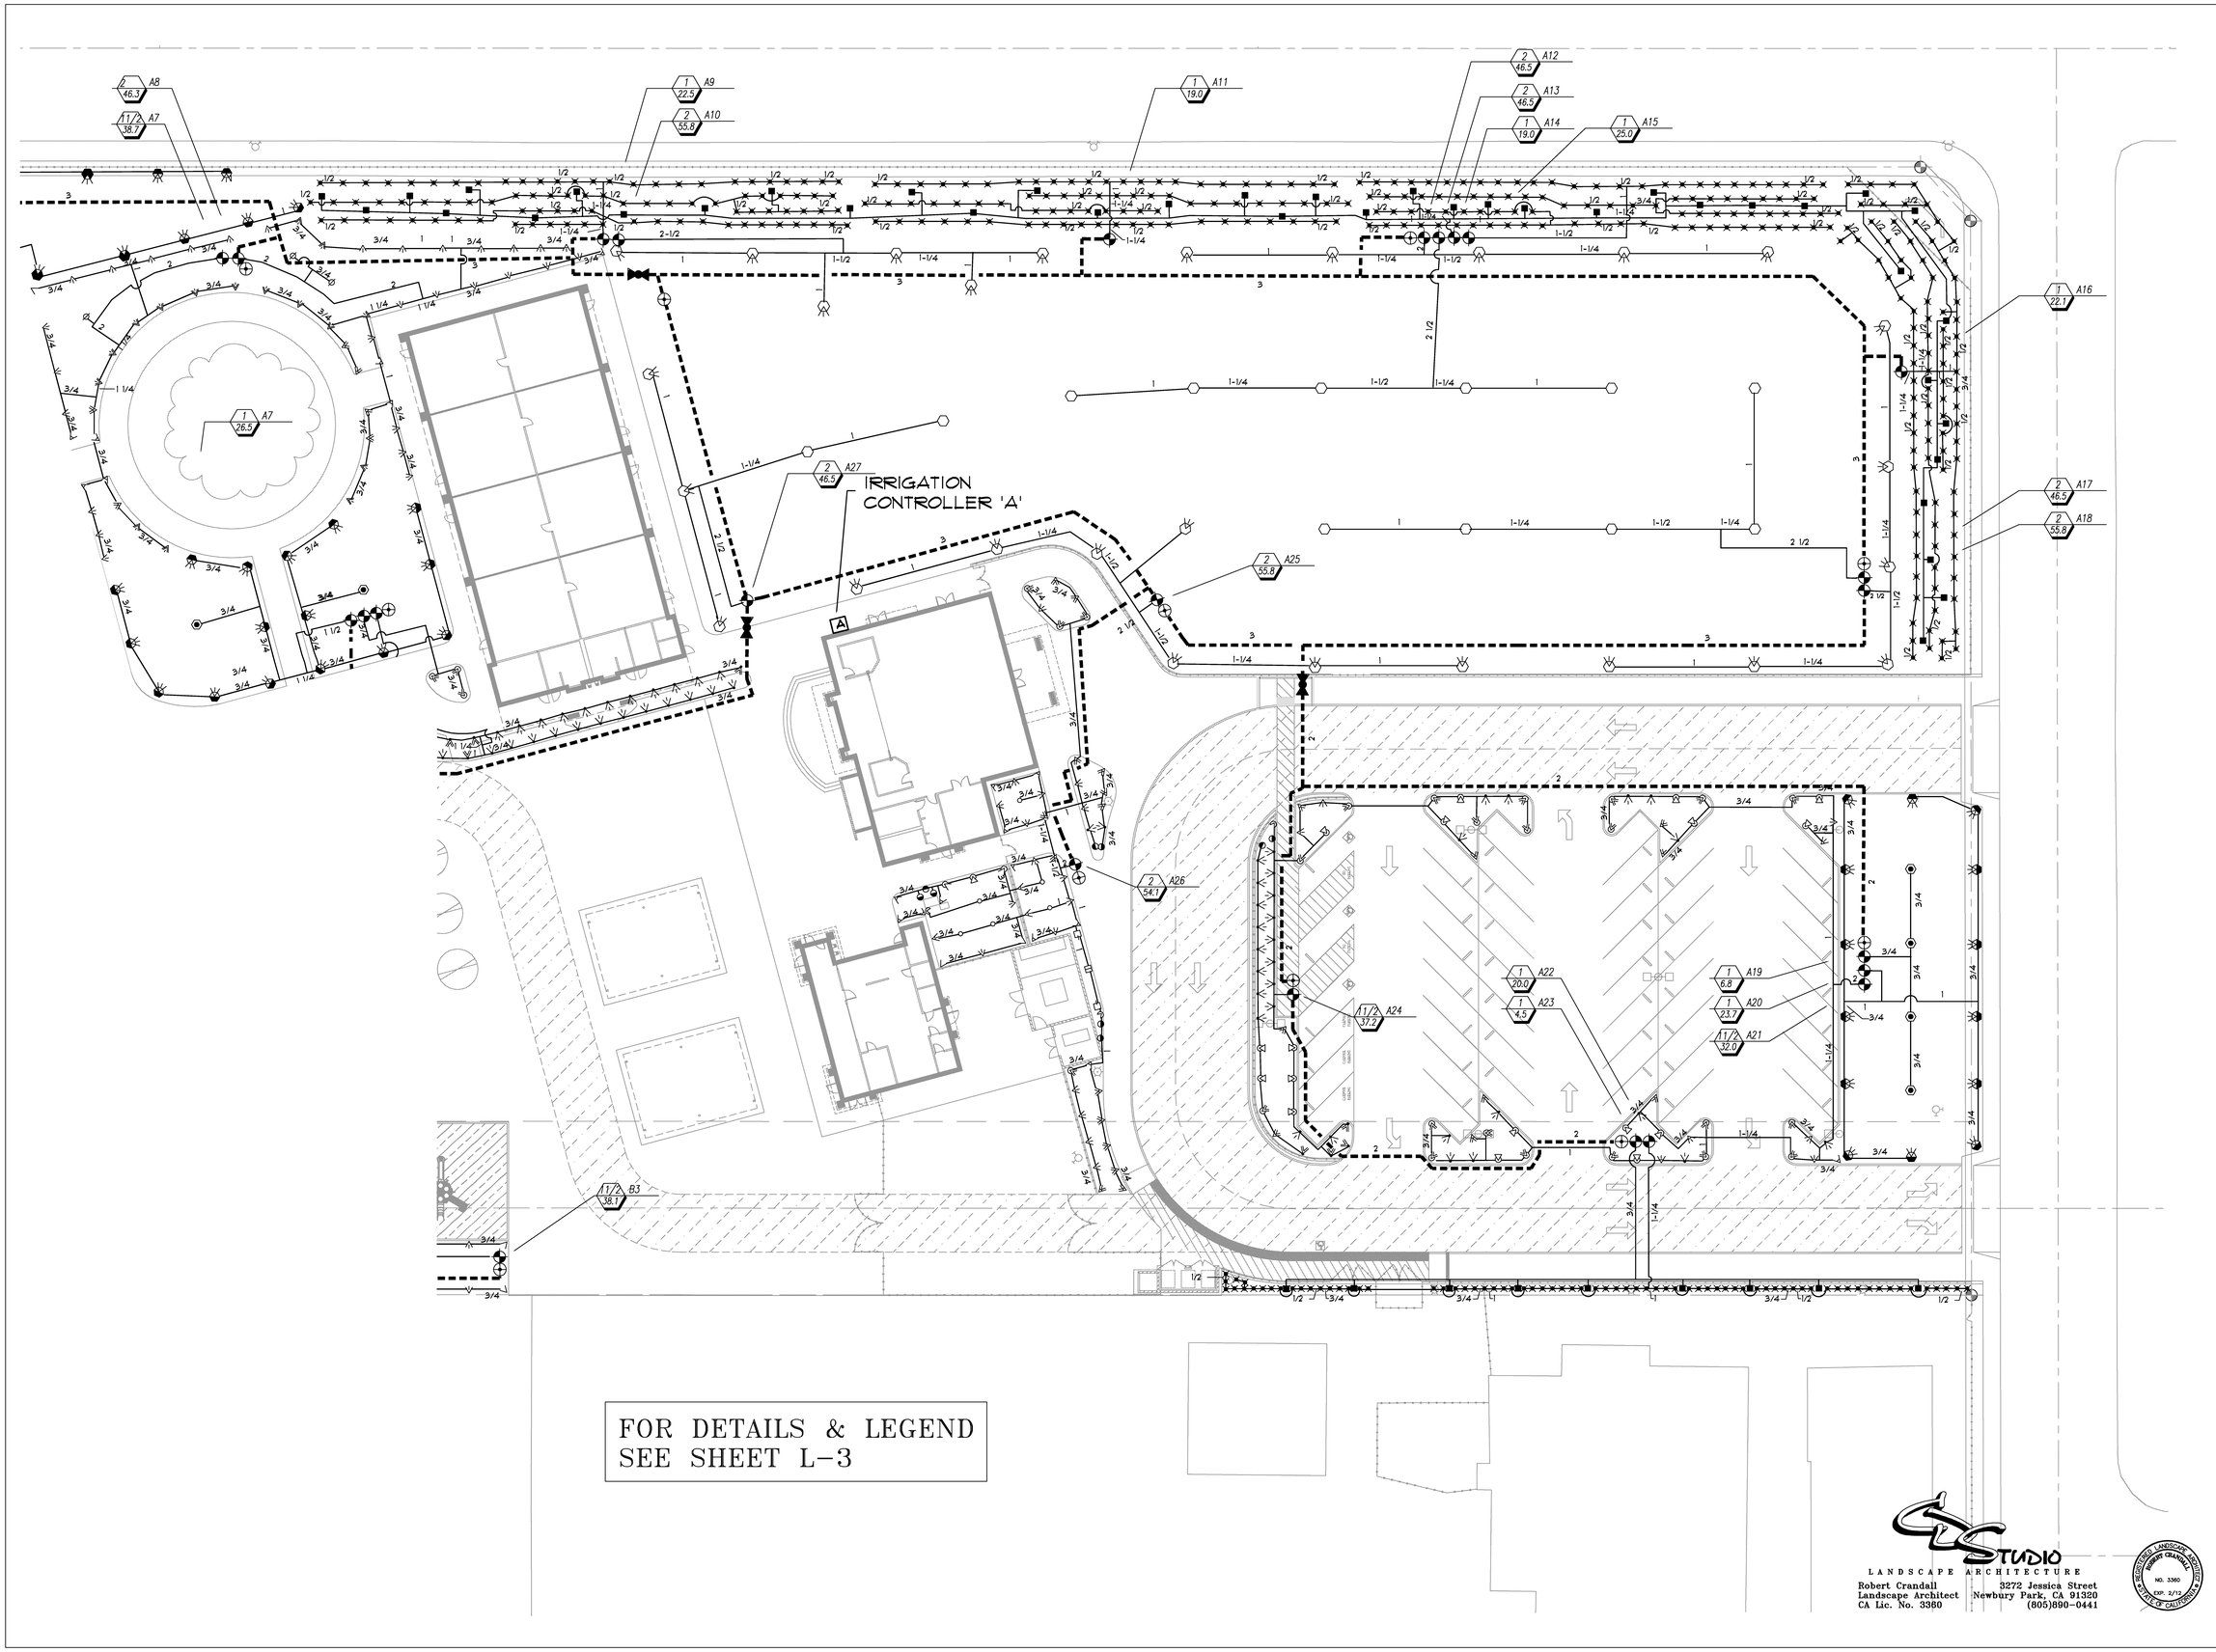

STUDIO
LANDSCAPE ARCHITECTURE
Robert Crandall
Landscape Architect
CA Lic. No. 3360
3272 Jessica Street
Newbury Park, CA 91320
(805)890-0441

LICENSED LANDSCAPE ARCHITECT
ROBERT CRANDALL
NO. 3360
EXP. 2/13
STATE OF CALIFORNIA

LICENSED ARCHITECT
JAMES M. STINSON
C19098
RENEWAL
02/28/13
STATE OF CALIFORNIA

IDENTIFICATION STAMP
DIV. OF ARCHITECT
OFFICE OF REGULATION SERVICES
APPL. 04-107199
AC. ____ FS. ____ SS. ____
DATE ____

REVISION	
-	-
-	-
-	-
-	-
-	-

P S W C GROUP
ARCHITECTS / PLANNERS
1887 BUSINESS CENTER DR., SUITE 3, SAN BERNARDINO, CA. 92408
909/890-2253 FAX. 909/890-2544

ROOSEVELT II
ELEMENTARY SCHOOL
SAN BERNARDINO CITY UNIFIED SCHOOL DISTRICT
1261 W. 16TH STREET, SAN BERNARDINO, CA.

IRRIGATION PLAN

SCALE: 1"= 20'

JOB NO.	
DRAWN BY	BC
DATE	12/9/11

L-2

RE-BID #F09-02 ROOSEVELT II (HENRY) E.S. NEW CONSTRUCTION BID ISSUANCE SET 12/09/11