SEE SHEET A-7.1
FOR SYMBOLS LEGEND

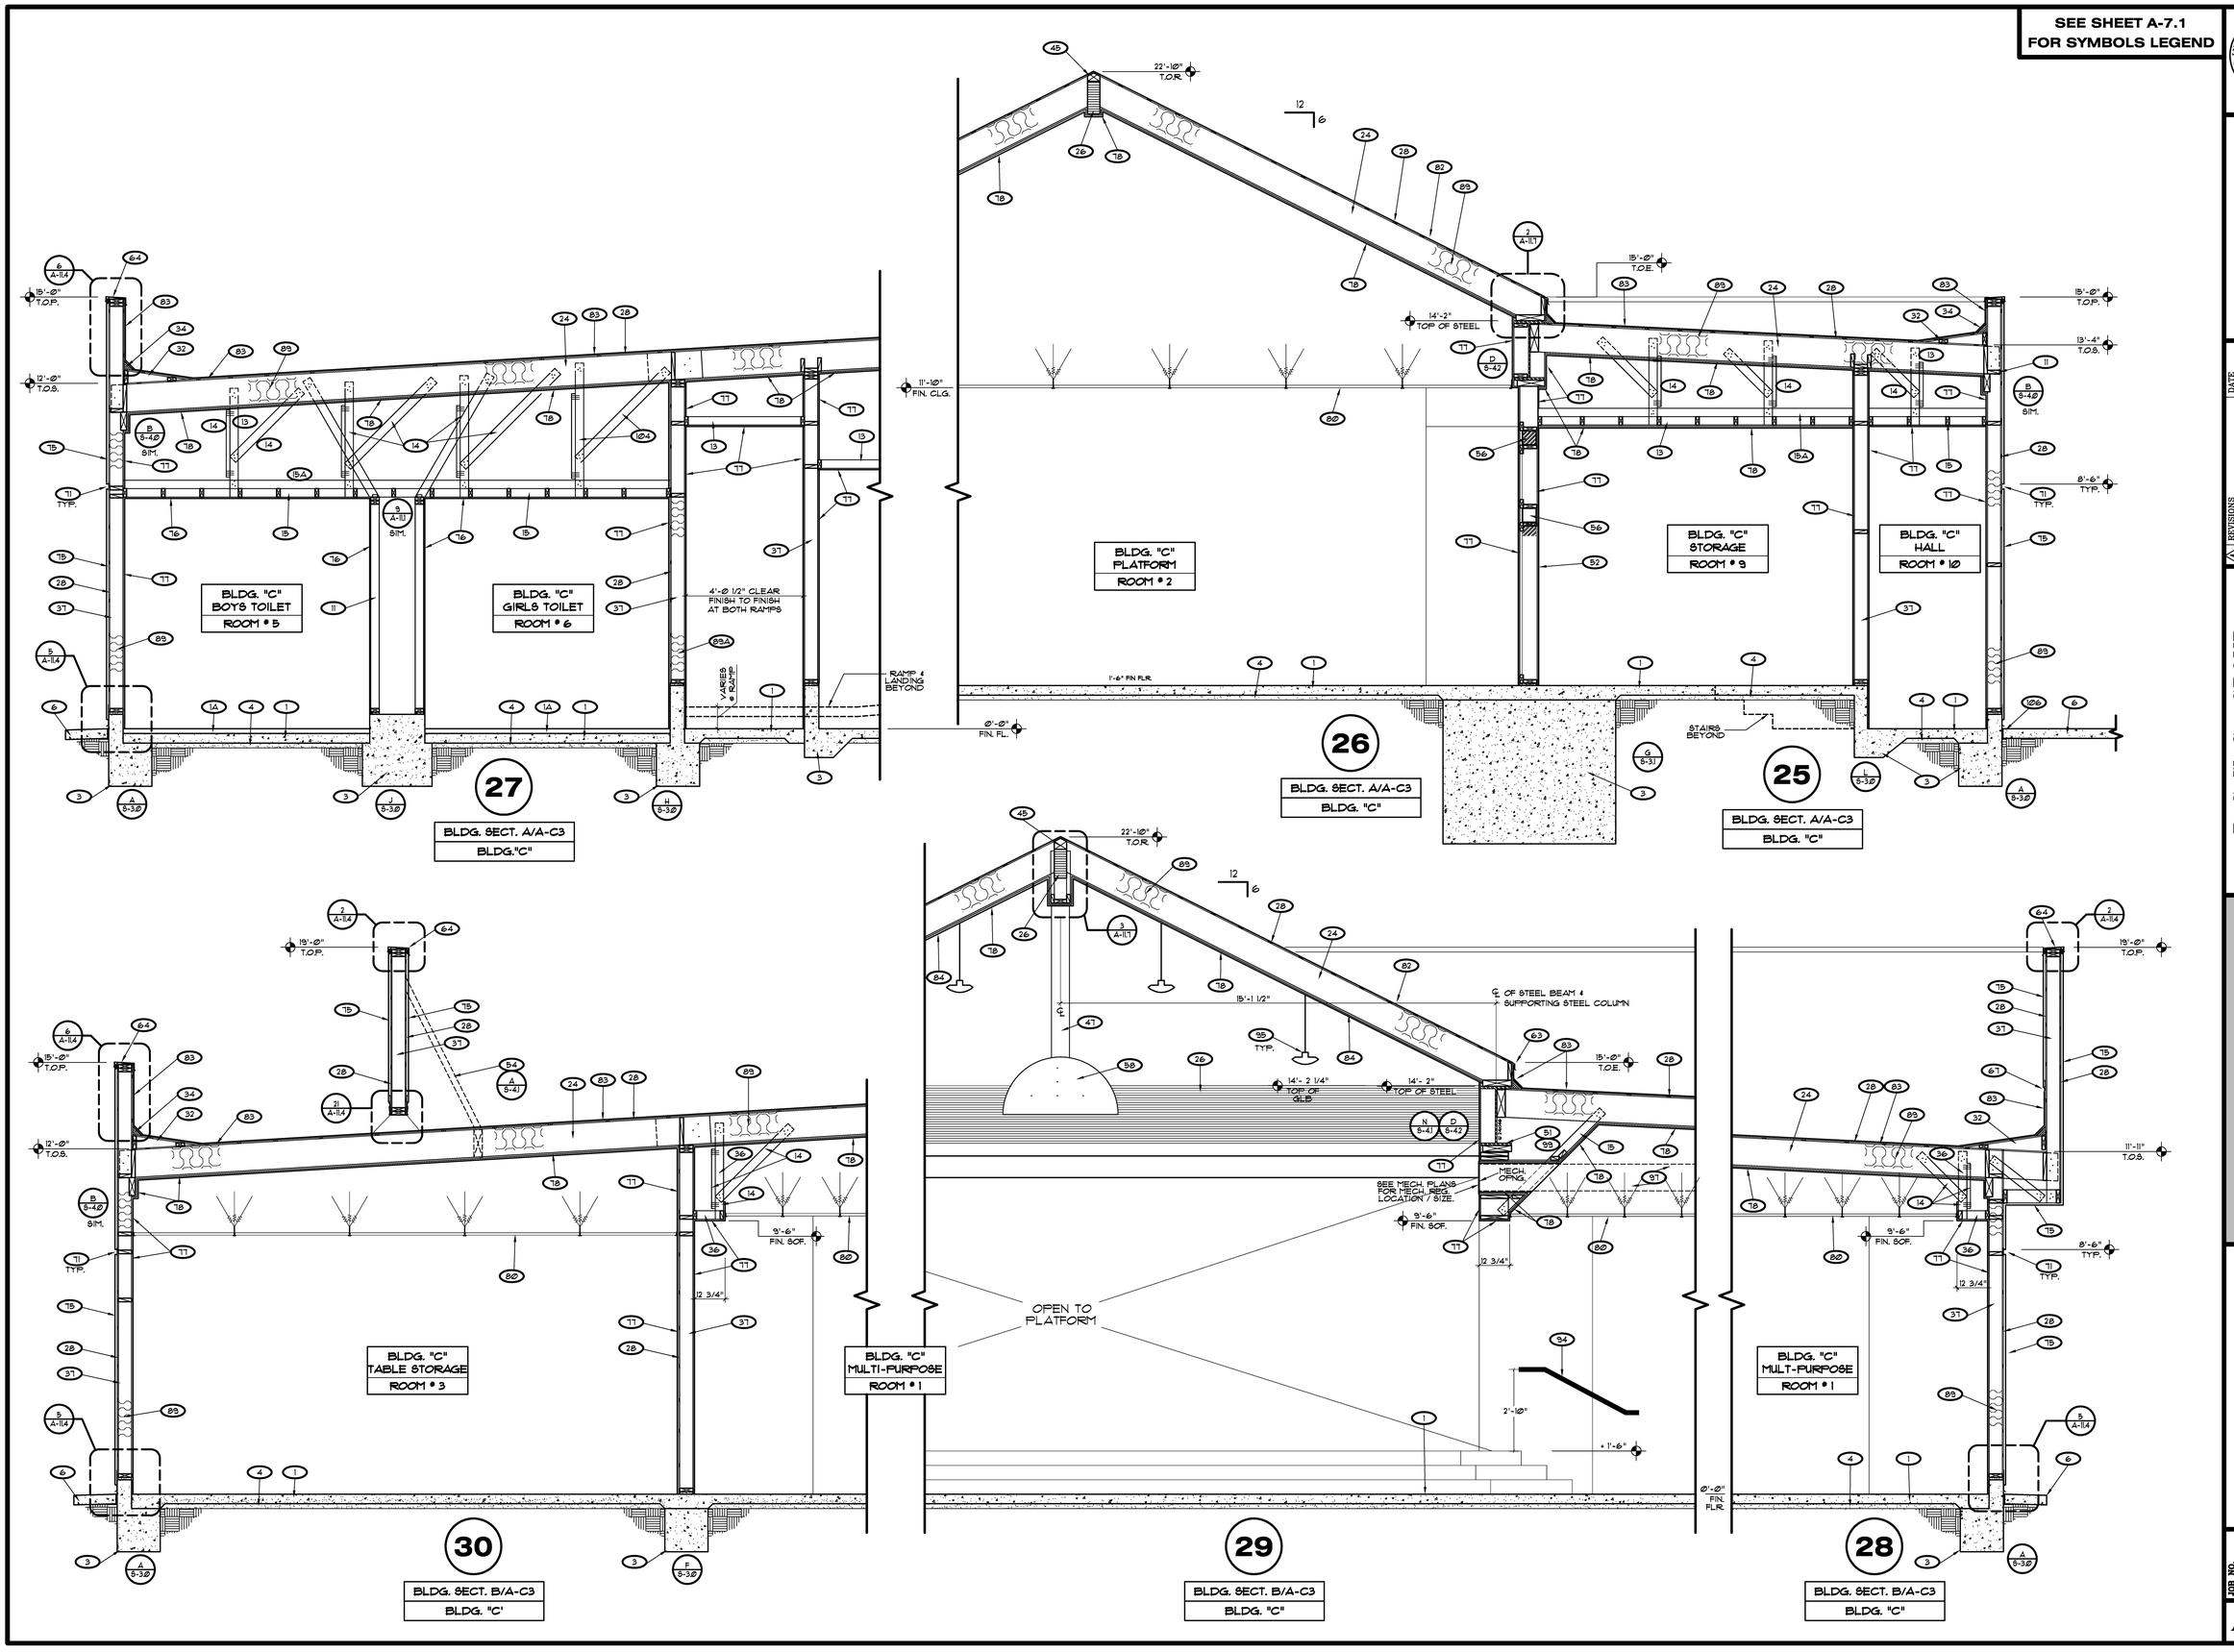

LICENSED ARCHITECT
JAMES M. SHIVERS
C19098
RENEWAL 05/28/
STATE OF CALIFORNIA

REVISIONS	DATE

P S W C GROUP
ARCHITECTS / PLANNERS
1897 BUSINESS CENTER DR., SUITE 3, SAN BERNARDINO, CA. 92408
909/890-2223 FAX. 909/890-2844

ROOSEVELT II
ELEMENTARY SCHOOL
SAN BERNARDINO CITY UNIFIED SCHOOL DISTRICT
1261 W. 16TH STREET, SAN BERNARDINO, CA.

WALL SECTIONS

SCALE: 1/2" = 1'-0"

JOB NO. F5520
DRAWN BY
DATE 6/7/2011

A-7.5

RE-BID #F09-02 ROOSEVELT II (HENRY) E.S. NEW CONSTRUCTION BID ISSUANCE SET 12/09/11