SEE SHEET A-7.1
FOR SYMBOLS LEGEND

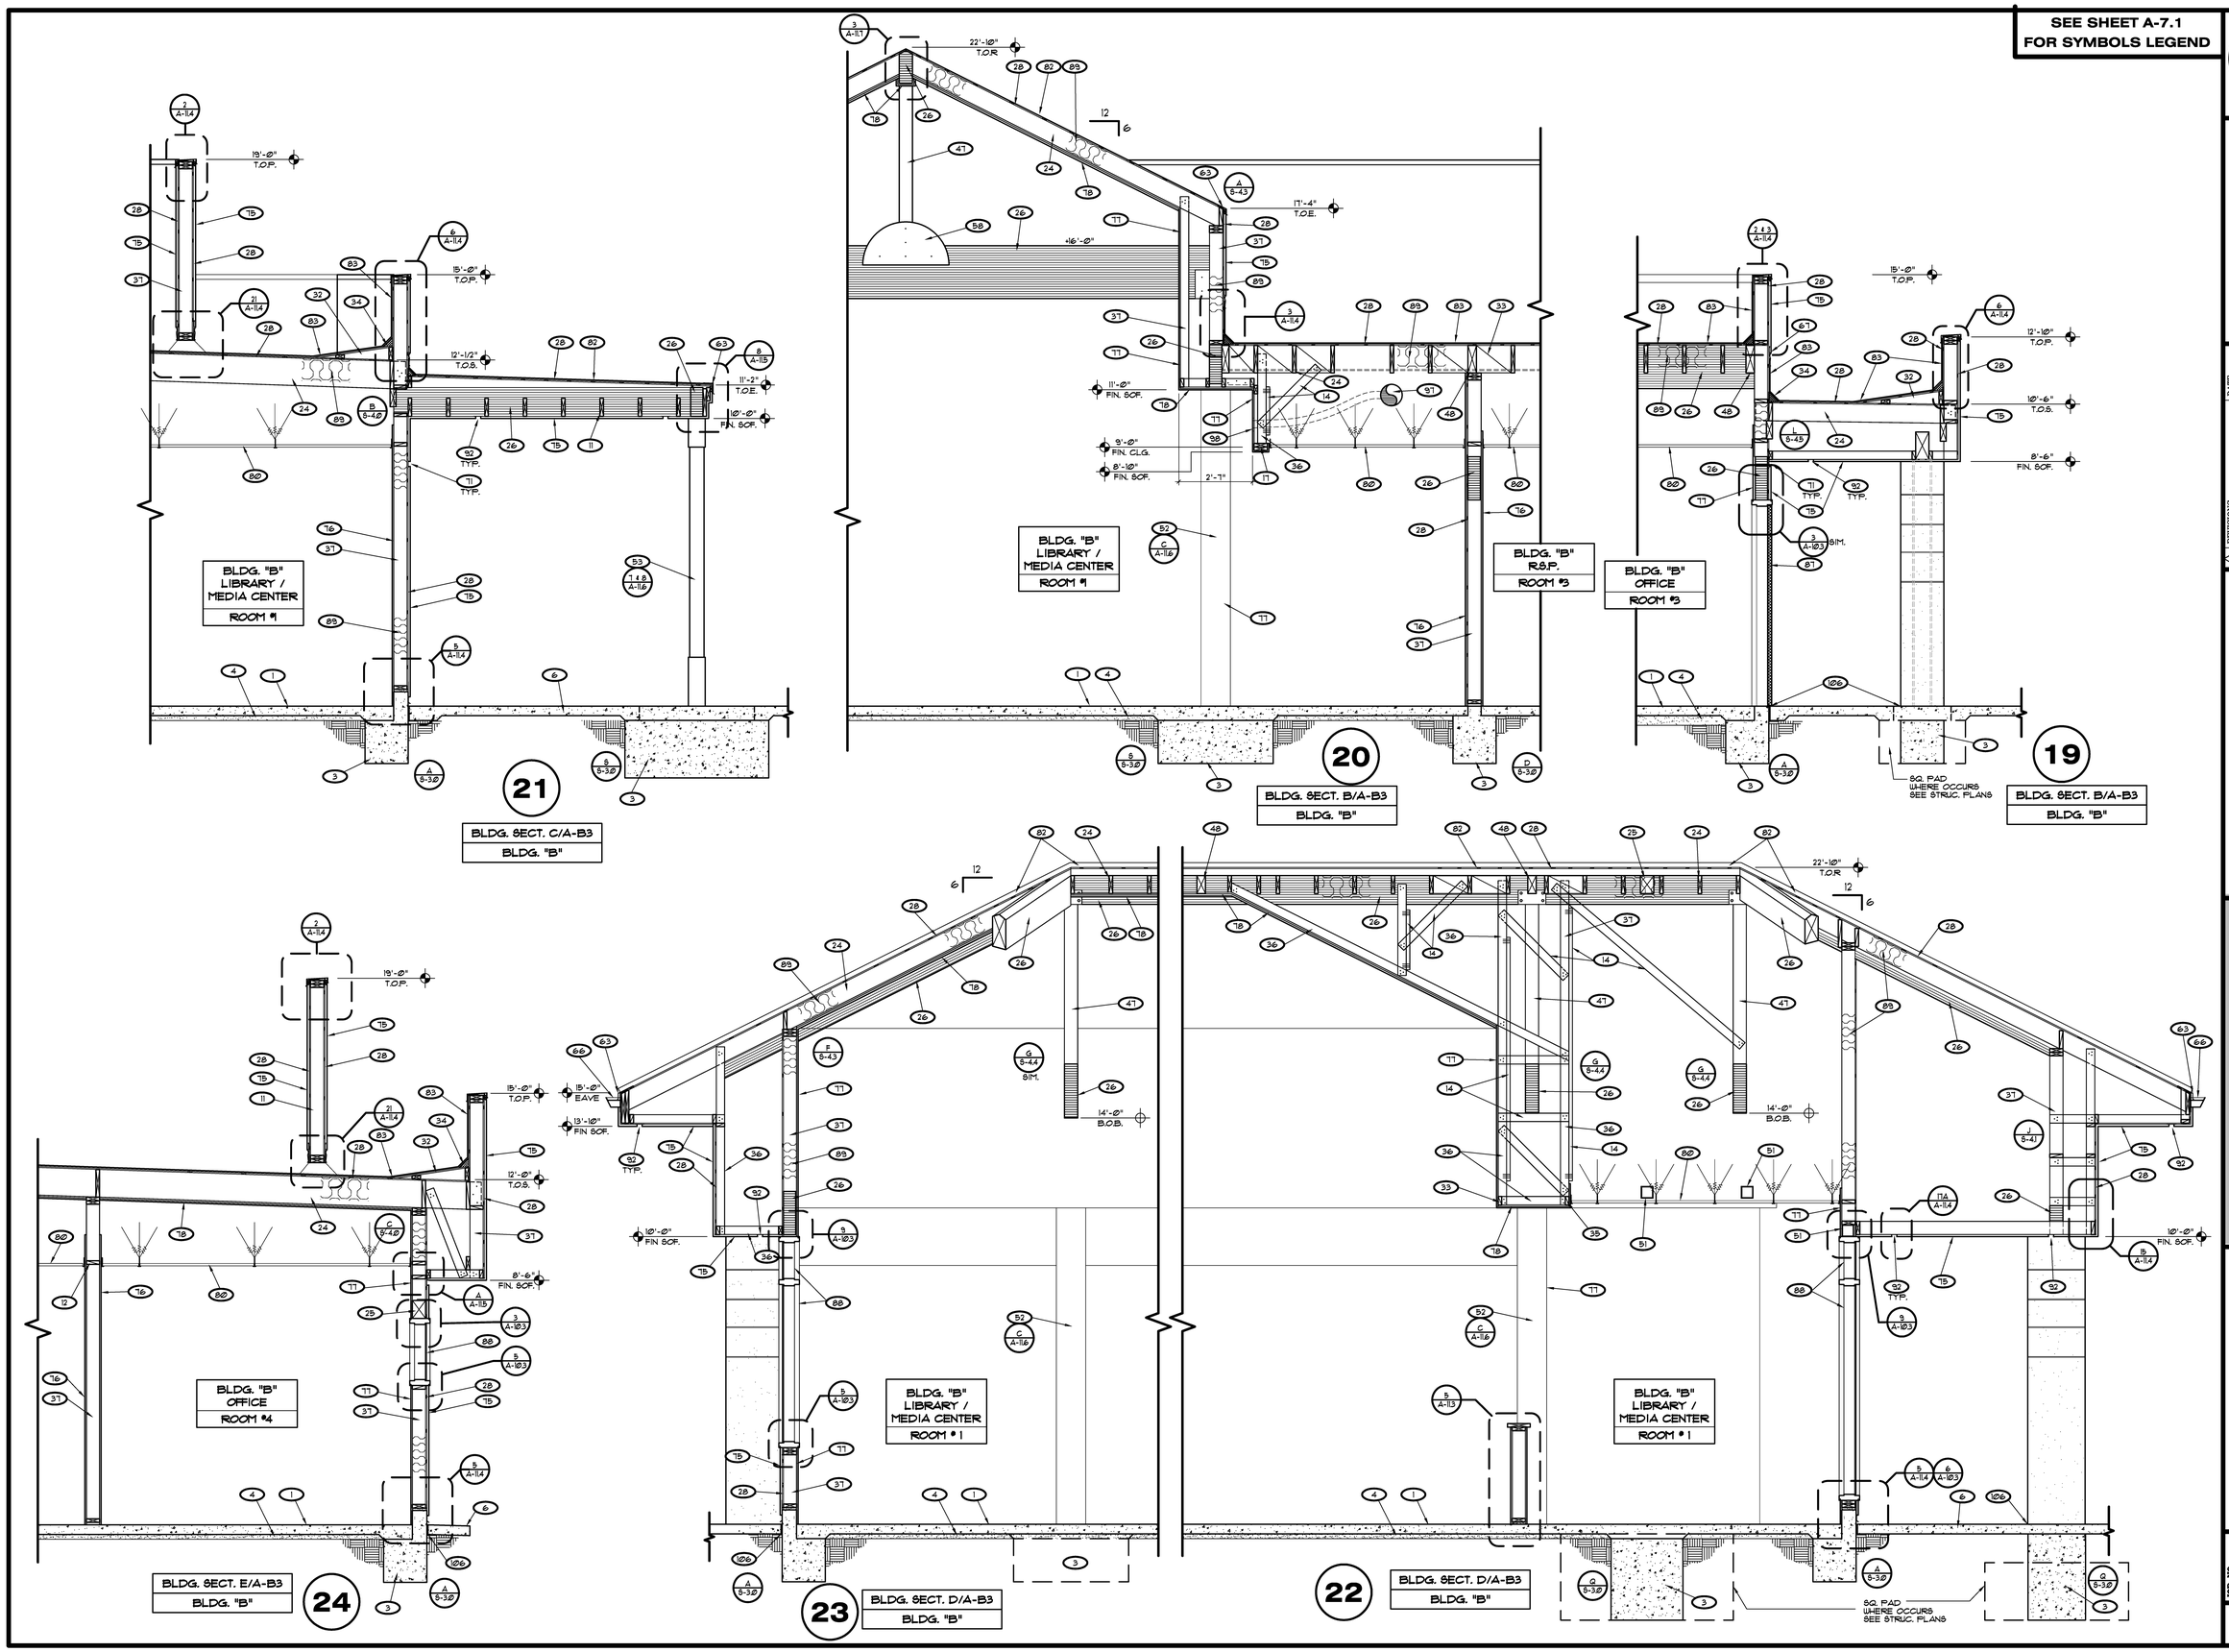

LICENSED ARCHITECT
JAMES M. STUNSON
C19098
RENEWAL 02/28/
STATE OF CALIFORNIA

REVISIONS	DATE
1	
2	
3	
4	
5	
6	

P S W C GROUP
ARCHITECTS / PLANNERS
1867 BUSINESS CENTER DR., SUITE 5, SAN BERNARDINO, CA. 92408
909/890-2233 FAX. 909/890-2844

ROOSEVELT II
ELEMENTARY SCHOOL
SAN BERNARDINO CITY UNIFIED SCHOOL DISTRICT
1261 W. 40TH STREET, SAN BERNARDINO, CA.

WALL SECTIONS

SCALE: 1/8" = 1'-0"

JOB NO. F1930
DRAWN BY
DATE 9/7/2011

A-7.4

RE-BID #F09-02 ROOSEVELT II (HENRY) E.S. NEW CONSTRUCTION BID ISSUANCE SET 12/09/11