MT. VERNON

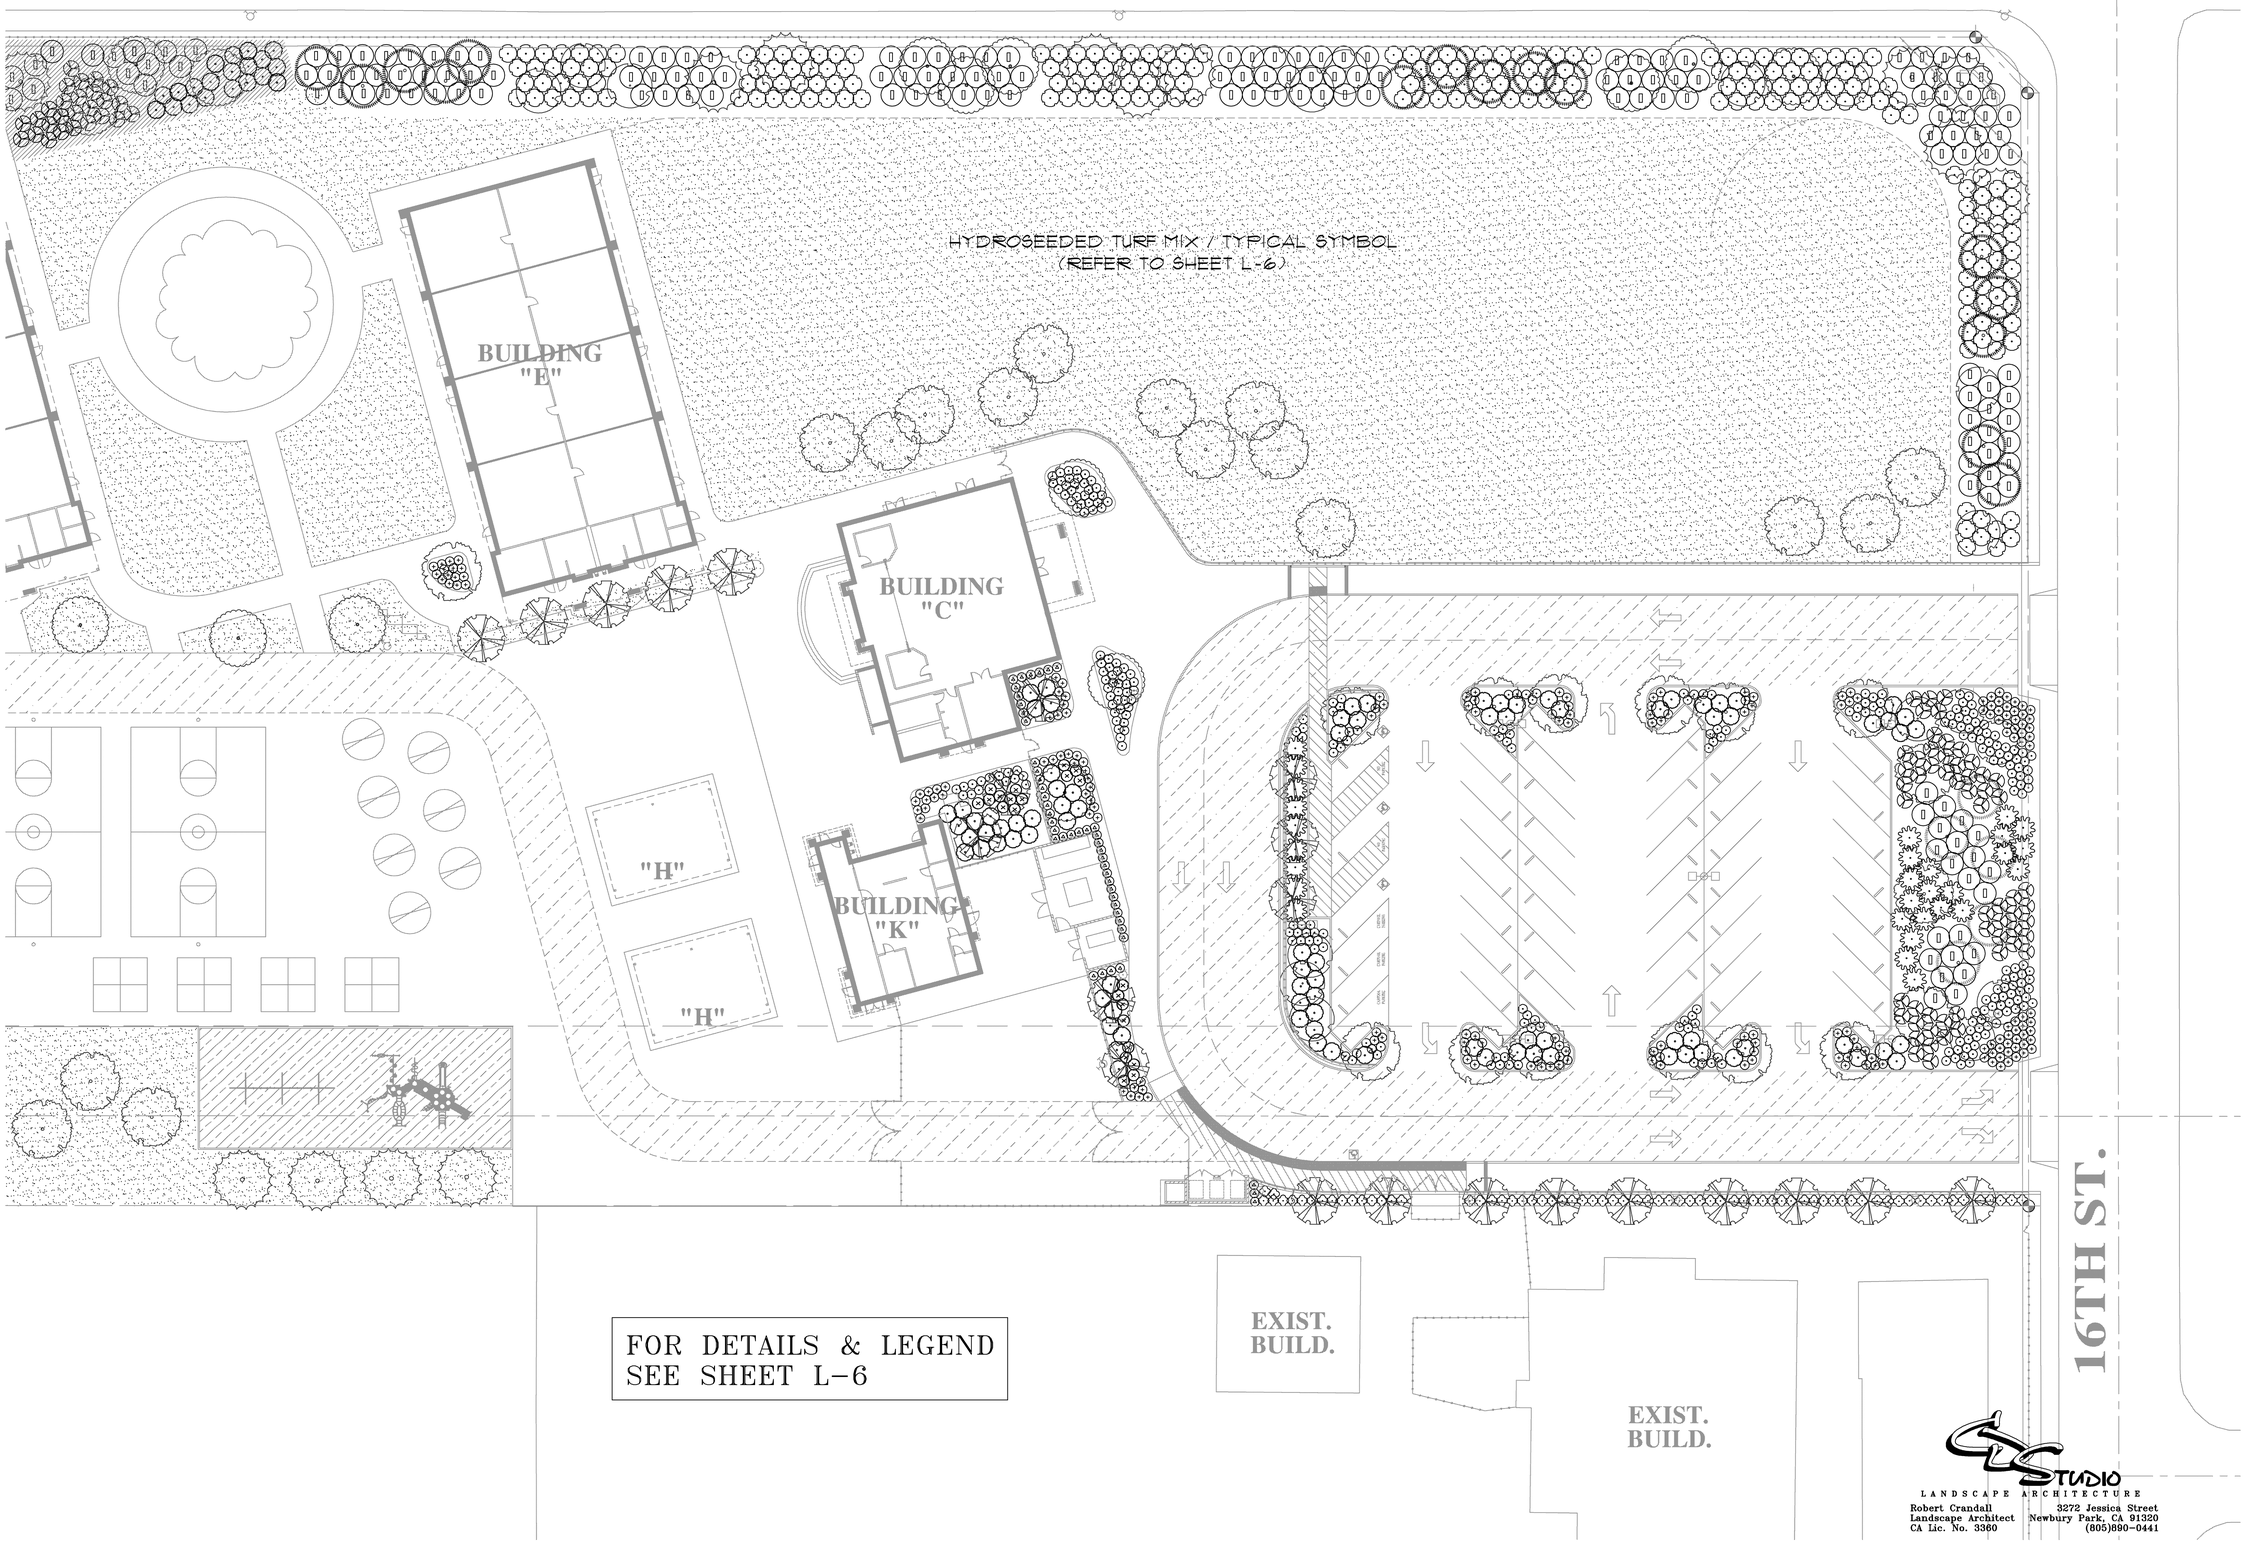

FOR DETAILS & LEGEND
SEE SHEET L-6

STUDIO
LANDSCAPE ARCHITECTURE
Robert Crandall
Landscape Architect
CA Lic. No. 3360
3272 Jessica Street
Newbury Park, CA 91320
(805)690-0441

LICENSED LANDSCAPE ARCHITECT
JAMES M. SHANNON
C19098
RENEWAL 02/28/13
STATE OF CALIFORNIA

VERIFICATION STAMP
DSA - DIVISION OF STATE ARCHITECT
OFFICE OF REGULATION SERVICES
APPL 04-107199
AC FLS SS
DATE

	REVISION
1	–
2	–
3	–
4	–
5	–

P S W C GROUP
ARCHITECTS / PLANNERS
1867 BUSINESS CENTER DR. SUITE 3, SAN BERNARDINO, CA. 92408
909/890-2233 FAX. 909/890-2844

ROOSEVELT II
ELEMENTARY SCHOOL
SAN BERNARDING CITY UNIFIED SCHOOL DISTRICT
1261 W. 16TH STREET, SAN BEERNARDINO, CA.

PLANTING PLAN
SCALE: 1"= 20'

JOB NO.	DRAWN BY	DATE
–	BC	12/9/11

L-5

RE-BID #F09-02 ROOSEVELT II (HENRY) E.S. NEW CONSTRUCTION BID ISSUANCE SET 12/09/11